



FRONT ELEVATION
west.




SOUTH ELEVATION

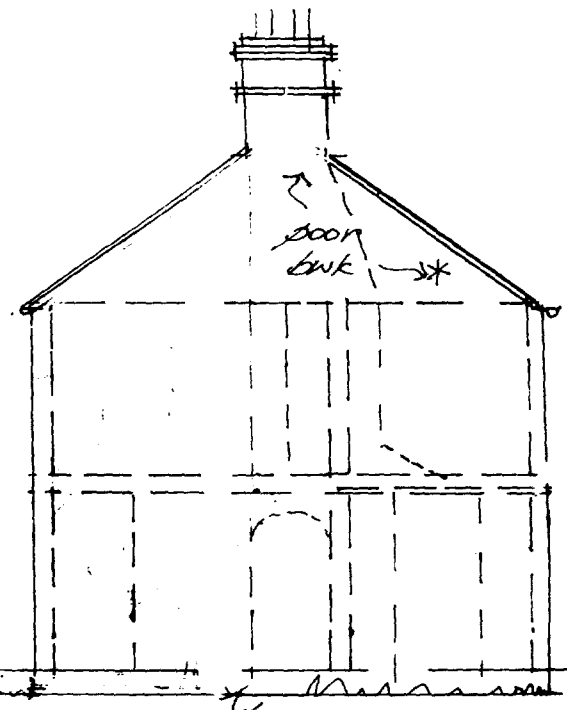

REAR ELEVATION
S/east.

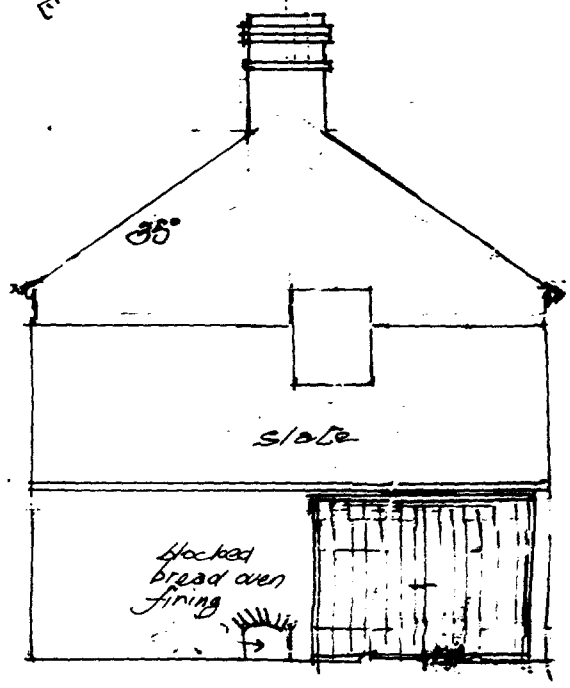

SIDE ELEVATION
N/east.

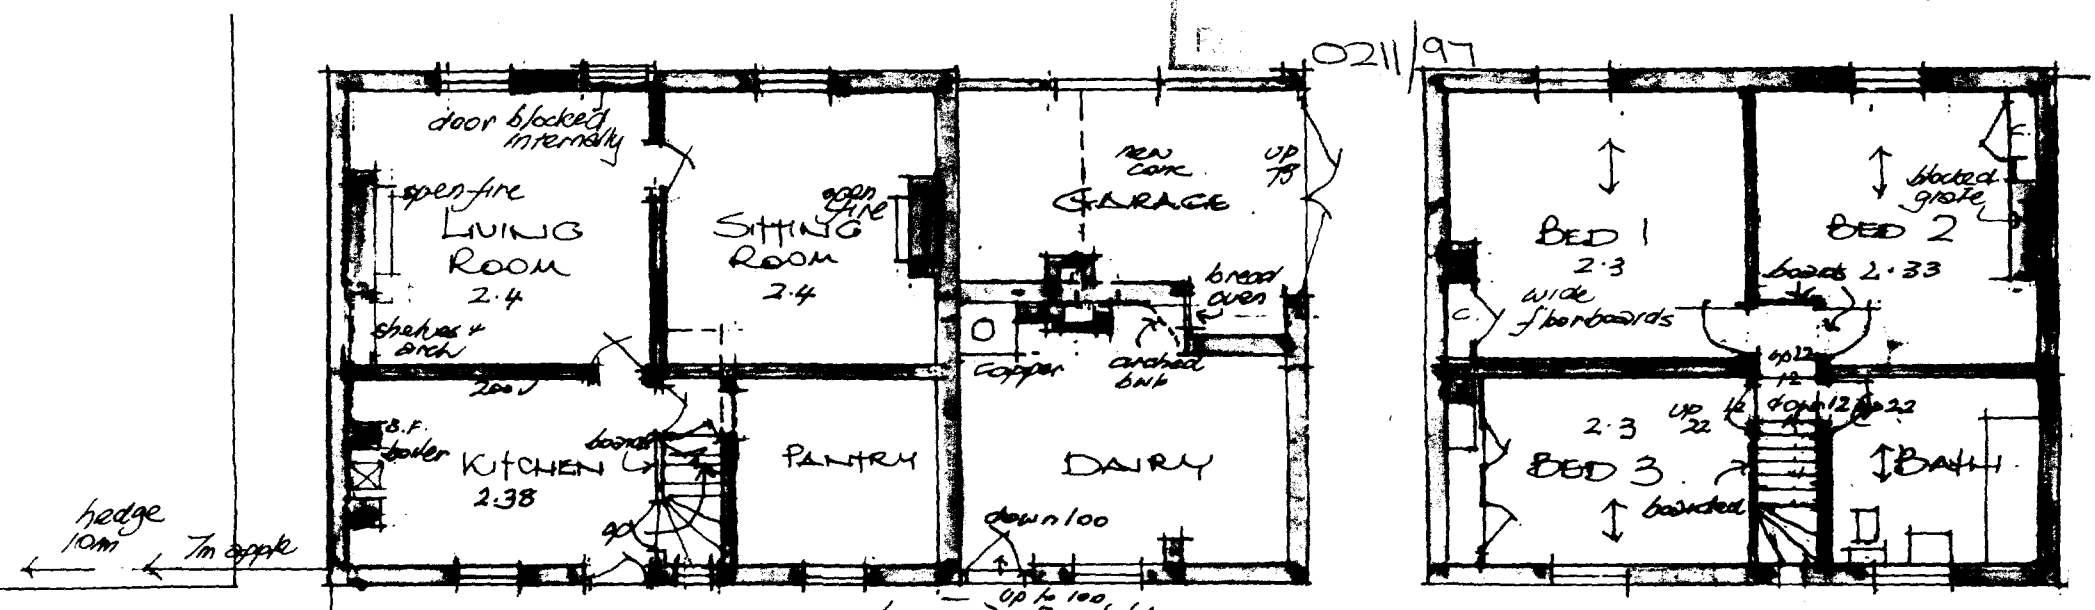

GROUND FLOOR

FIRST FLOOR

SURVEY DRAWING

amended February 25 '97
January 1997 Dwg no. 1A
Scale: 1:100

Brickwork: All new brick to matching reclaimed bricks, pointing and bond


Windows: Use all existing openings + fit new "sash" (Colonial) ? sashed unit timber windows for painting. Arches to match.

Roof: Slate roofing to match existing


New floors, damp-proofing




FRONT ELEVATION · west

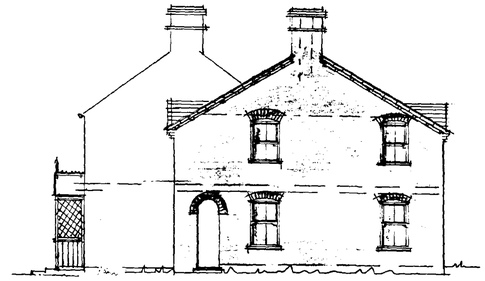


END ELEVATION · south

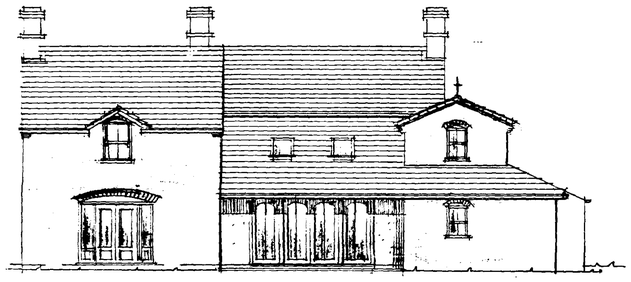


REAR ELEVATION · south-east

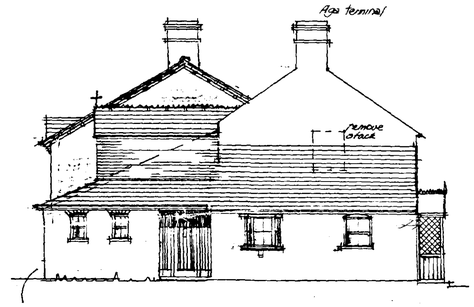


END ELEVATION · north-east

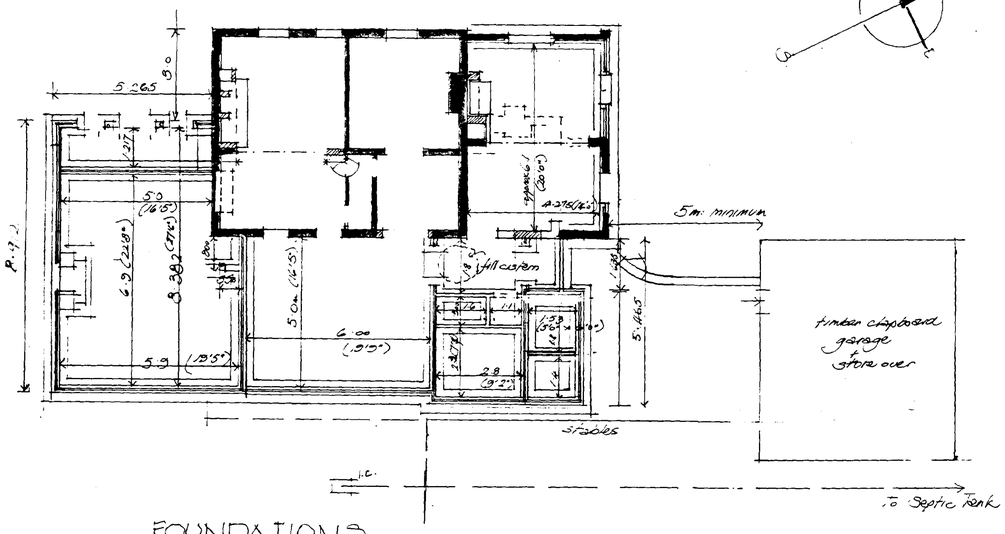

FOUNDATIONS

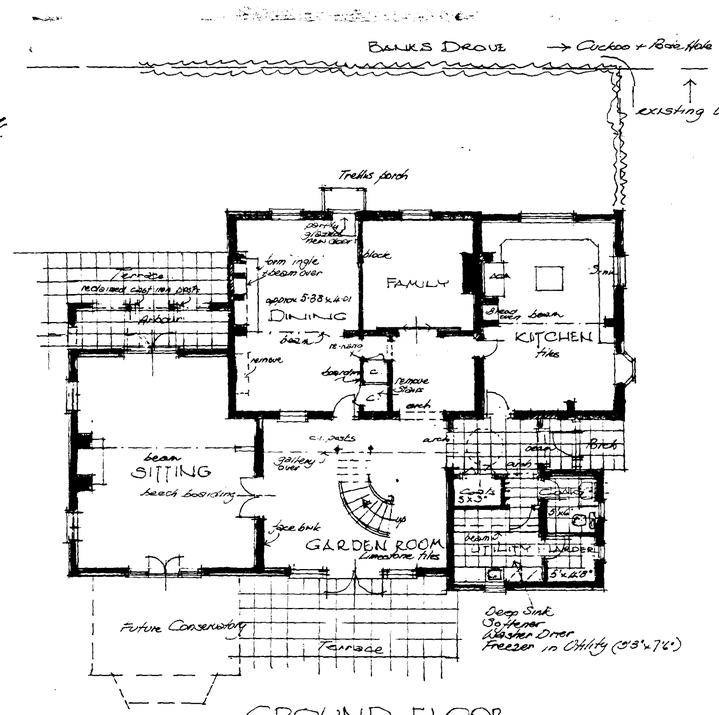

GROUND FLOOR

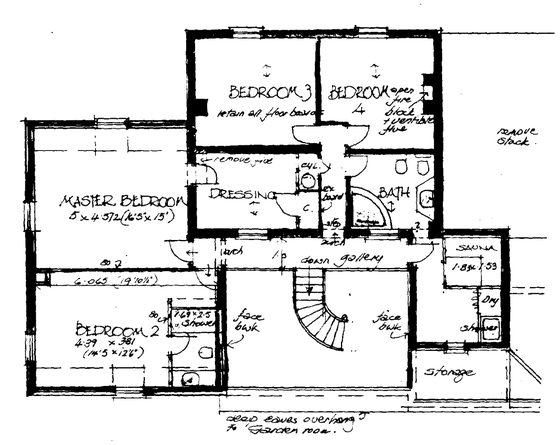
BEDROOM 3
retain all floor beams
BEDROOM 4
open fire
brick
weather
slate
remove brick
MASTER BEDROOM
5 x 4·572 (16'5" x 15')
DRESSING
BATH
Shower
Bath
Basin
WC
remove sink
Bath
Basin
WC
Shower
Bath
Basin
WC
Bath
Basin
WC
Bath
Basin
WC