


Proposed Front Elevation 1:100

0 1 2 3 4
metres



Proposed Side Elevation

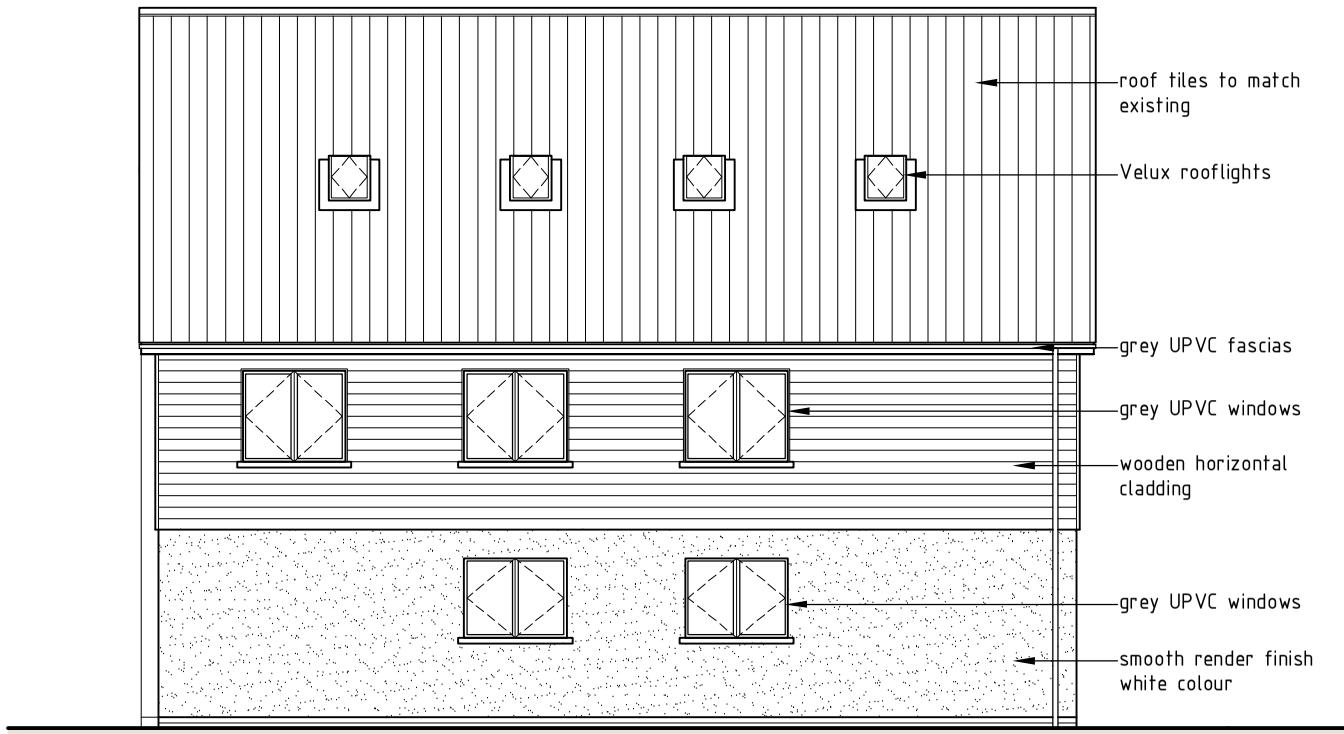

Proposed Rear Elevation 1:100

0 1 2 3 4
metres



Proposed Side Elevation

Drawings to be read in conjunction with Shields Wilson Structural Engineers drawings and calculations
Ref: SW24 - 101

Scale As Shown when Printed to A3

Site Address:	Drawing Status:		
Tara House Hop Pole Spalding, PE11 3HJ	Building Regulations		
	Drawing Title:		
	Proposed Elevations		
Name:	Rev:	Date of Issue:	Sheet:
Mr & Mrs T. Barker	B	25.02.2025	06