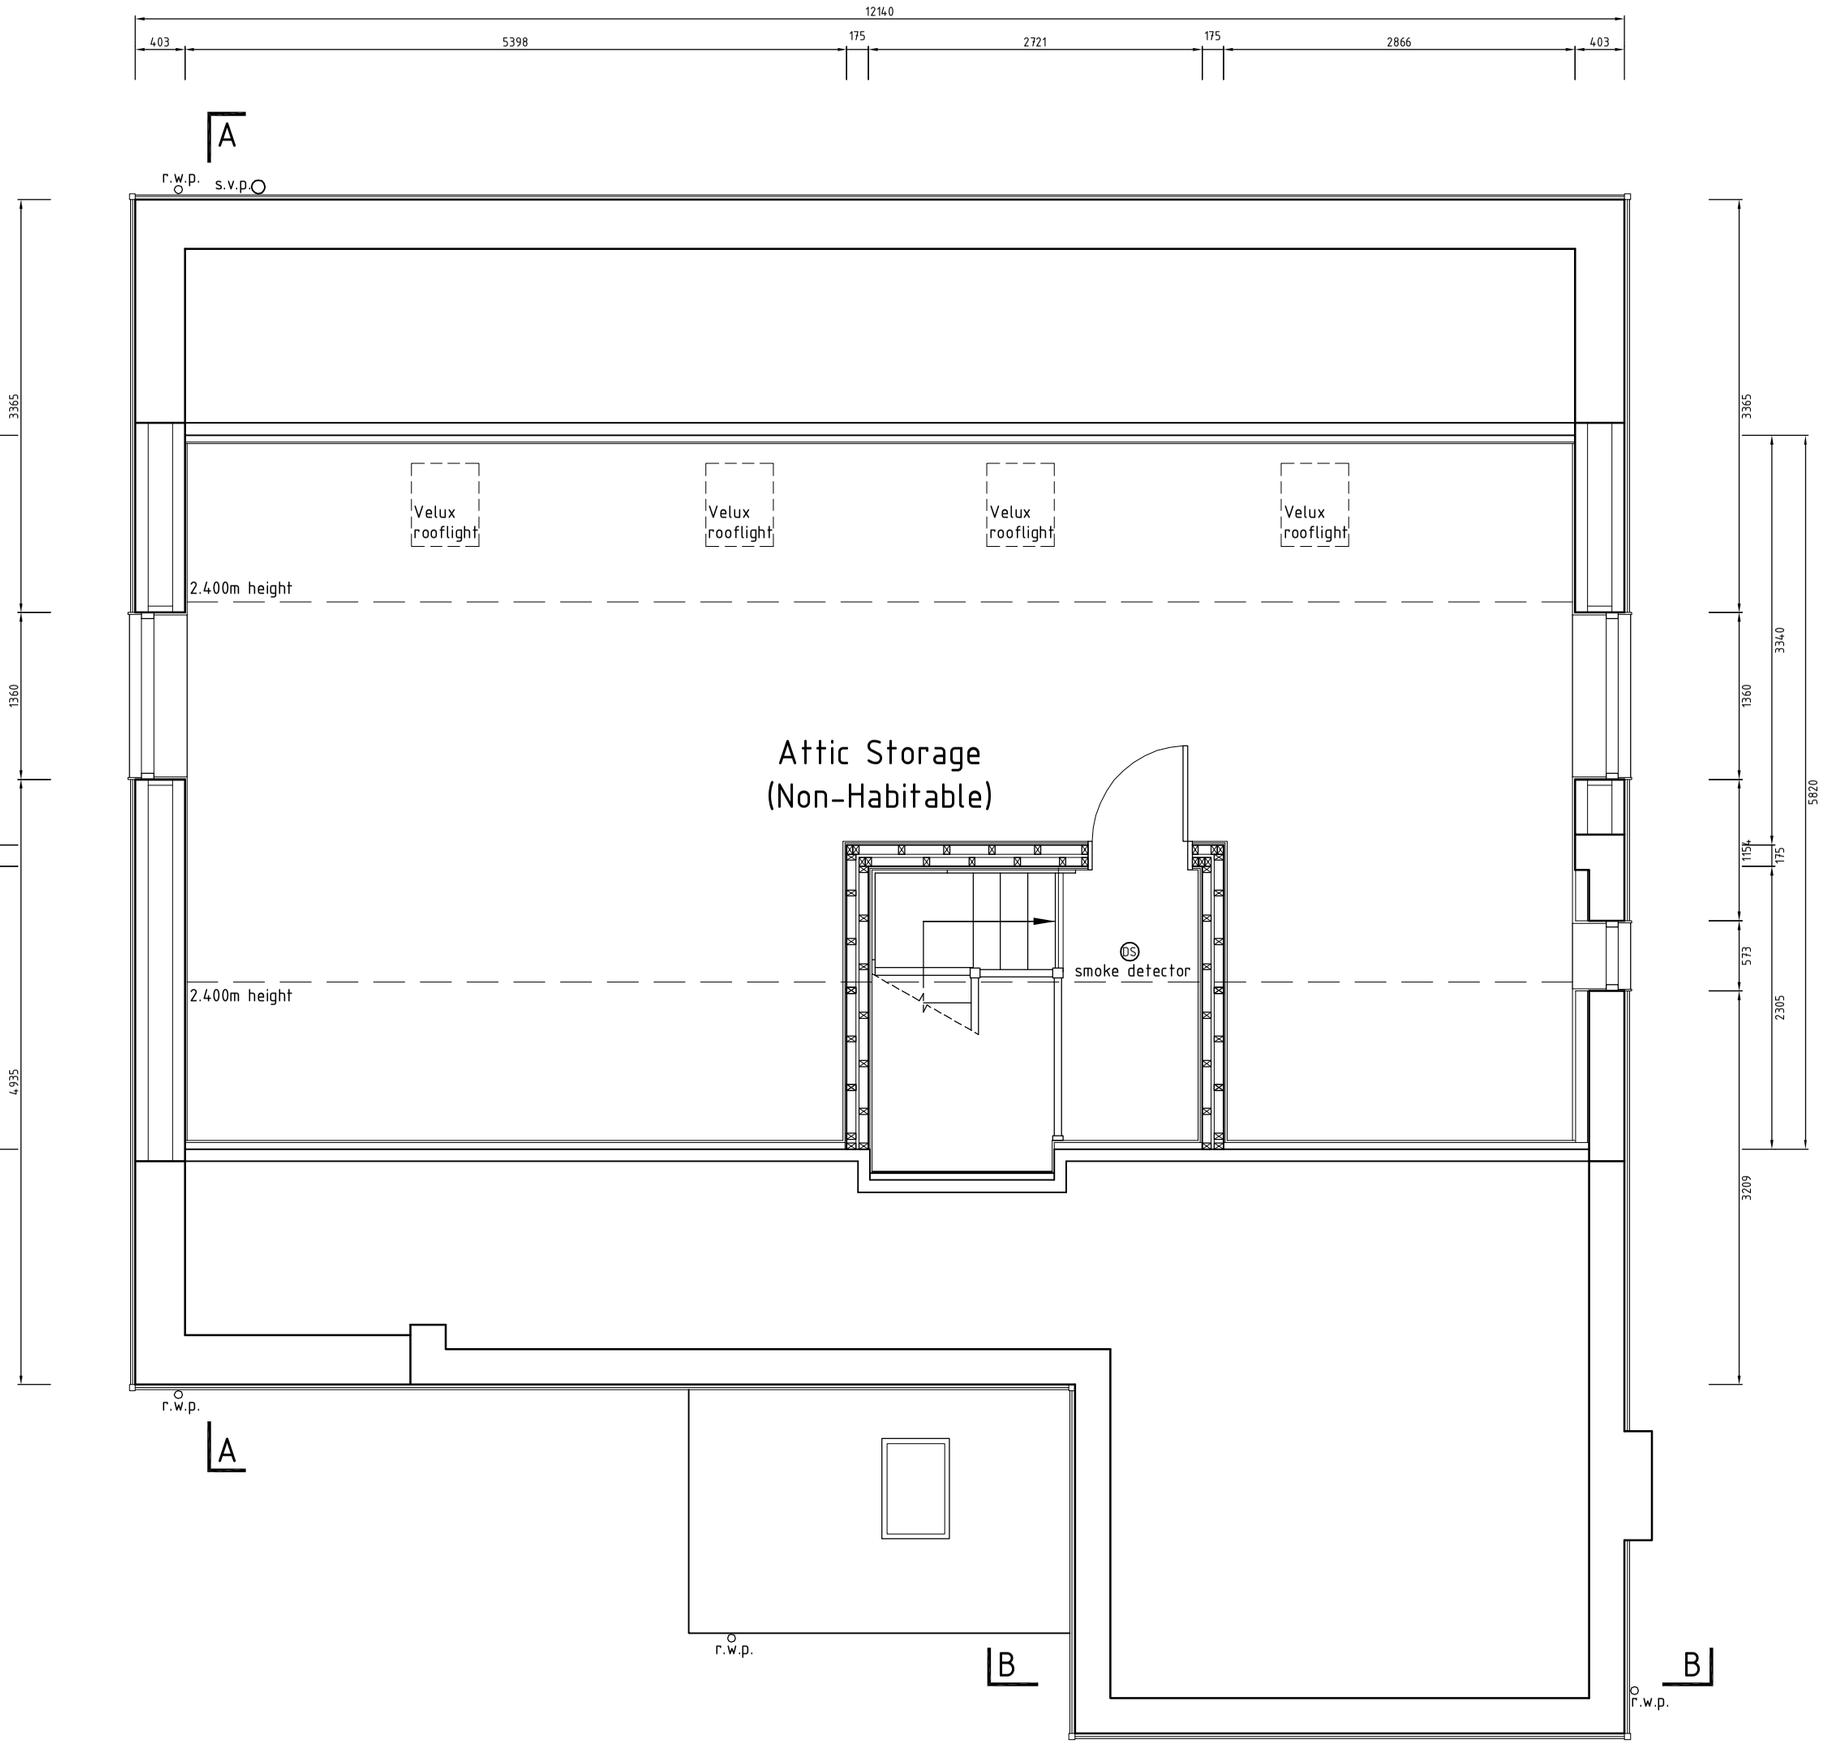


Proposed Second Floor Plan 1:50

0 0.5 1 1.5 2

metres

Drawings to be read in conjunction with Shields Wilson Structural Engineers drawings and calculations Ref: SW24 - 101

Scale As Shown when Printed to A3

Site Address:		Drawing Status:	
Tara House Hop Pole Spalding, PE11 3HJ		Building Regulations	
		Drawing Title:	
		Proposed Plans	
Name:	Rev:	Date of Issue:	Sheet:
Mr & Mrs T. Barker	A	25.02.2025	09