


DO NOT SCALE

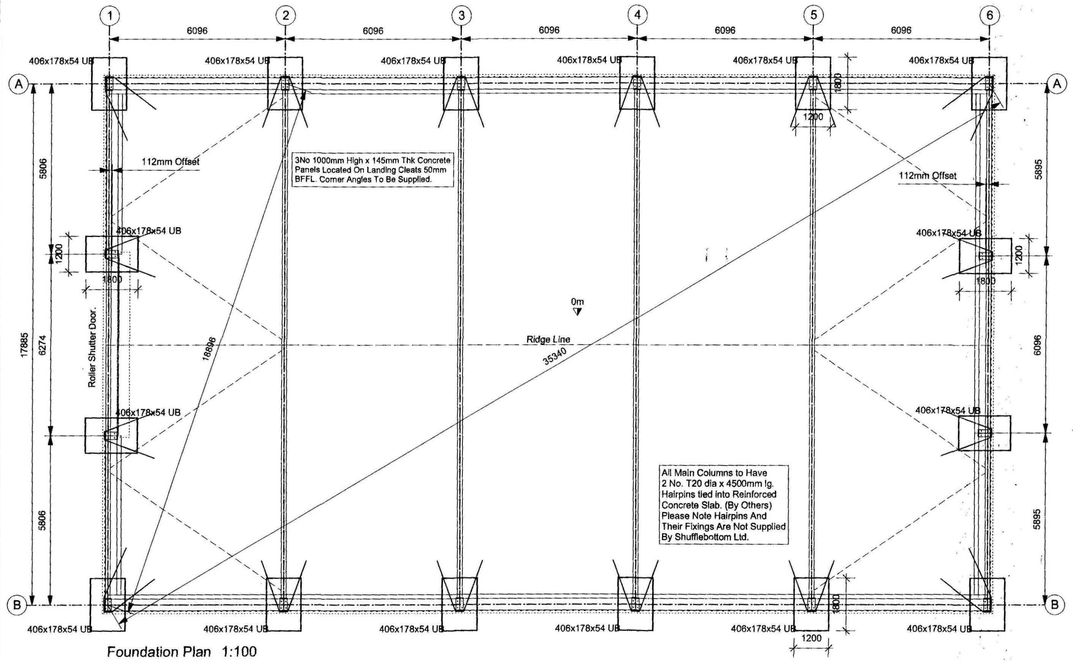


Foundation Plan 1:100

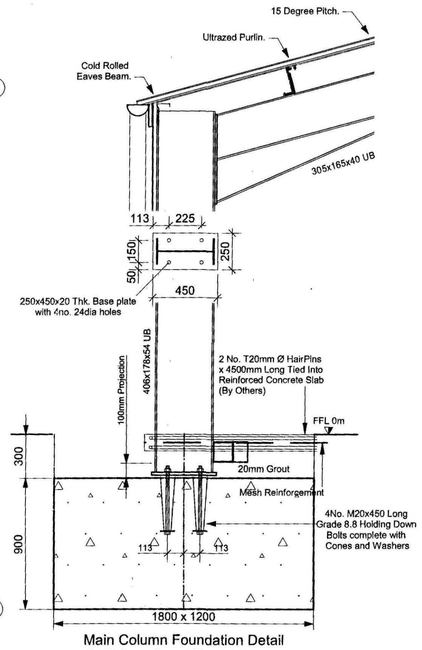

Main Column Foundation Detail
Grid Lines A and B 1:20

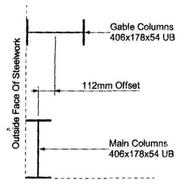


Gable Column offset on Line 1
and opposite hand Line 6 1:20

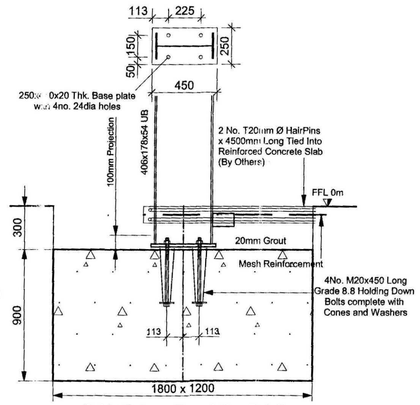

Gable Column Foundation Detail
Grid Lines 1 and 6 1:20

Roof Cladding In Natural Grey P6R Fibre Cement With A Closed Ridge. No Rooflights. All Rainwater Goods i.e. Grey PVC Gutters And Downpipes.


Side Cladding Down 3296mm Below Eaves Level In 0.5mm Plastic Coated Box Profile. Colour To Be Advised.

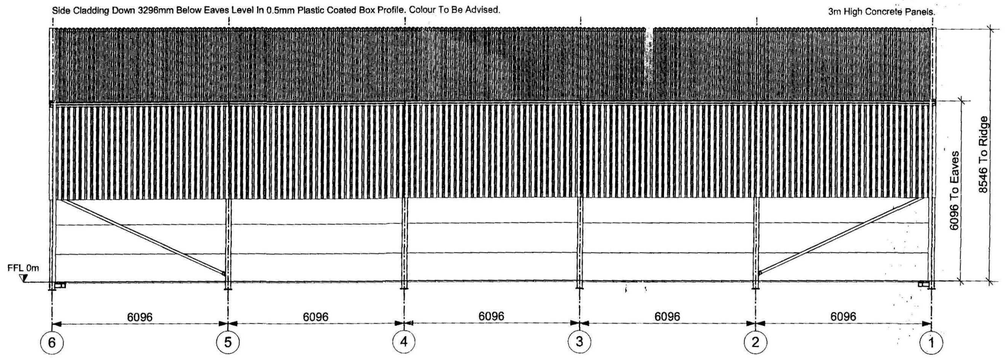

Elevation on Line A 1:100


Roof Cladding In Natural Grey P6R Fibre Cement With A Closed Ridge. No Rooflights. All Rainwater Goods i.e. Grey PVC Gutters And Downpipes.

Side Cladding Down 3296mm Below Eaves Level In 0.5mm Plastic Coated Box Profile. Colour To Be Advised.

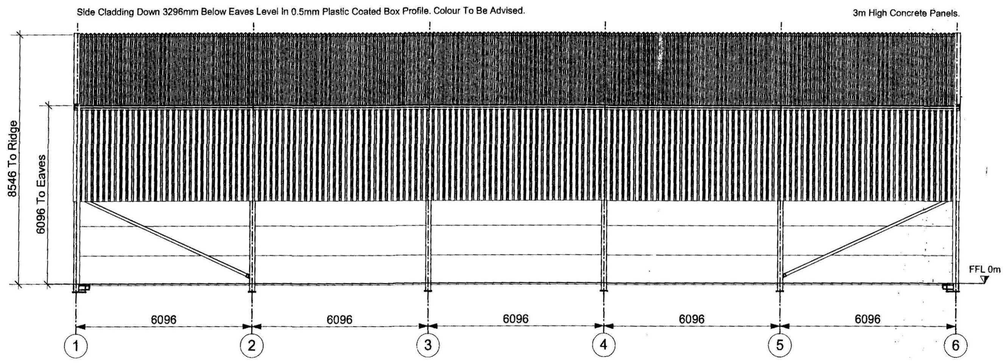


Elevation on Line B 1:100

Gable Cladding Down 3296mm Below Eaves Level In 0.5mm Plastic Coated Box Profile. Colour To Be Advised.

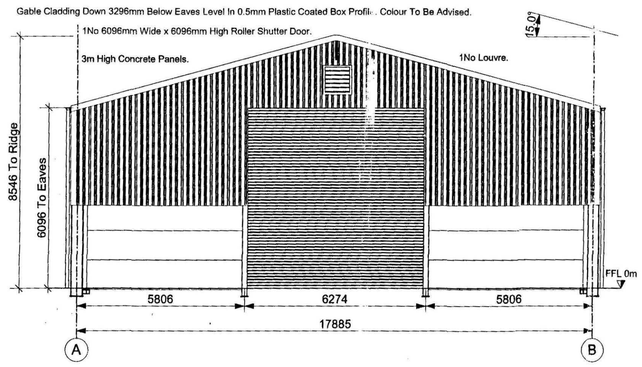

Elevation on Line 1 1:100

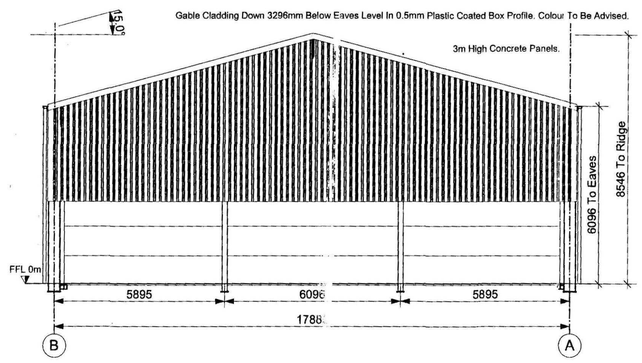

Elevation on Line 6 1:100

NOTES

BUILDING DESIGN ALLOWS FOR A SOIL BEARING CAPACITY OF 150kN/sqm.

CLIENT TO CONFIRM ACTUAL CAPACITY.

SOIL ANALYSIS TO BE ARRANGED BY CLIENT IF REQUIRED.

STEELWORK SHOTBLAST TO BS SA 2.5 PAINTED 75 MICRONS ZINC PHOSPHATE HIGH BUILD PRIMER COLOUR GREEN BS 14-C-39.

3.5 METRE CLEARANCE REQUIRED TO FULL PERIMETER OF BUILDING FOR SAFE ERECTION. WITH FIRM HARDSTANDING SUITABLE FOR ACCESS AND LIFTING PLANT. (UNLESS ATTACHED TO EXISTING BUILDING)

ALL CONCRETE AND PLANT SUPPLIED BY CLIENT.

ALL GROUT TO BE SUPPLIED BY CLIENT. (UNLESS AGREED OTHERWISE)

ALL DIMENSIONS ARE FROM CENTRE TO CENTRE OF STEELWORK ON FOUNDATION PLAN, EXCEPT WHERE STATED OTHERWISE.

THIS IS HOW WE HAVE INTERPRETED YOUR REQUIREMENTS.

IF THIS IS INCORRECT COULD YOU PLEASE NOTIFY US VERBALLY OR IN WRITING WITHIN 7 DAYS OF RECEIVING YOUR DRAWING.

PLEASE NOTE.
THIS DRAWING IS INTENDED FOR PLANNING APPROVAL PURPOSES ONLY AND MUST NOT BE USED FOR CONSTRUCTION.

I CONFIRM THAT (IF APPLICABLE) THE FINISHED FLOOR LEVEL AS SHOWN ON THIS PLAN IS POSITIONED CORRECTLY.

SIGNED.....DATE.....

SHDC
Planning & Development
0 6 APR 2009
Ref: 0243/09

REV.	DESCRIPTION	DRAWN	APPROVED	DATE

STATUS

FOR PLANNING - NOT FOR CONSTRUCTION

SHUFFLEBOTTOM Ltd.

Cross Hands Business Park
Cross Hands, Llanelli, Carms.
Tel: 01269-831831 Fax: 01269-831031

CLIENT
MESSRS G CHAPPELL & SONS.
STONEHOUSE FARM, MAIN RD, DEEPING ST NICHOLAS, SPALDING, LINCS, PE11 3DJ.

PROJECT
PROPOSED STEEL FRAMED GRAINSTORE BUILDING - 3M LEVEL FILL.

DRAWING TITLE
GROUND PLAN, FOUNDATION AND ELEVATION DETAILS

DRAWN	TRACED	CHECKED	APPROVED	DATE
TAD				25.03.2009
SCALE: AS SHOWN	DRG No. LS09-03-10 / GP-01			REV.

ORIGINAL DRAWING A1

...www.pdffactory.com