

MR JIM WYERS. EAST REACH FARM. HOP HOLE. DEEPING ST NICHOLAS. PE11 3HJ

DRAWING NUMBER
JW/307/A

REVISIONS
A 14/03/2026 DRAWING ISSUED

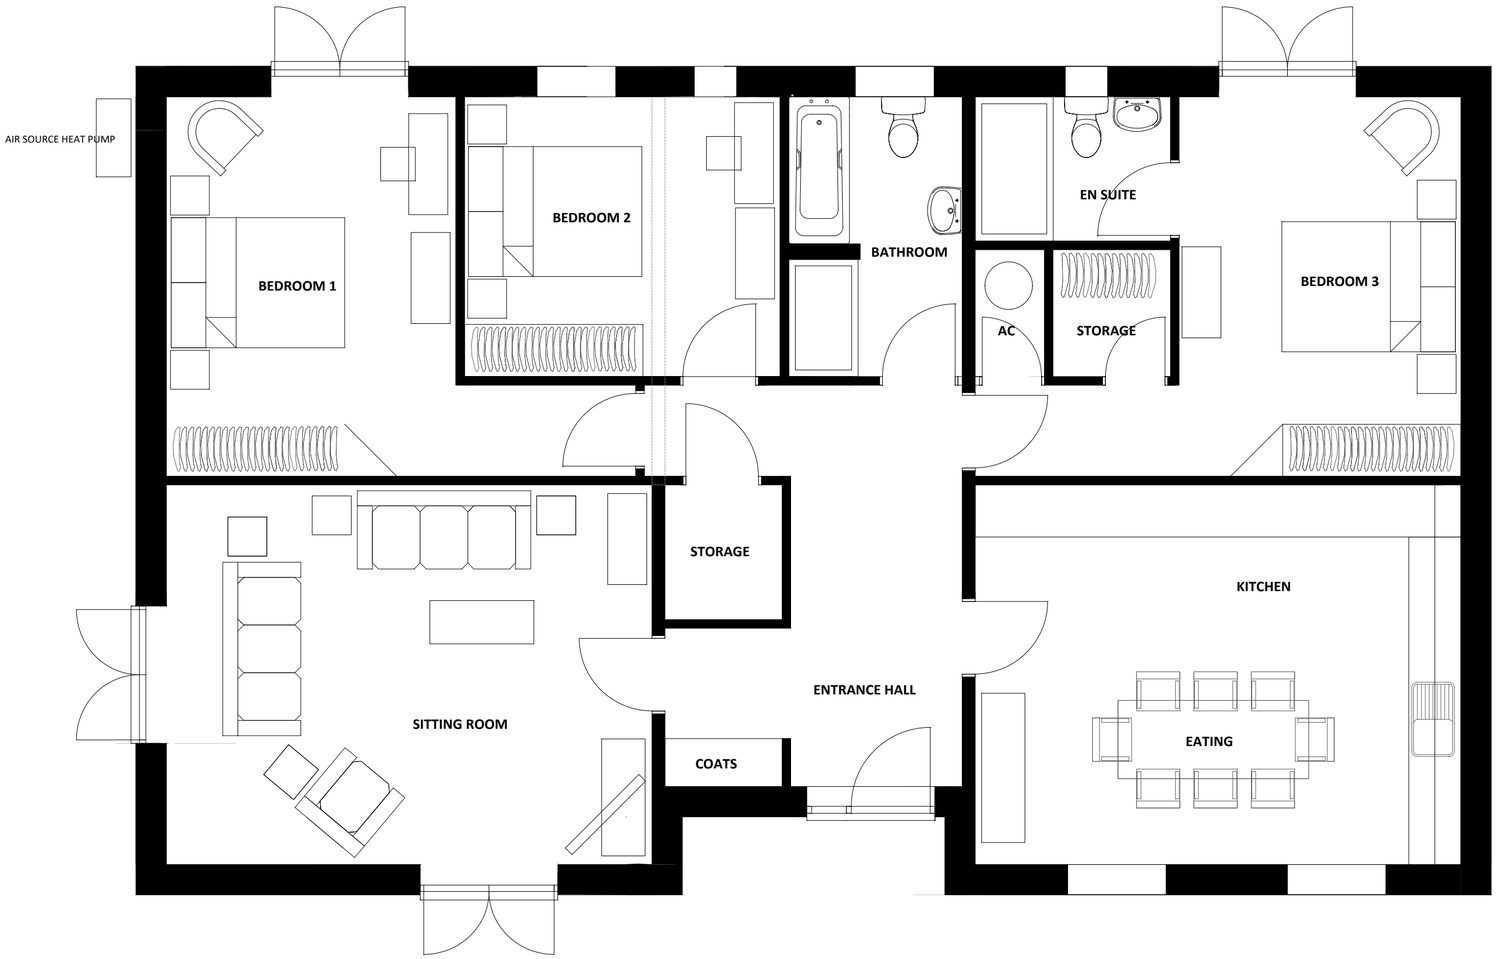

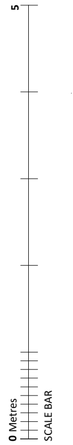

TITLE
GROUND FLOOR PLAN

SCALE
1:50 Print at A2

DATE
MARCH 2026

CONTRACT
MR JIM WYERS

PROPOSED GROUND FLOOR PLAN

sharman architecture
OAK BARN. WILLOW DROVE. BOROUGH FEN. PETERBOROUGH. PE6 7QB
tel: 07724 529 094
email: paulsharman1@btinternet.com