

© Copyright. All Rights Reserved.
This drawing must not be reproduced without permission.
DO NOT SCALE.
The Contractor is responsible for checking all dimensions.


Notes

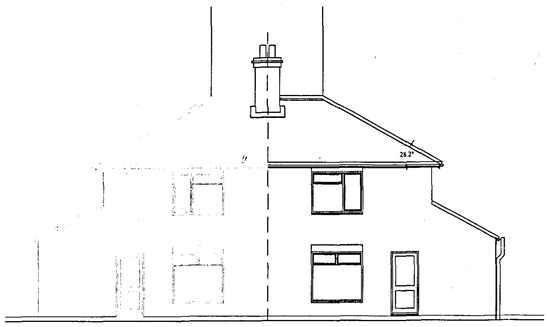


FRONT ELEVATION

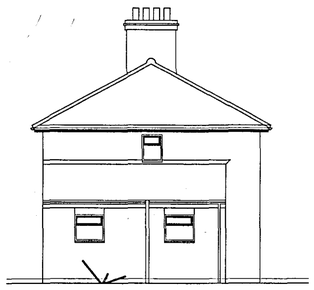


SIDE ELEVATION

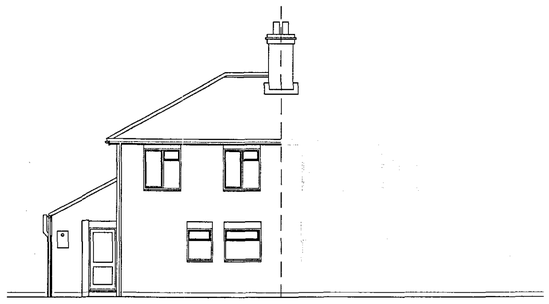


REAR ELEVATION

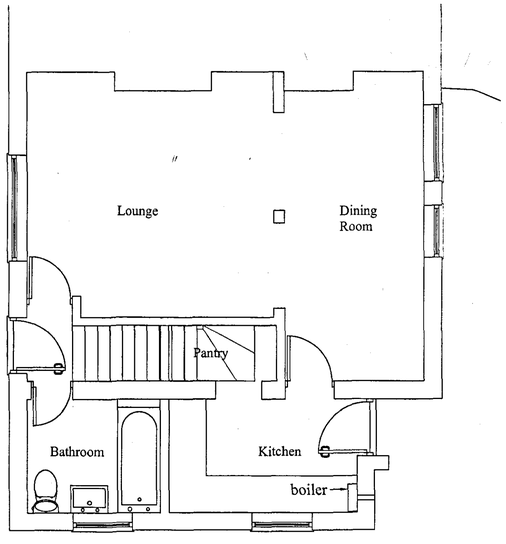


GROUND FLOOR PLAN

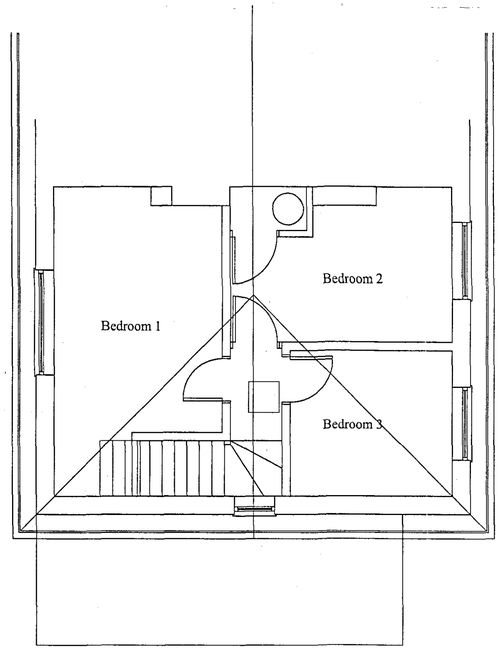


FIRST FLOOR PLAN

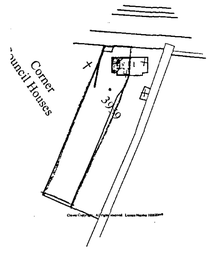


SITE PLAN - Scale 1:1250

DETERMINED PLAN

SHDC Planning & Development
25 FEB 2005
Ref: 0263/05

| | date | revision |
|---|---|---|
| | | |

ACCENT & WILKINSON
ARCHITECTS • LANDSCAPE ARCHITECTS
TOWN PLANNERS • CONSERVATIONISTS
Malborne House, 1 Benyon Grove, Herlington, Orton Malborne, Peterborough PE2 5ZJ
Telephone: 01733 236666 Fax: 01733 236591
E-mail: admin@accentandwilkinson.co.uk

project

PROPOSED EXTENSION & ALTERATIONS TO
2 NEAR CHAPPELLS
DEEPING ST NICHOLAS
FOR
MR & MRS DAWSON

drawing title

EXISTING PLANS & ELEVATIONS

| scale | | date |
|---|---|---|
| 1:50, 1:100 | @ A1 | October 2004 |

project number / drawing number

76604 / 100A - 01

revision