

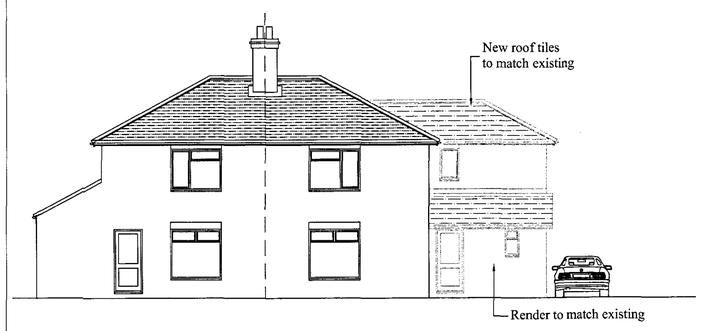



PROPOSED FRONT ELEVATION

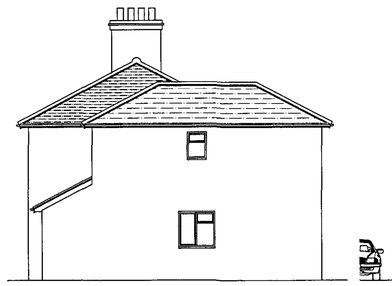


PROPOSED SIDE ELEVATION

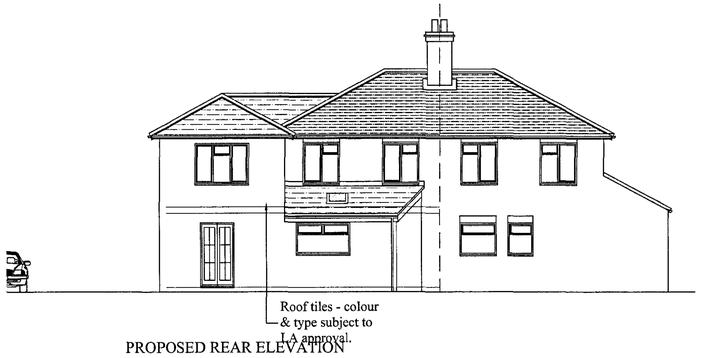


PROPOSED REAR ELEVATION

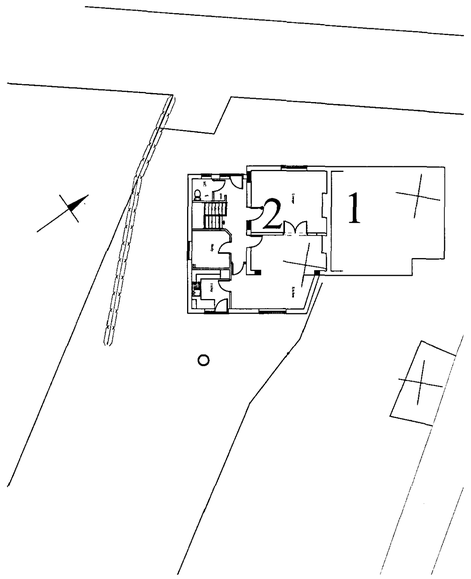


SITE PLAN - Scale 1:200

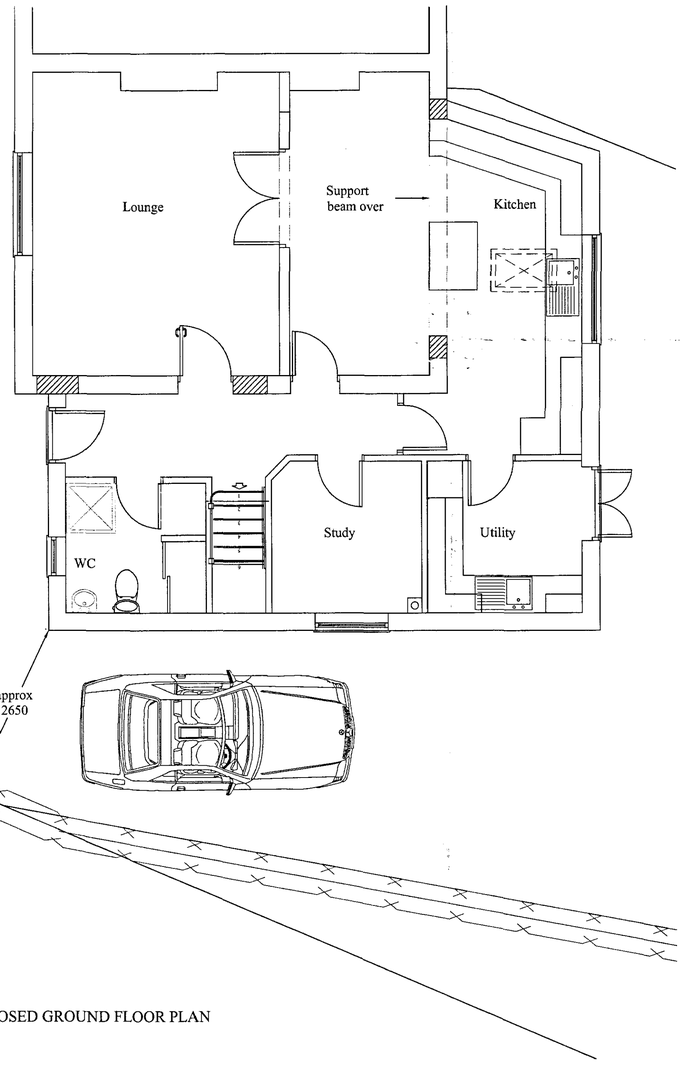

PROPOSED GROUND FLOOR PLAN

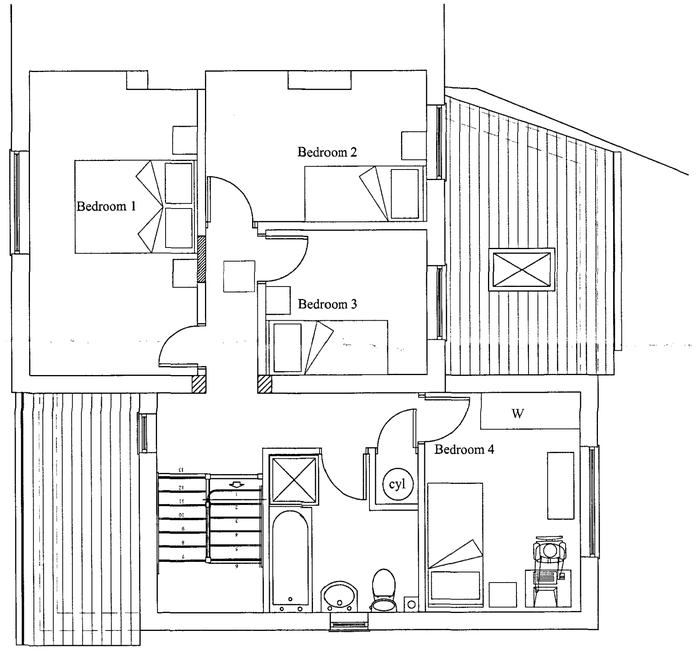

PROPOSED FIRST FLOOR PLAN

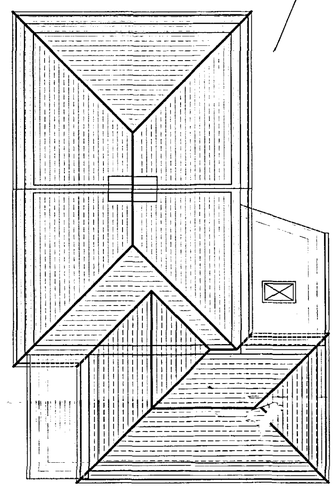

PROPOSED ROOF PLAN

© Copyright. All Rights Reserved.
This drawing must not be reproduced without permission.
DO NOT SCALE.
The Contractor is responsible for checking all dimensions.

Notes

SHDC
Planning & Development
09 FEB 2005
Ref:

C	01/05	Scheme proposals reduced to suit LPA
B	11/11/04	Client revisions
A	08/11/04	Client revisions
	date	revision

ACCENT & WILKINSON
ARCHITECTS • LANDSCAPE ARCHITECTS
TOWN PLANNERS • CONSERVATIONISTS
Malborne House, 1 Benyon Grove, Herlington, Orton Malborne, Peterborough PE2 5ZJ
Telephone: 01733 236666 Fax: 01733 236591
E-mail: admin@accentandwilkinson.co.uk

project

PROPOSED EXTENSION & ALTERATIONS TO
2 NEAR CHAPPELLS
DEEPING ST NICHOLAS
FOR
MR & MRS DAWSON

drawing title

PROPOSED PLANS & ELEVATIONS

scale	@ A1	date
1:50, 1:100		October 2004

project number / drawing number

76604 / 100

revision

A B C D