



# Prydligt

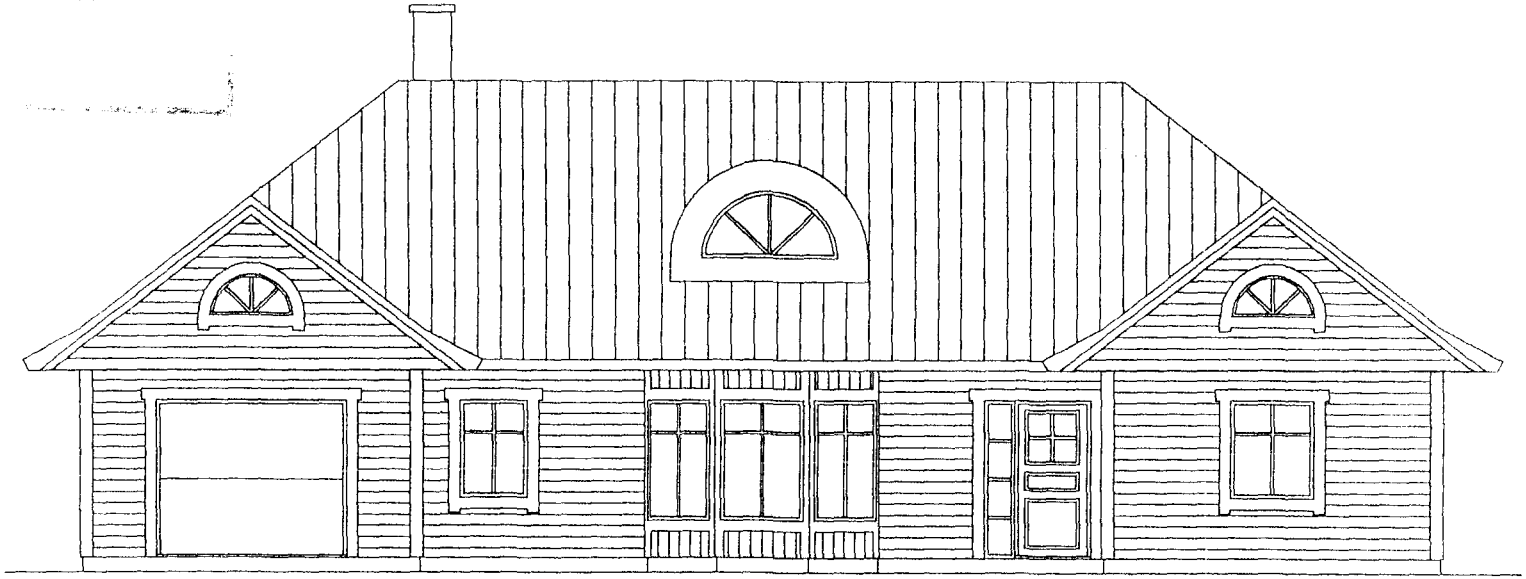

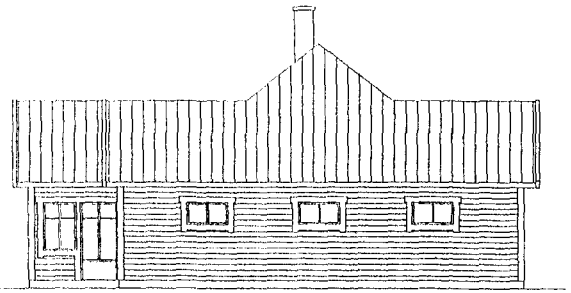

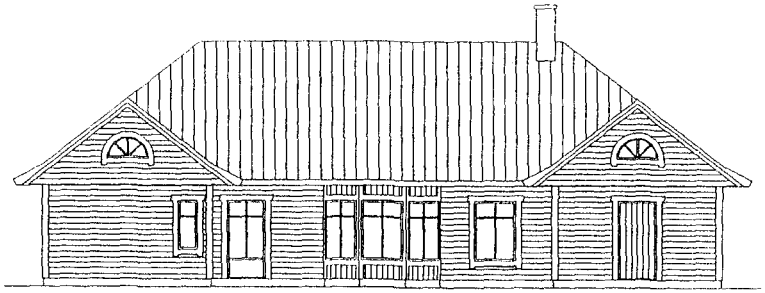

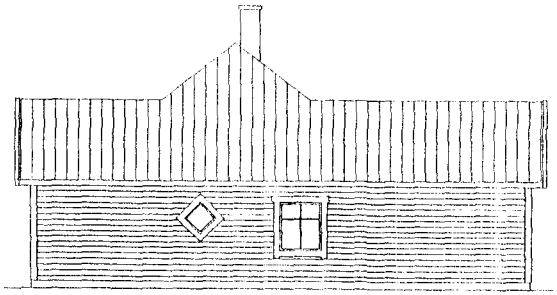


Sävsjö TRÄHUS AB

Huvudkontor: 0382-616 60

www.savsjotrahus.se

Sveriges Vackraste Hus

# Prydligt

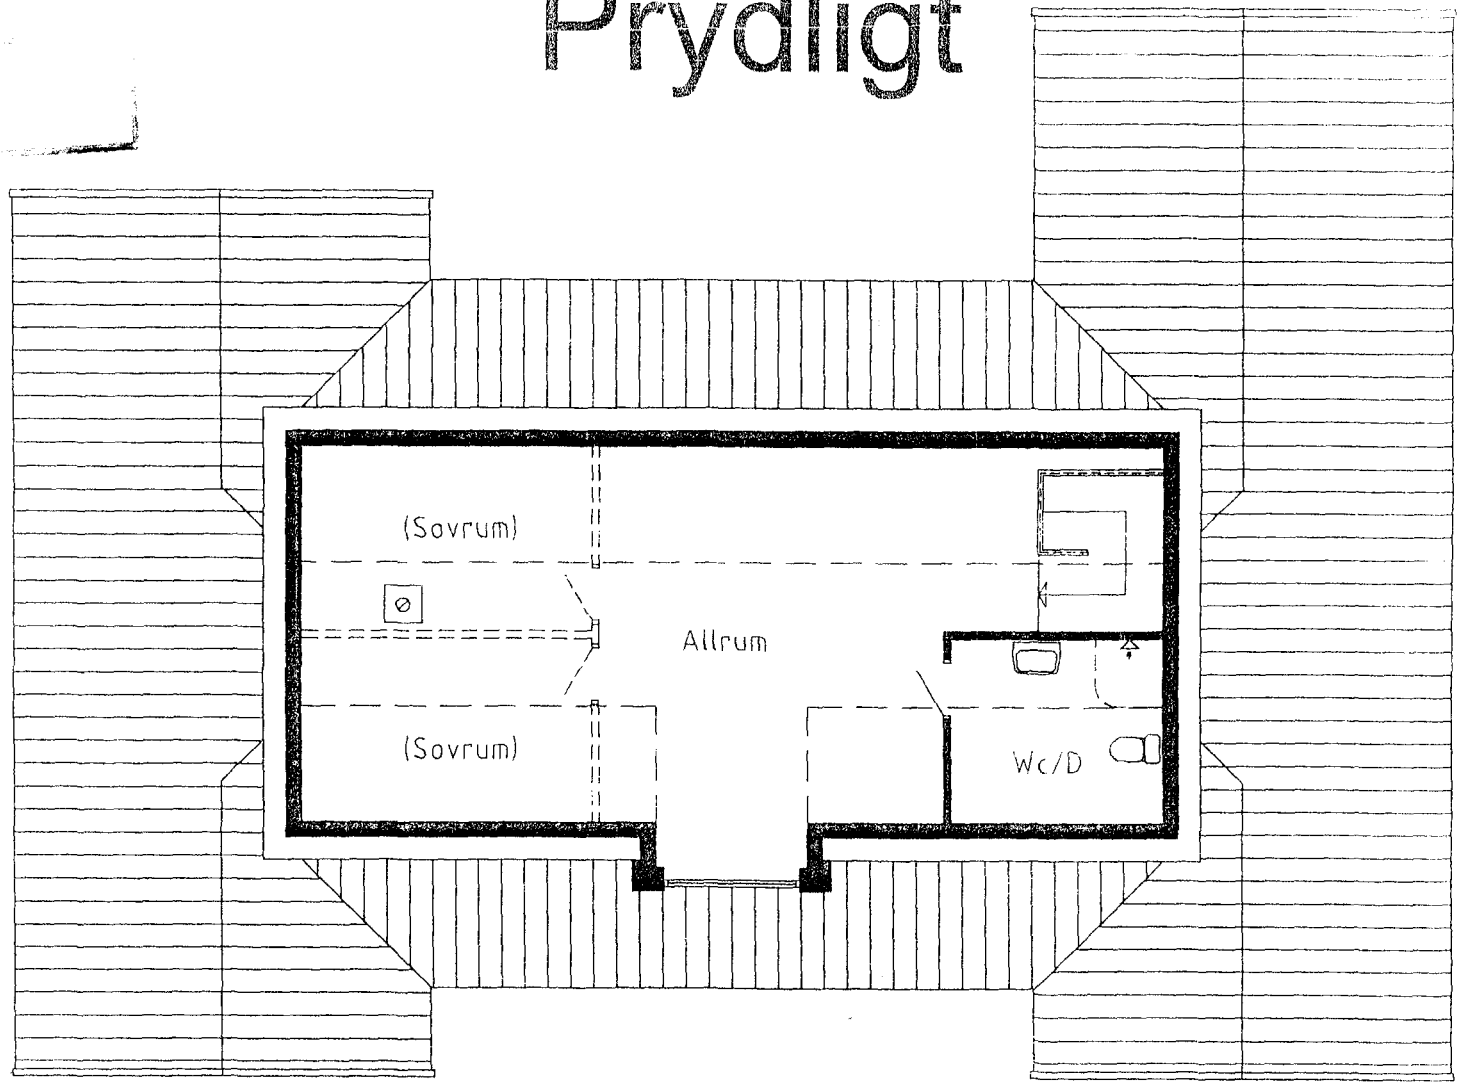



Övervåning

Inv. area: 58,2 m²

Sävsjö TRÄHUS AB
Huvudkontor: 0382-616 60
www.savsjotrahus.se
Sveriges Vackraste Hus

# Prydligt

1:100

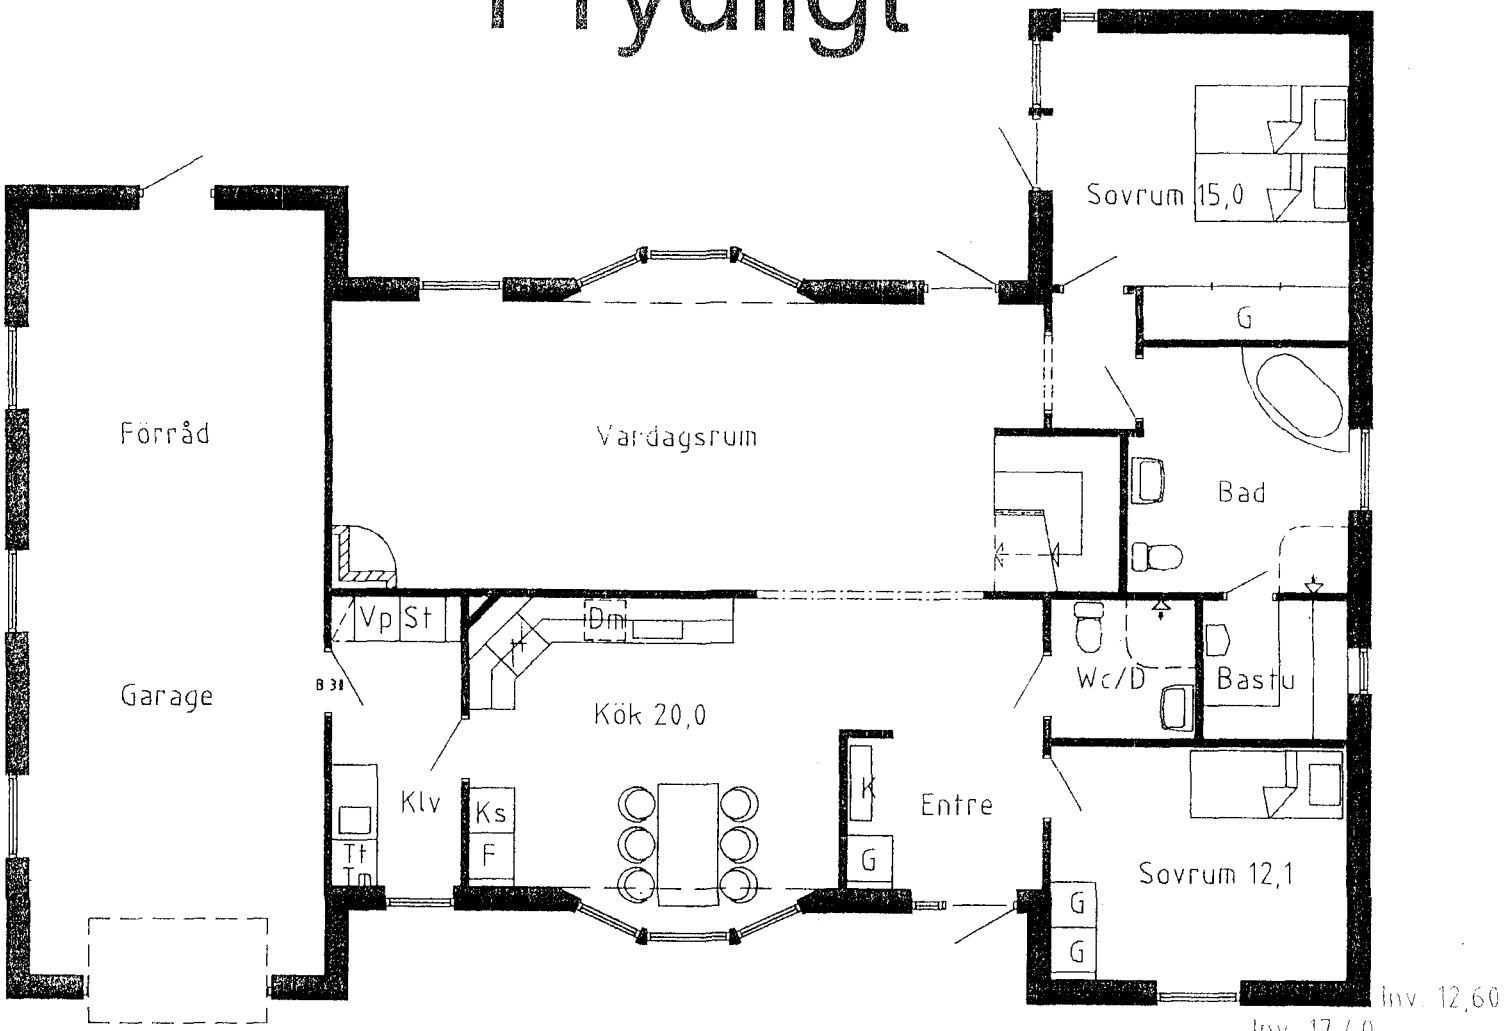


Entrevåning

Inv. area: 126,5 m²


Garagedel: 39,8 m²

Sävsjö TRÄHUS AB

Huvudkontor: 0382-616 60


www.savsjotrahus.se

Sveriges Vackraste Hus

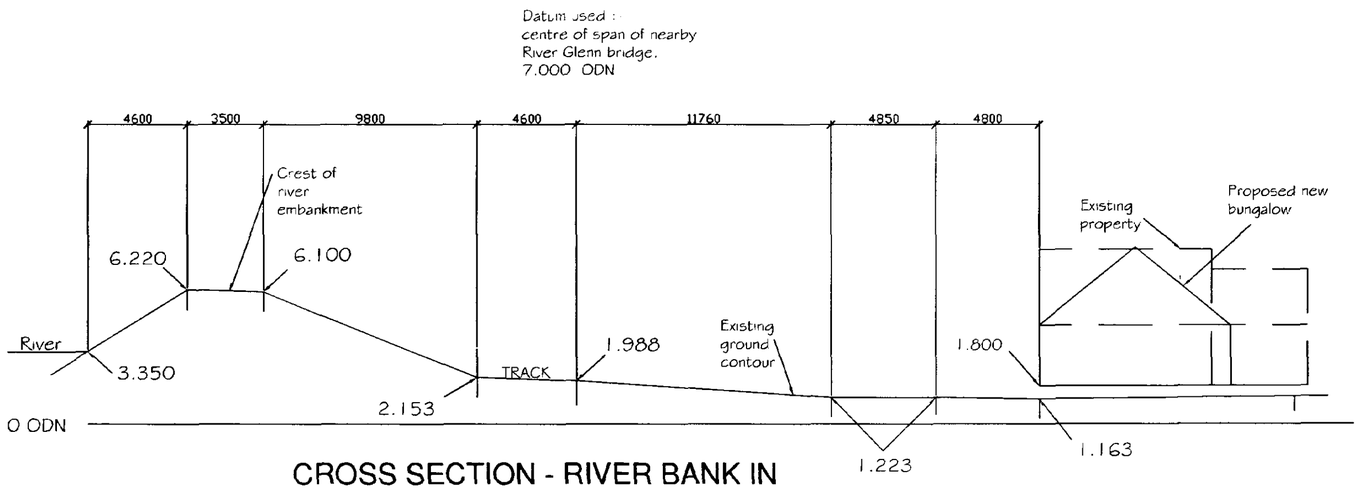



## CROSS SECTION - RIVER BANK IN RELATION TO EXISTING PROPERTY & PROPOSED NEW BUNGALOW.

Scale - 1 : 200

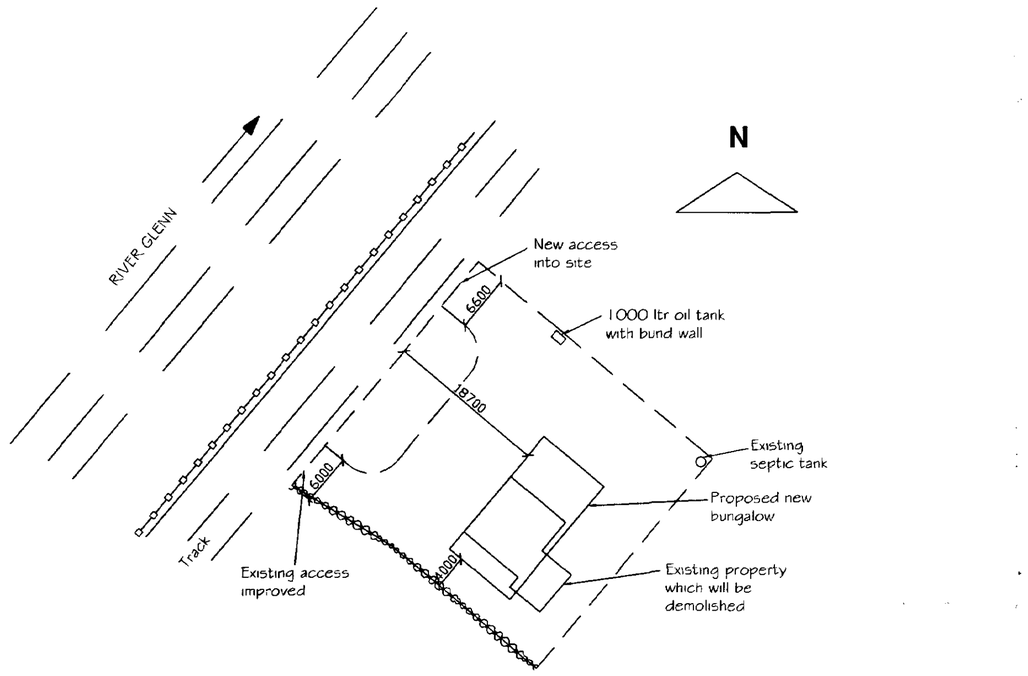


## LOCATION PLAN

Scale - 1 : 500

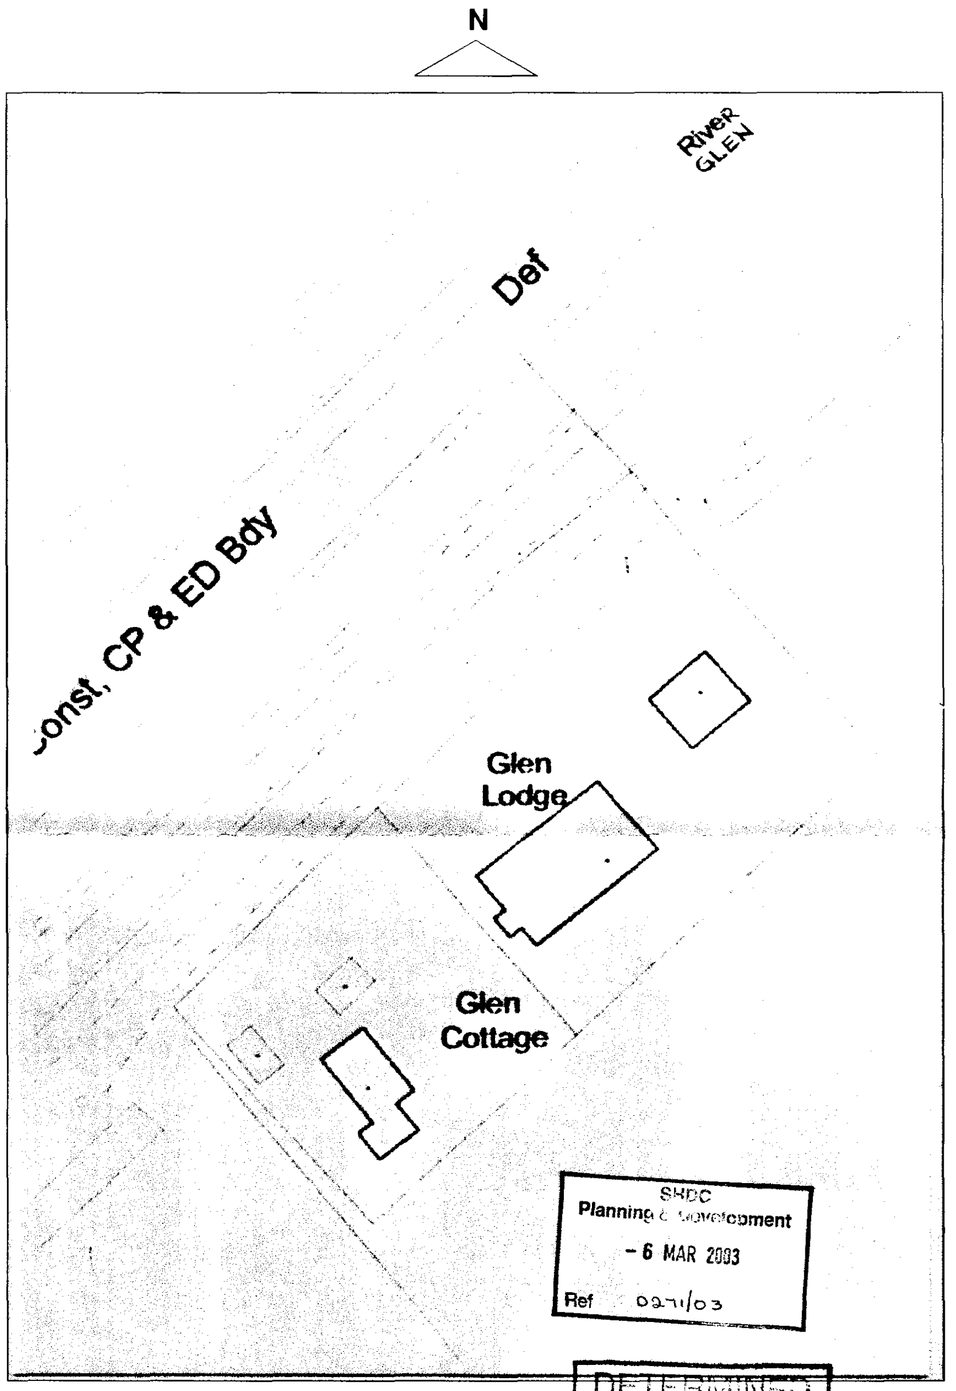


## SITE PLAN

Scale - 1 : 500

DO NOT SCALE FROM THIS DRAWING

The drawing and design are the copyright of Ian H. Richardson.
All dimensions to be verified on site prior to the commencement of any works.

Building Plans Drawing Service

IAN H. RICHARDSON


5, School Lane,
Wilsford,
Grantham,
Lincs. NG32 3PD

Telephone: 01400 230182


| | | | |
|---|---|---|---|
| PROJECT | DEMOLITION OF EXISTING PROPERTY & CONSTRUCTION OF NEW BUNGALOW<br>--- CROSS SECTION & SITE PLANS<br>Glenn Cottage, South Fen Road, Bourne,<br>FOR Mr. J. Hallam. | Date<br>February 03 | Drawn<br>I H Richardson |
| | | | Scale<br>As shown |
| | | | Drawing No.<br>IHR / 02 / 53 / 2 |





FRONT ELEVATION - ( North West ) - proposed
Scale - 1 : 100

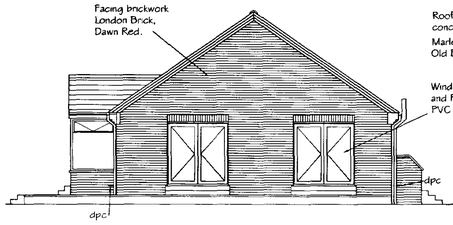



SIDE ELEVATION
( South West ) - proposed
Scale - 1 : 100

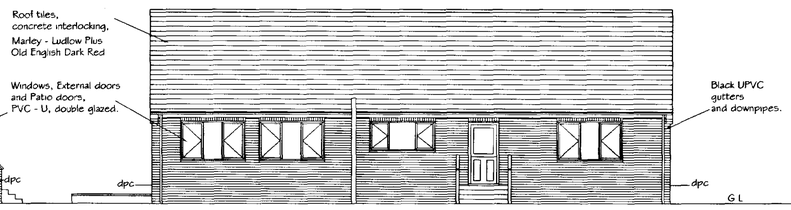



REAR ELEVATION - (South East ) - proposed
Scale - 1 : 100

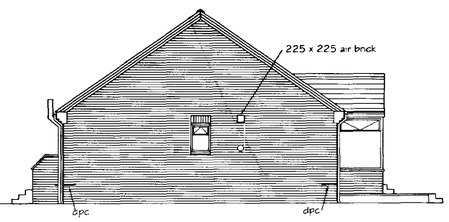


SIDE ELEVATION
( North East ) - proposed
Scale - 1 : 100

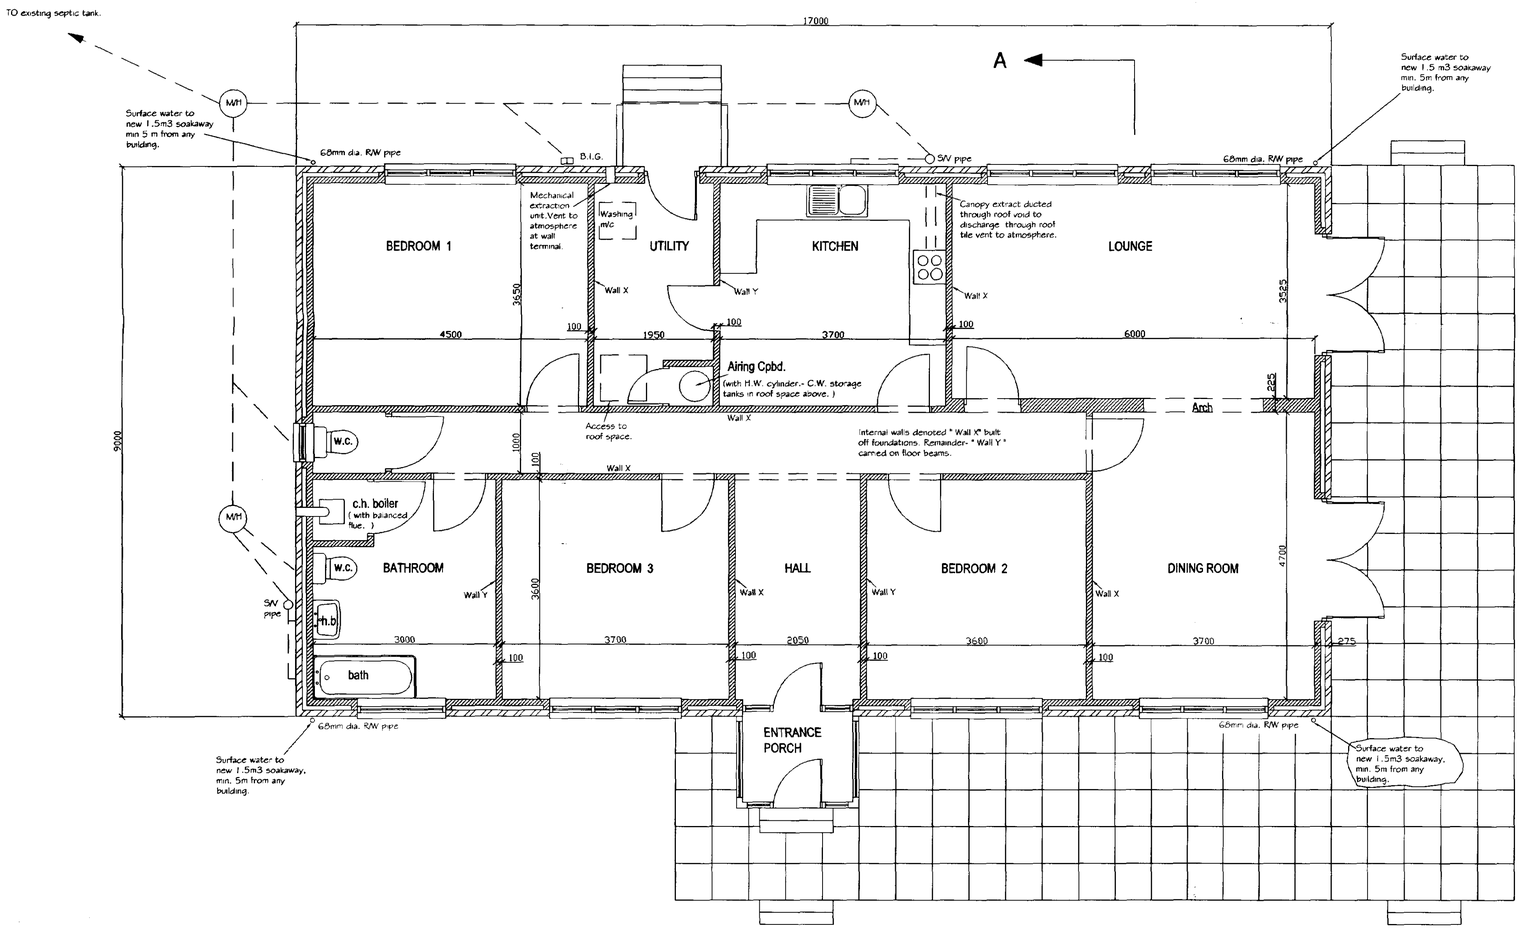


FLOOR PLAN
Scale - 1 : 50

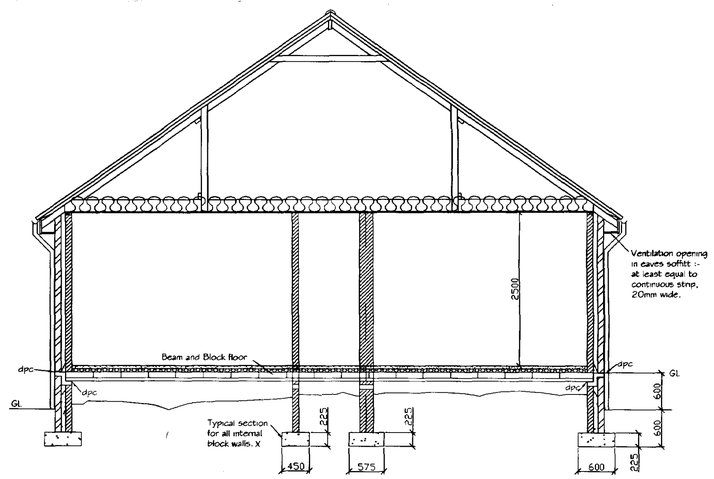


SECTION A - A
Scale - 1 : 50

DETERMINED PLAN

Planning & Development
- 6 MAR 2003
Ref 0271/03

IAN H. RICHARDSON
5, School Lane,
Wilsford,
Grantham,
Lincs. NG32 3PD
Telephone: 01400 230182

The drawing and design are the copyright of Ian H. Richardson.
All dimensions to be verified on site prior to the commencement of any works.

DO NOT SCALE FROM THIS DRAWING

PROJECT

DEMOLITION OF EXISTING PROPERTY AND REPLACING WITH NEW BUNGALOW
Glen Cottage, South Fen Road, Bourne, Lincs. PE10 0DN
FOR - : Mr. J. Hallam

| | |
|---|---|
| Date | February 03 |
| Drawn | I H Richardson |
| Scales | As shown |
| Drawing No. | IHR / 02 / 53 / 1 |