



Scale 1:2500
6618
·576ha
1·42
B M
1·85m
Drain
Drain
A
6511
·479ha
1·18
Septic tank
7913
·847ha
2·09
7008
1·261ha
3·12
Drain
2·4m
6800
1·856ha
4·59
6800
9·491ha
23·45
TF
TF
3791
·360ha
·89
Drain
Drain
Track
4977
7·083ha
17·50
Drain
Drain
Drain
274/03
Deeping Fen
3661
·267ha
·66
6258
2·335ha
5·77
2·7m
B M 2·75m
Stowgate Farm
4751
5·703ha
14·09
Drain
Drain
Drain
Cradge
PART LETTERED
CERTIFICATE

Scale 1:300


CREW YARD
11
PASTURE
CREW YARD
17
18
LEGAL RIGHT OF WAY
N
PASTURE

Scale 1:50

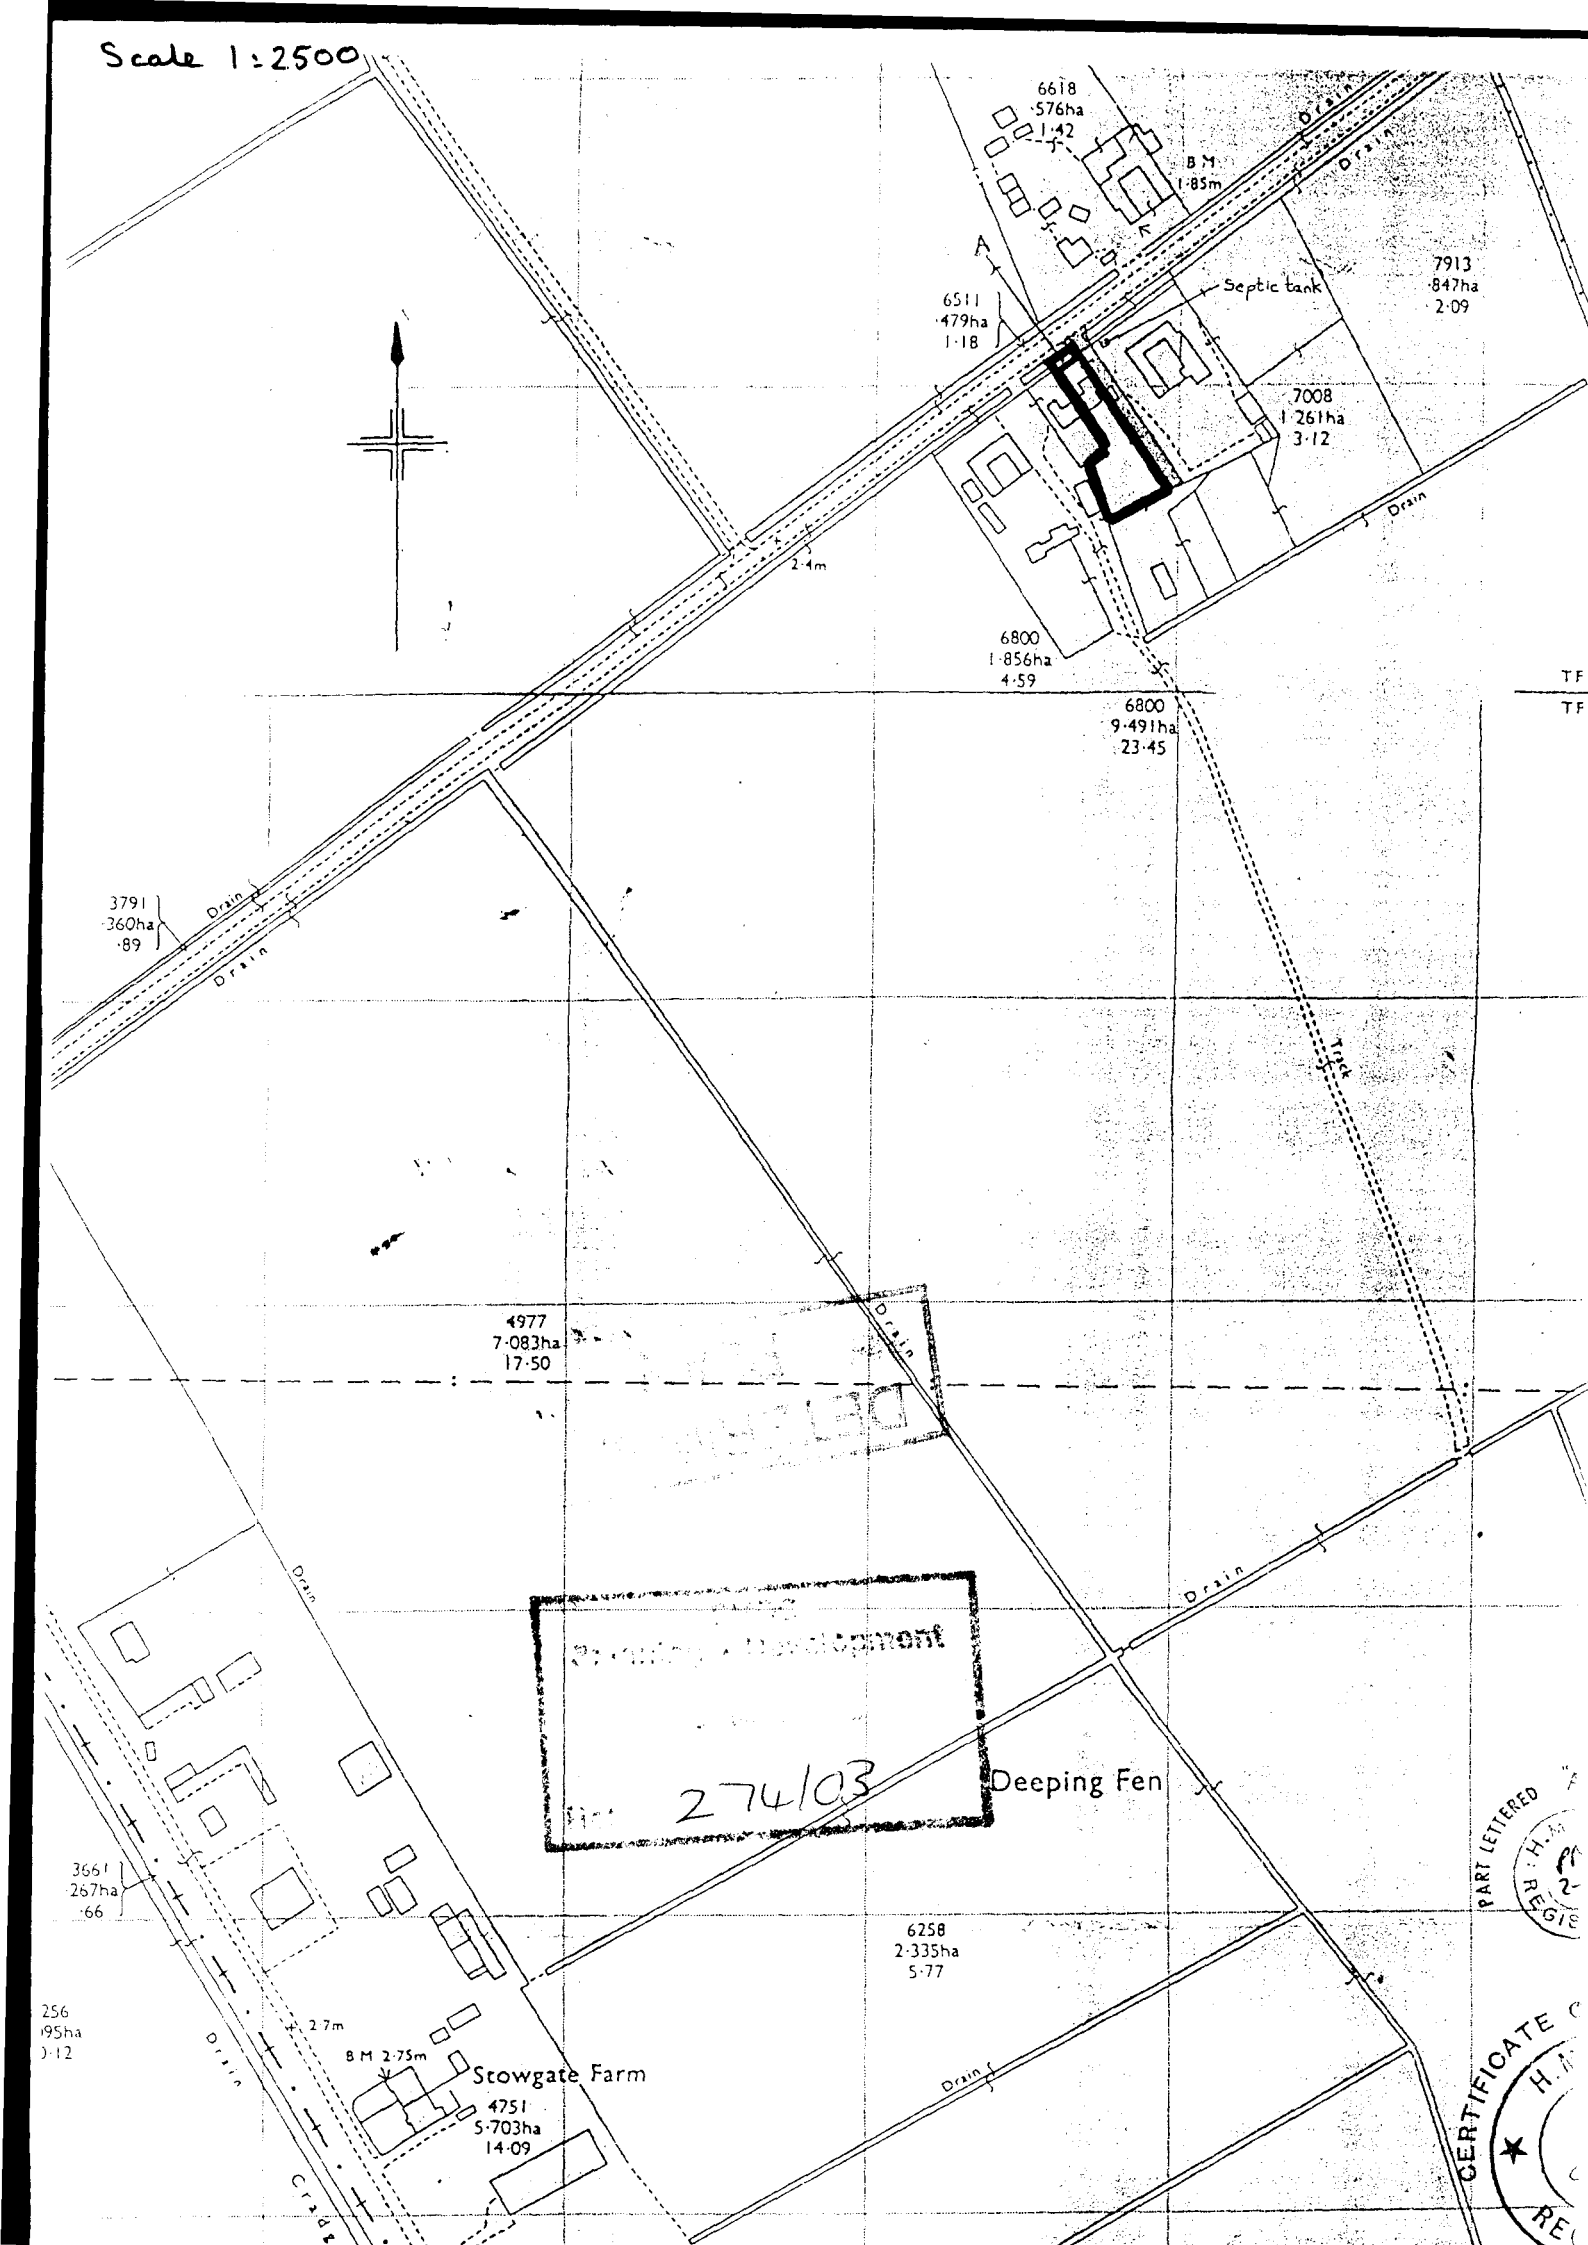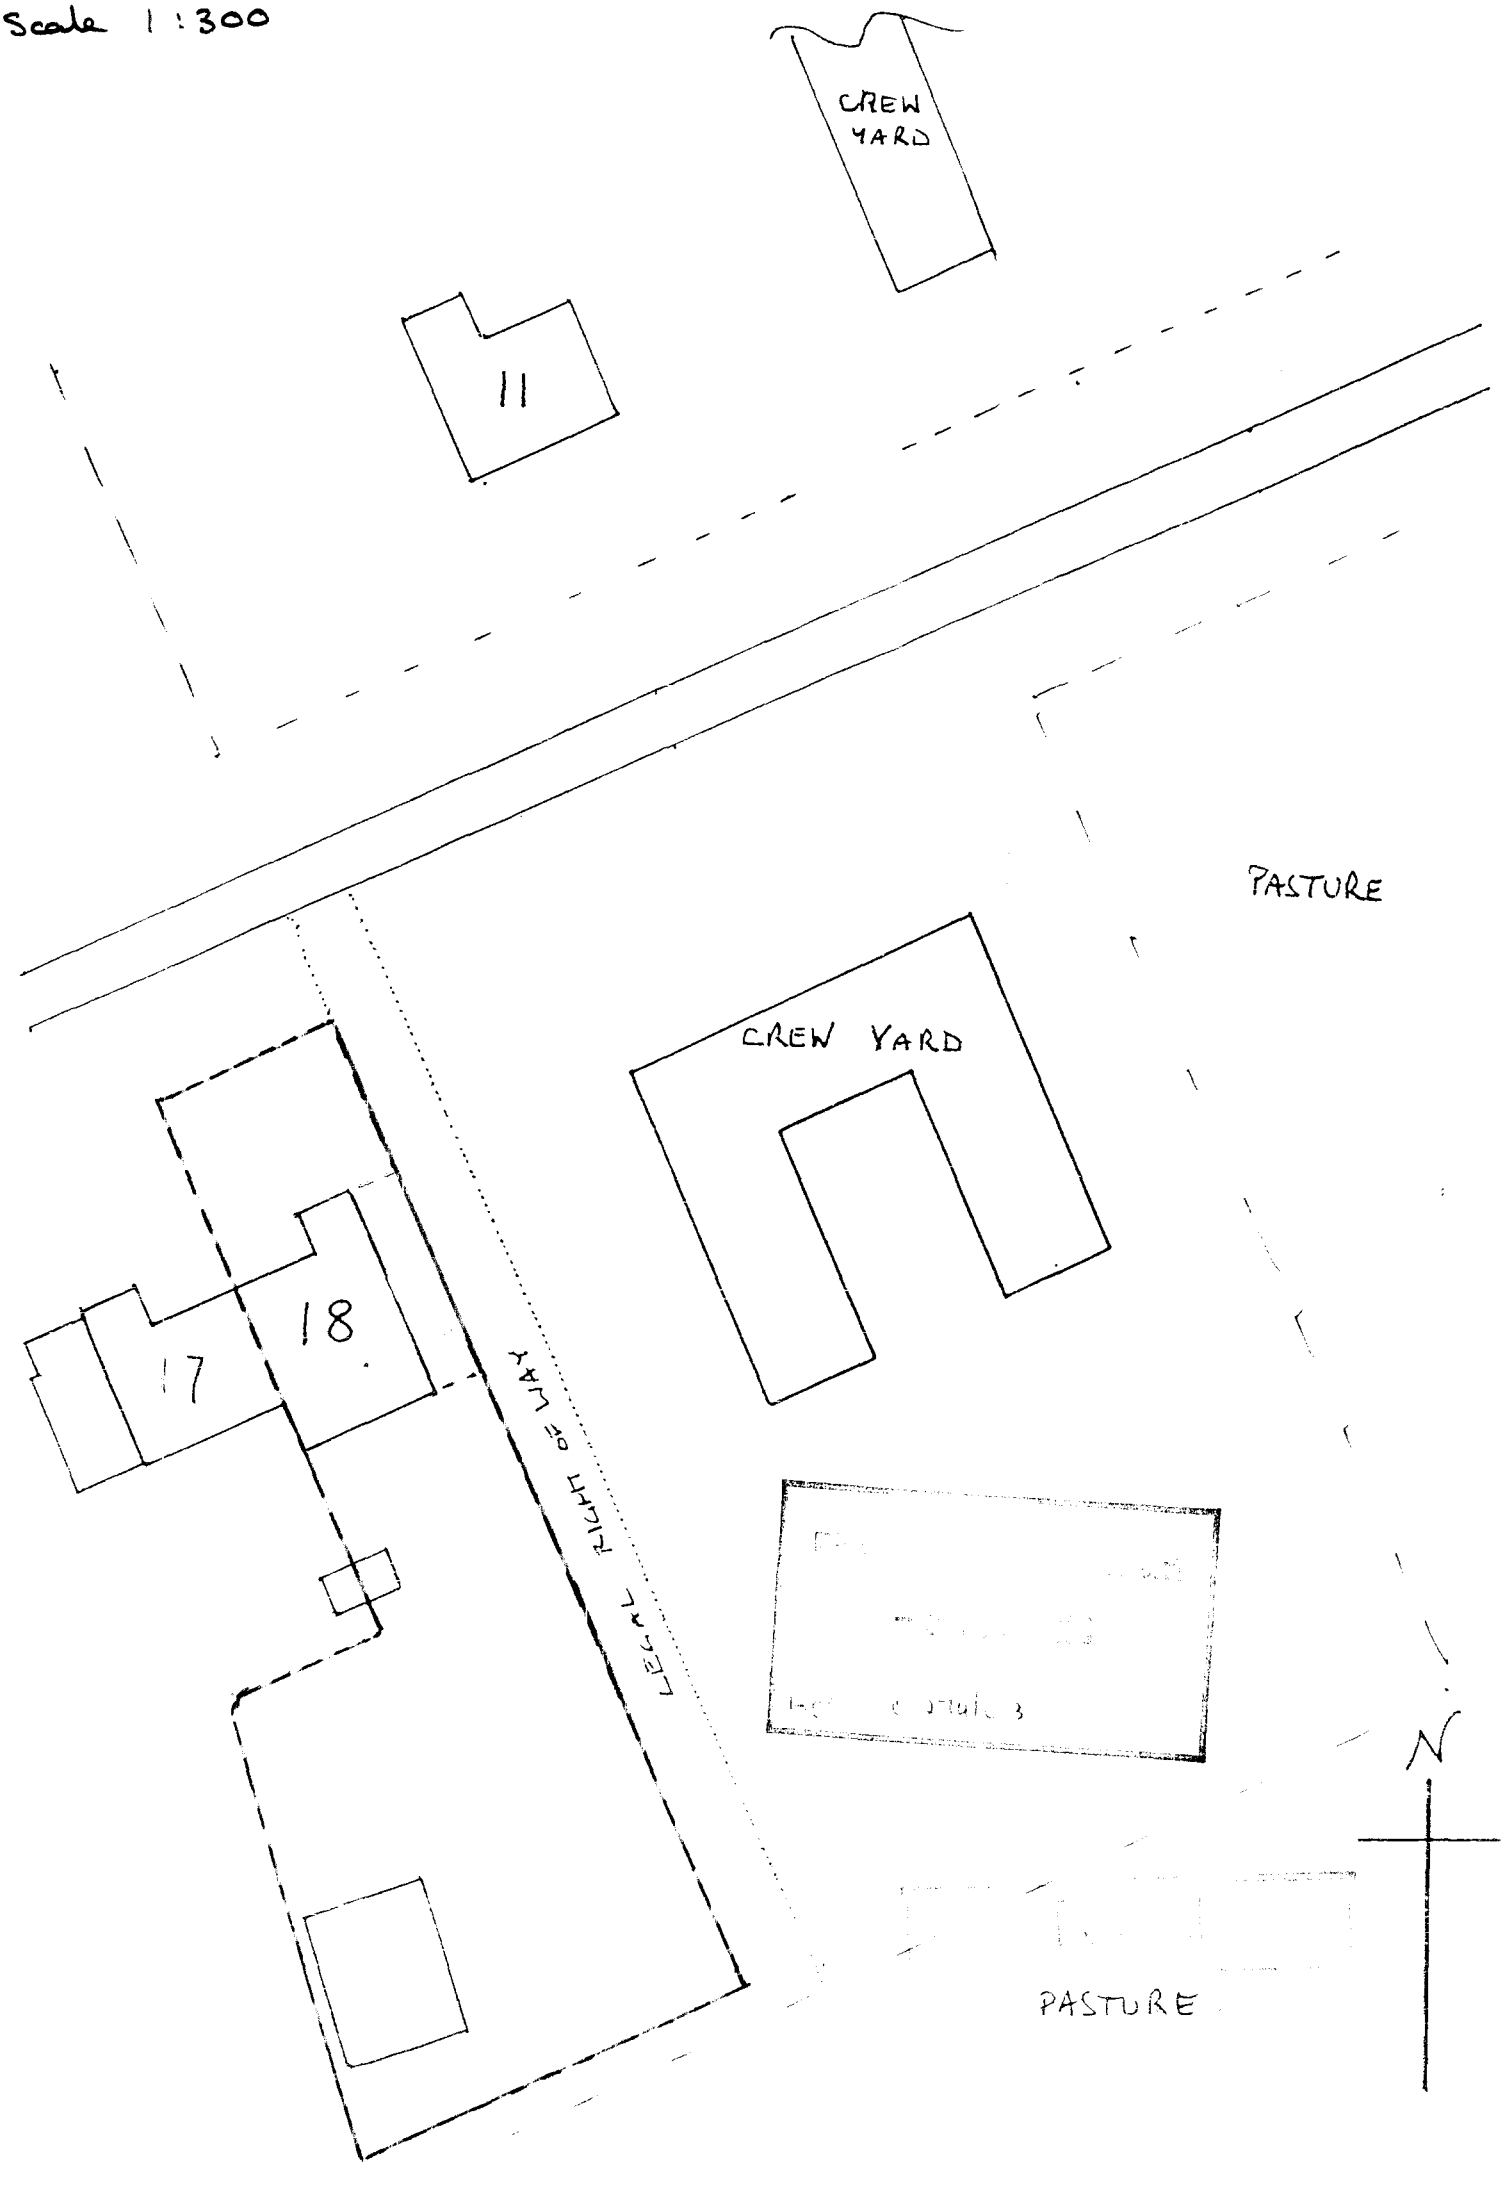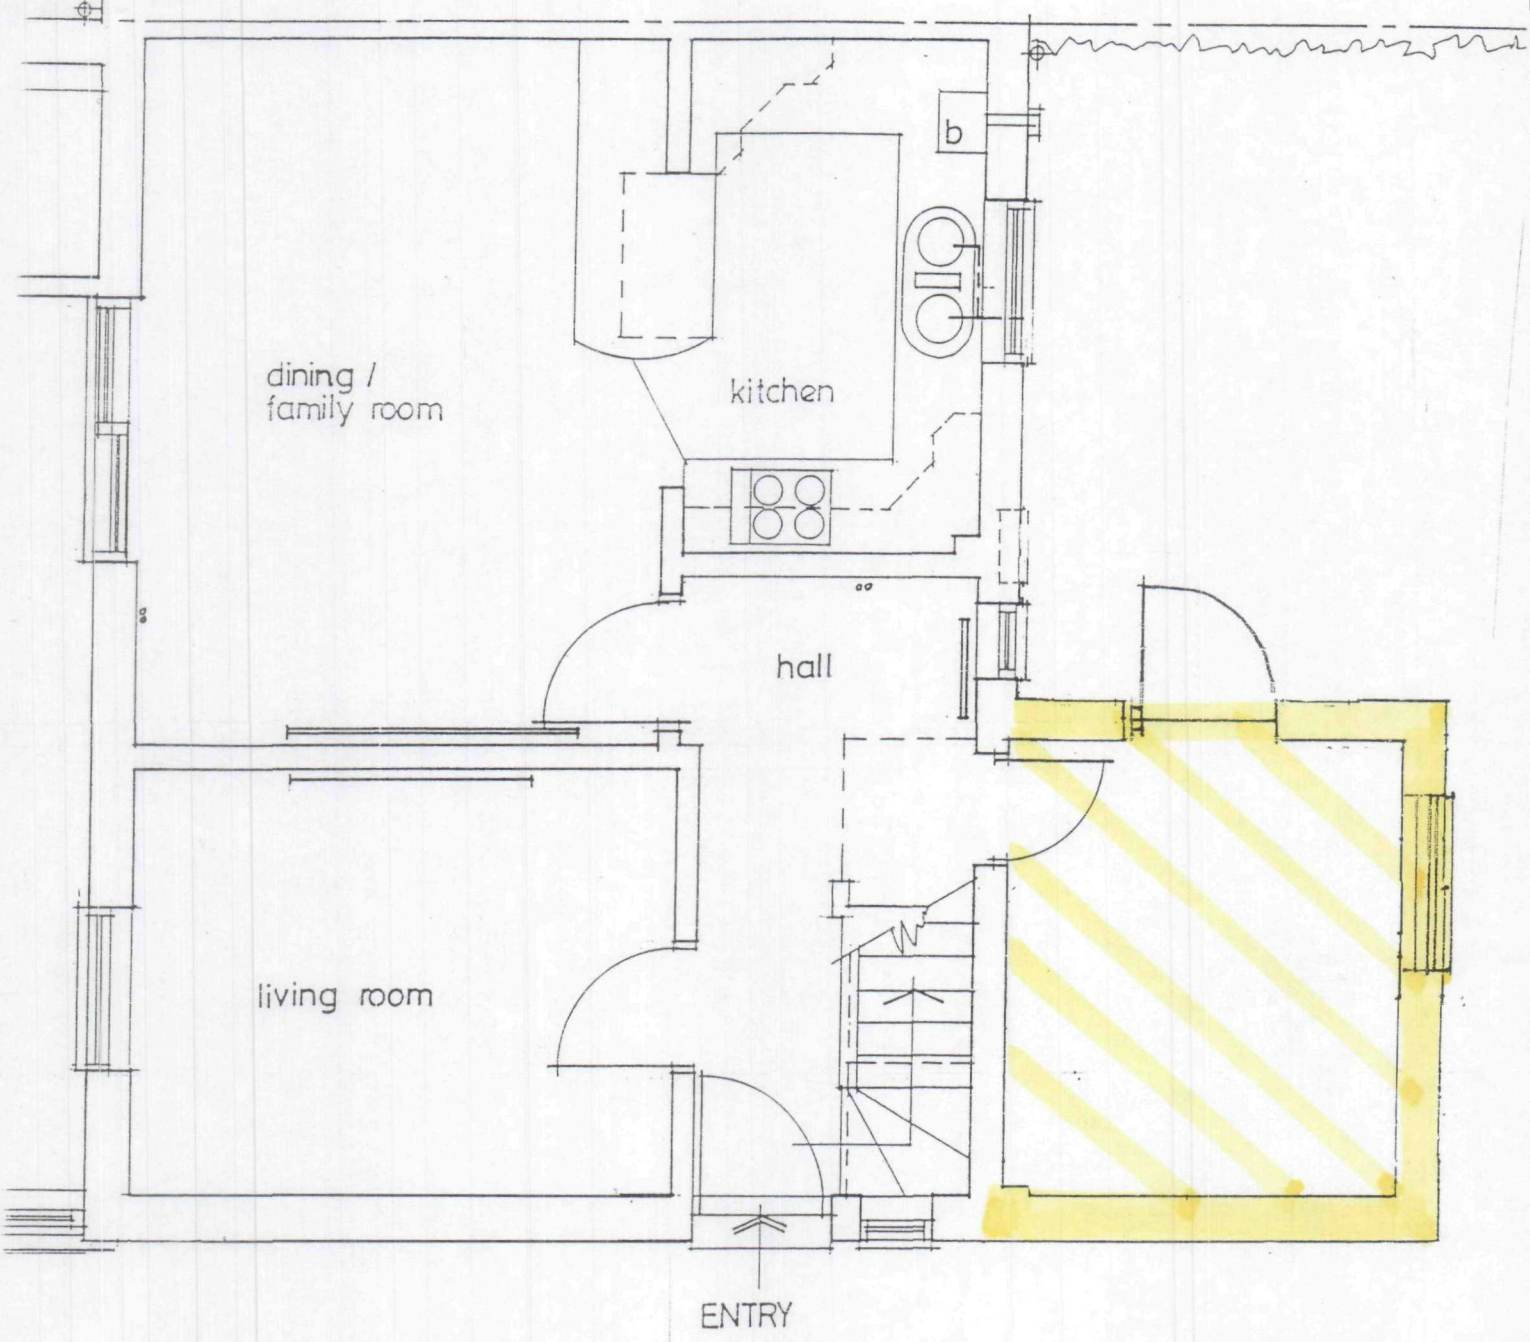


DETERMINED PLAN

SHDC
Planning & Development
- 6 MAR 2003
Ref 0274/03

18 STOWGATE FARM, DEEPING ST. JAMES

GROUND FLOOR PLAN - PROPOSED

Scale 1:50

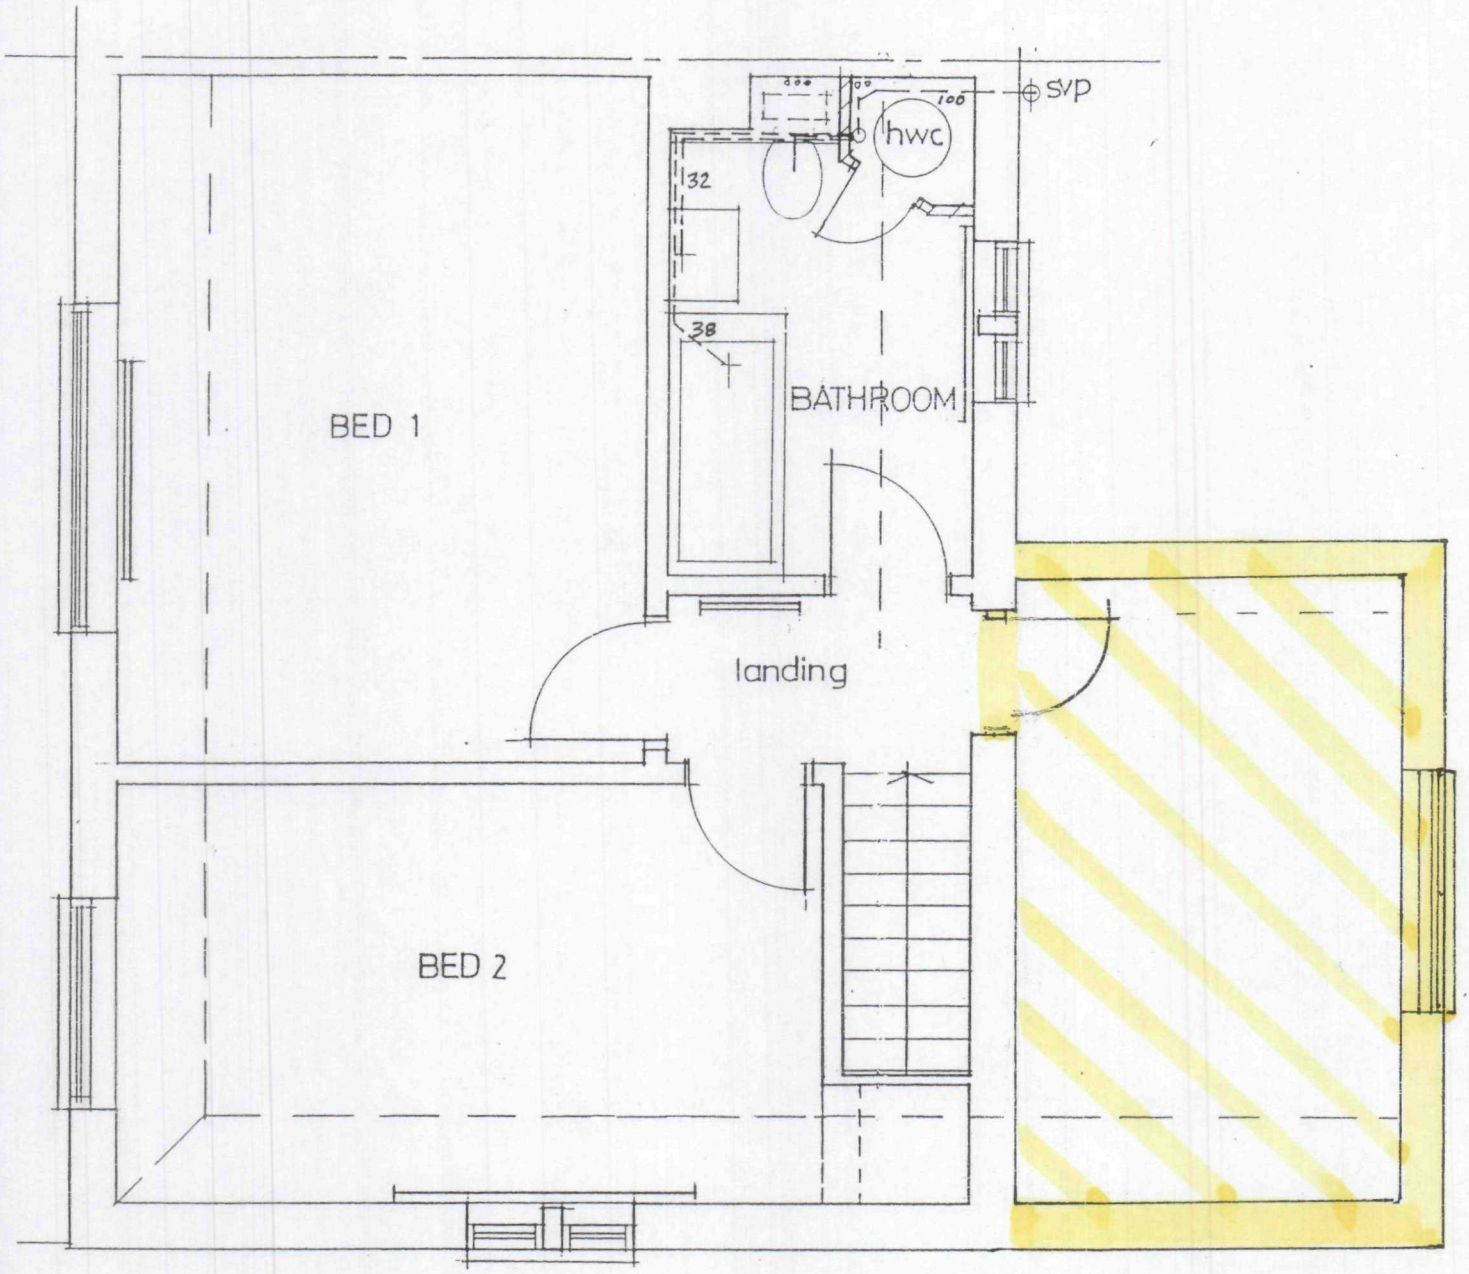


18 STOWGATE FARM

SHDC
Planning & Development
- 6 MAR 2003
Ref 0274/03

1st FLOOR PLAN - PROPOSED

DETERMINED PLAN

Scale 1:50

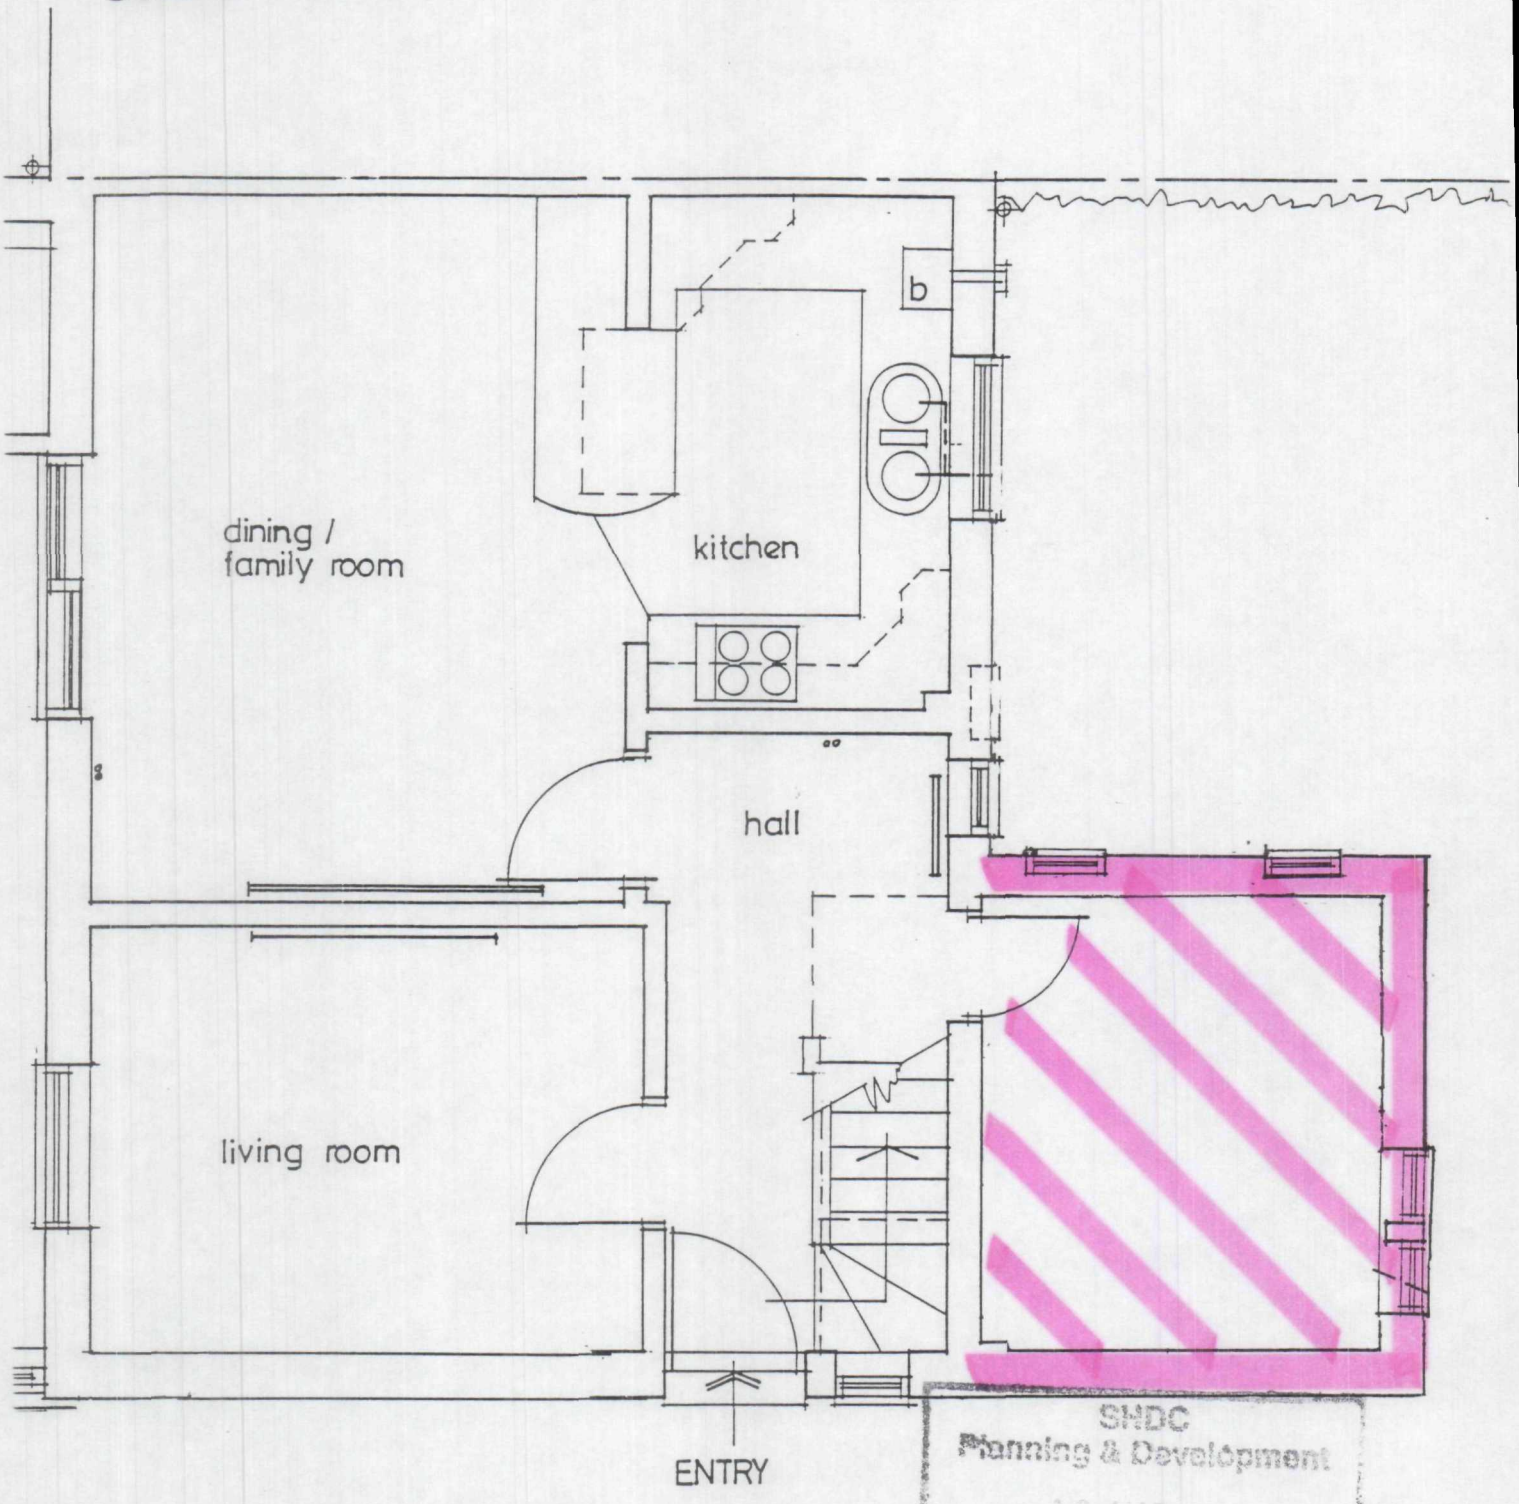

SHDC
Planning & Development
19 MAR 2003
Ref 274/03


= To be demolished prior to rebuild

DETERMINED
PLAN

18 STOWGATE FARM, DEEPING ST. JAMES

GROUND FLOOR PLAN - EXISTING

Scale 1 : 50

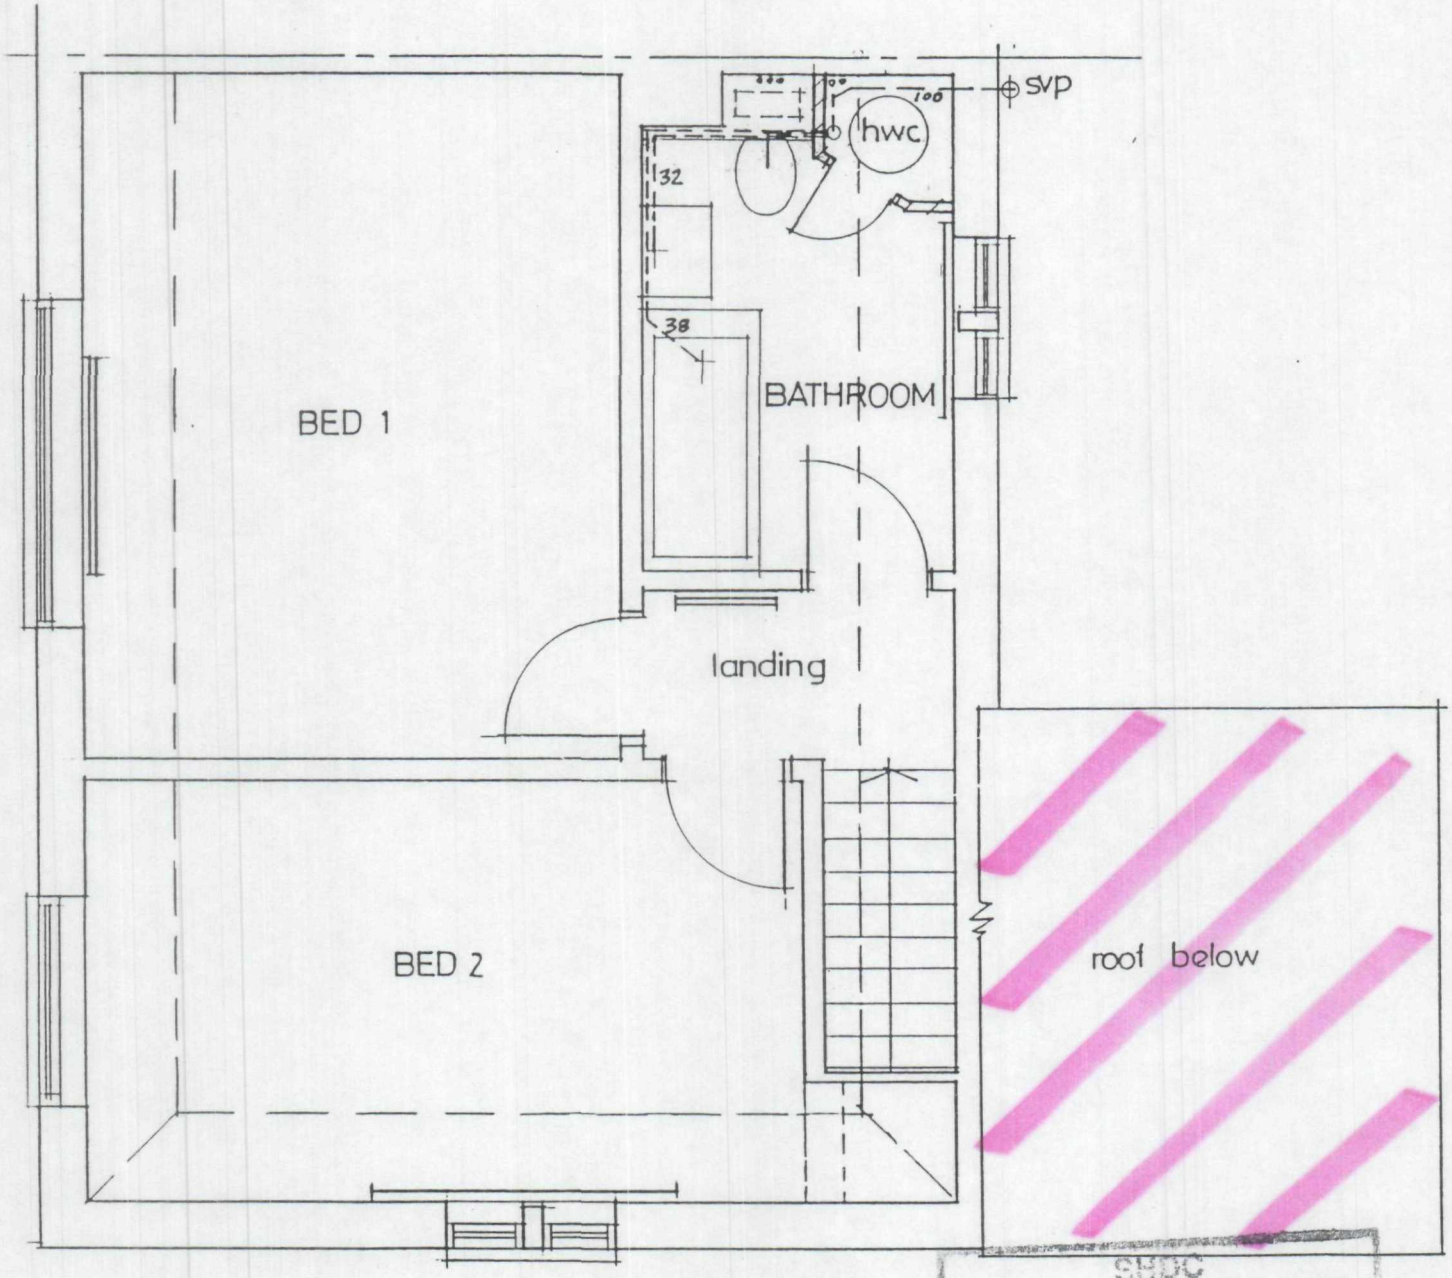

DETERMINED PLAN

SHDC
Planning & Development
19 MAR 2003
274/03

18 STONGATE FARM

1st FLOOR PLAN – EXISTING

= To be demolished, prior to rebuild

EXISTING.



EXISTING FRONT ELEVATION TO ROAD scale 1:50

Ref 274/03




PROPOSED – EAST SIDE / ENTRANCE ELEVATION

Scale 1:50

DA 274/03


PROPOSED.

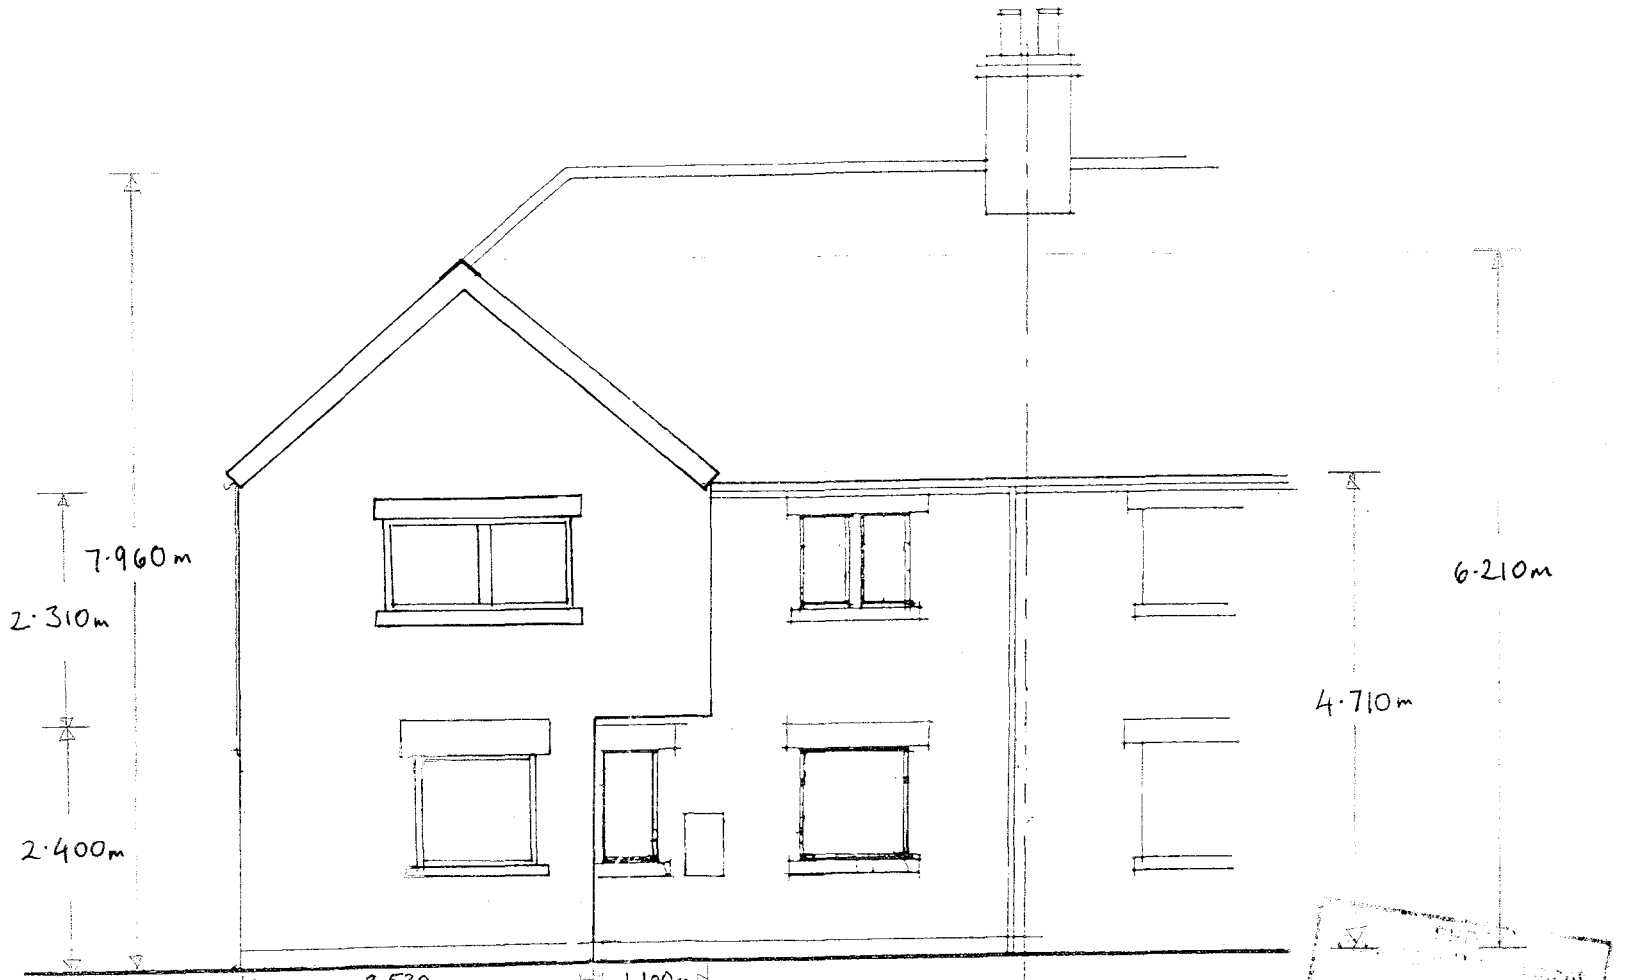

FRONT ELEVATION TO ROAD

Scale 1:50

Ref 274/03

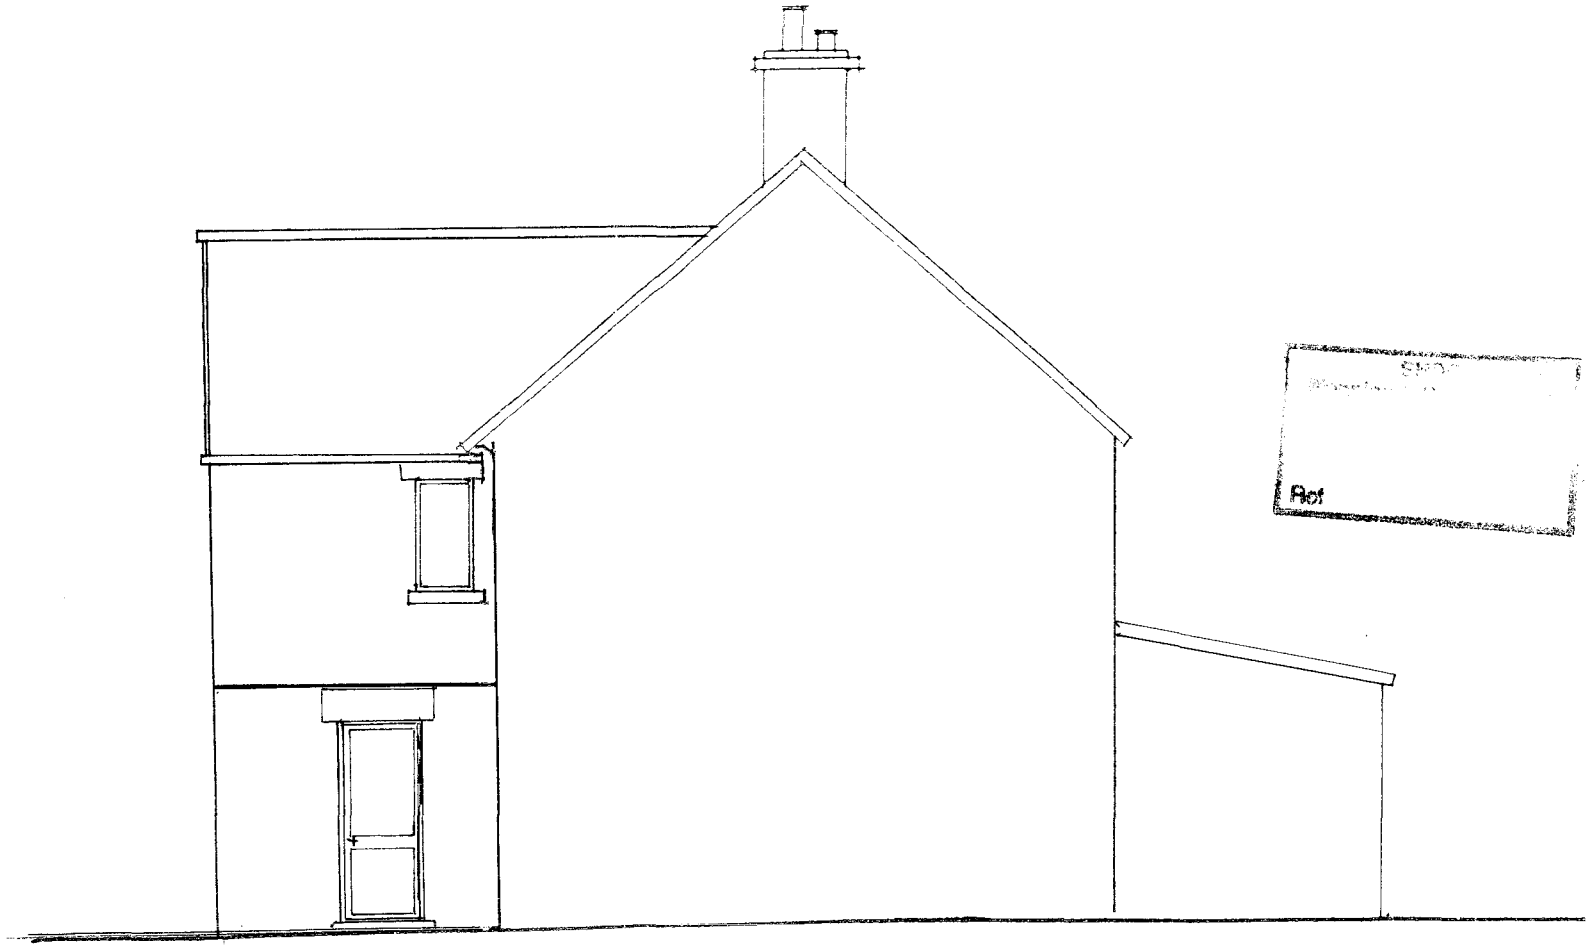

2·820m

WEST SIDE / ENTRANCE ELEVATION


PROPOSED

Scale 1:50




SNDC
Planning & Development
Ref 274/03

EAST SIDE / ENTRANCE ELEVATION Scale 1:50 EXISTING

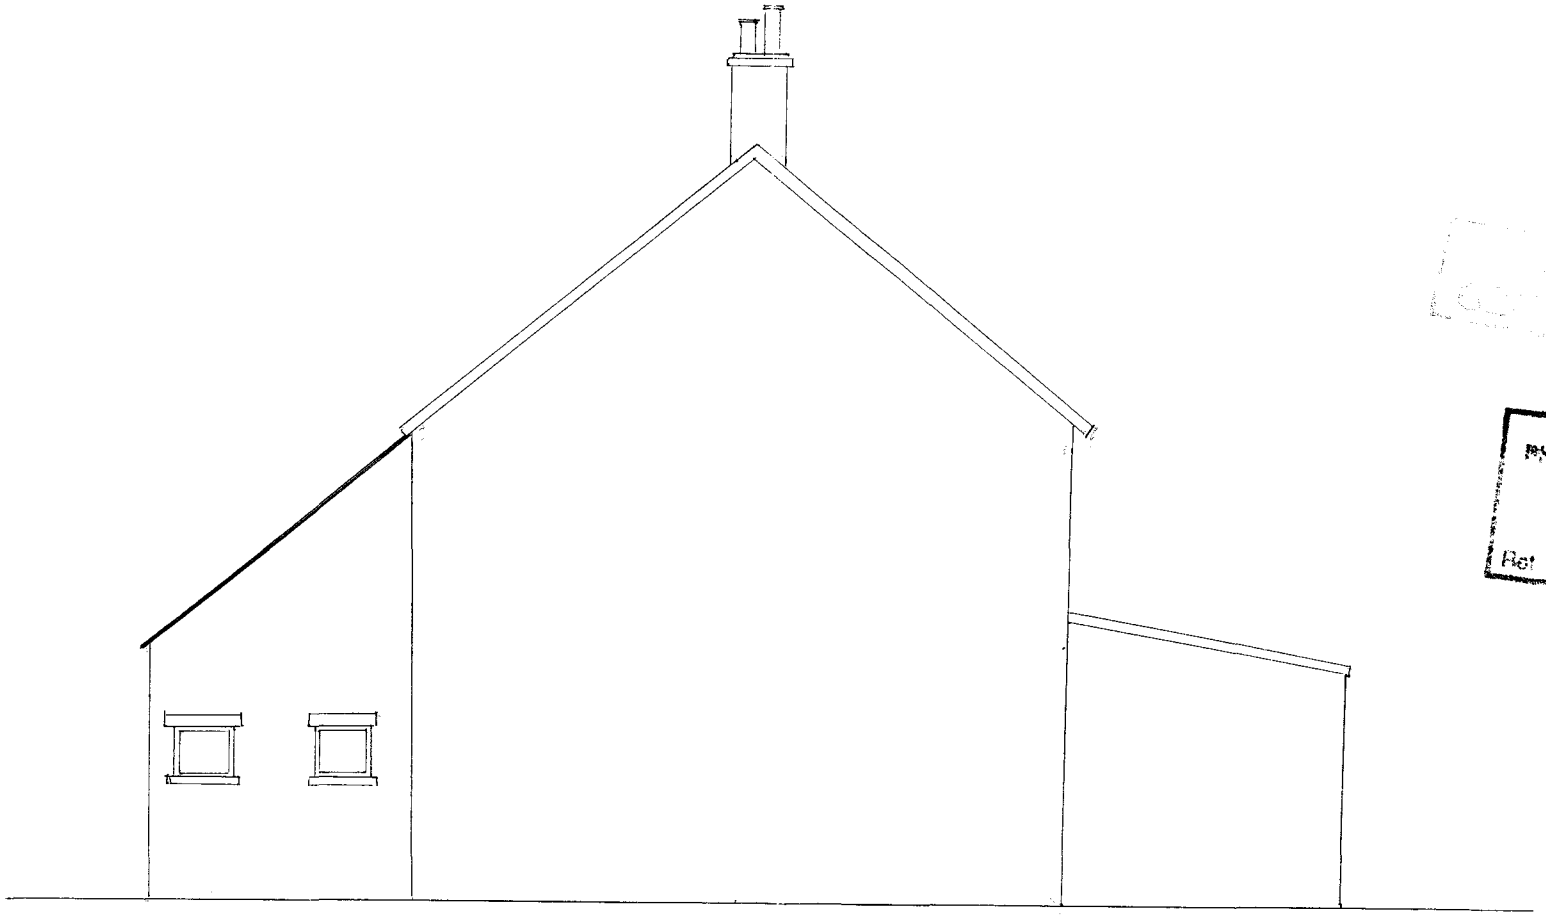


SHDC
Planning & Development
Rec


WEST ELEVATION Scale 1:50 EXISTING

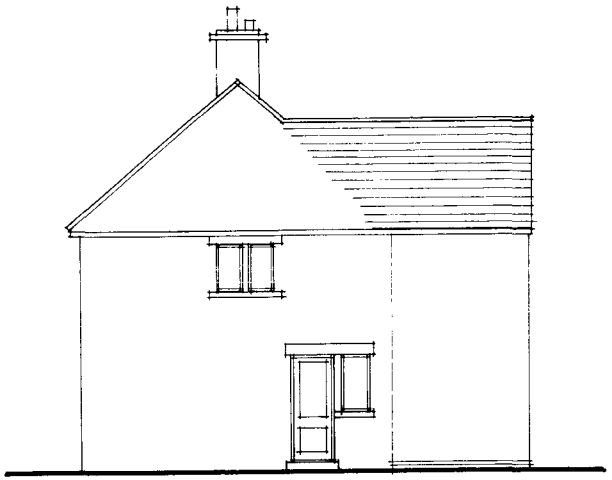

SIDE

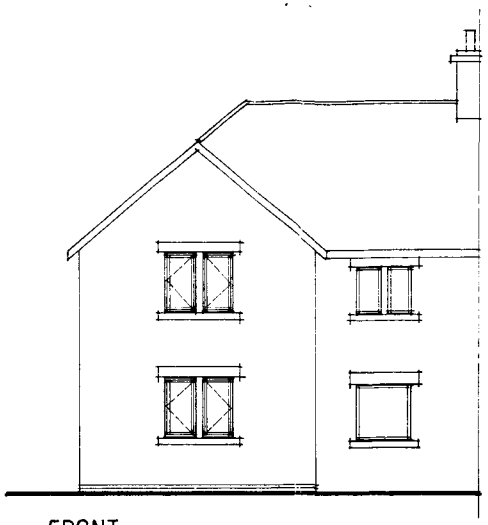

FRONT

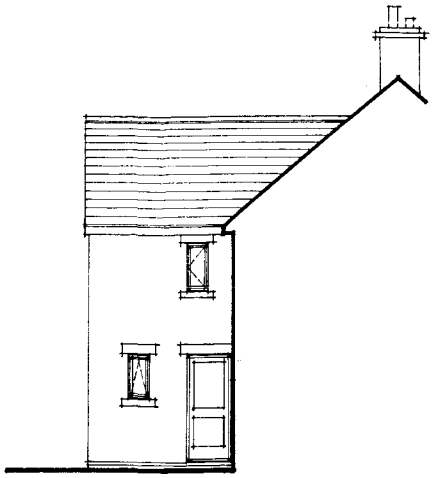

SIDE

SHDC
Planning & Development
0 8 SEP 2004
Ref: 0274/03

A (

© THIS DRAWING IS COPYRIGHT

Client
A. DAVIS ESQ

Proposal
REPLACEMENT OF EXISTING EXTENSION

Location
18 STOWGATE DEEPING ST NICHOLAS
SPALDING. LINCOLNSHIRE PE6 8RW

Drawing
PROPOSED ELEVATIONS


Scale
1/100

Date
NOV 2003


Revisions

Drawing. No.
0948/23/02


Arlington Planning Partnership
PLANNING AND DESIGN CONSULTANTS
21 SOUTH ROAD . BOURNE . PE10 9JD
TEL: 01778 422589——Fax: 01778 394436

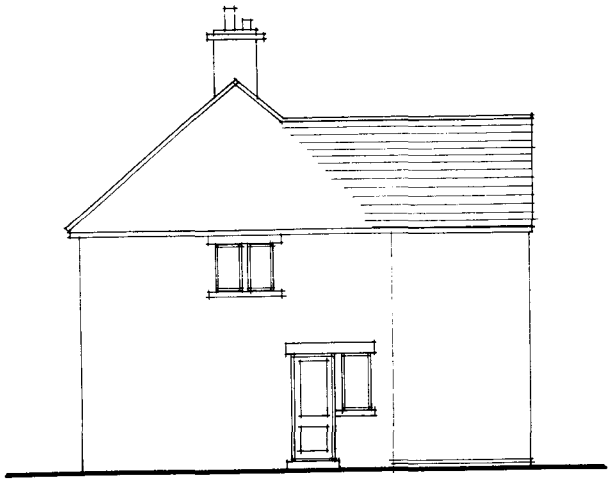

SIDE

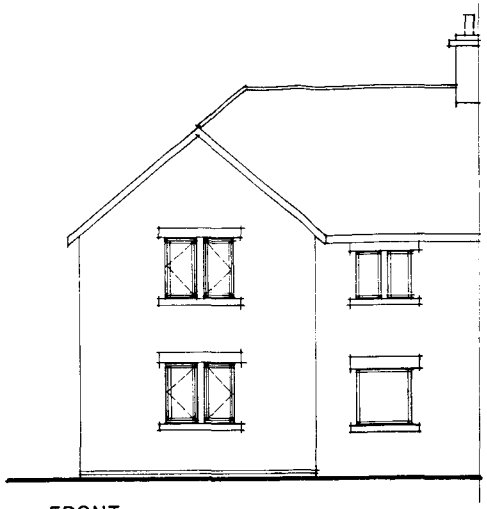

FRONT

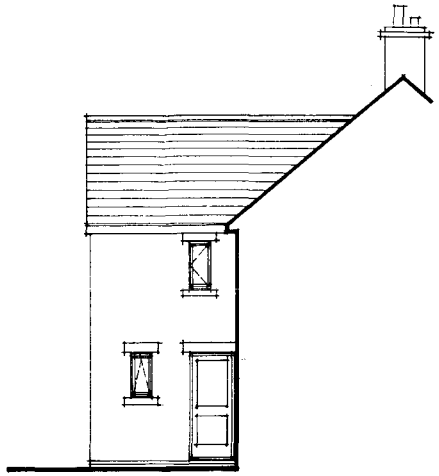

SIDE

A1

SHDC
Planning & Development
0 8 SEP 2004
Ref: 0274/03

© THIS DRAWING IS COPYRIGHT

Client
A. DAVIS ESQ

Proposal
REPLACEMENT OF EXISTING EXTENSION

Location
18 STOWGATE DEEPING ST NICHOLAS
SPALDING. LINCOLNSHIRE PE6 8RW

Drawing
PROPOSED ELEVATIONS

Scale
1/100

Date
NOV 2003

Revisions

Drawing. No.
0948/23/02

Arlington Planning Partnership
PLANNING AND DESIGN CONSULTANTS
21 SOUTH ROAD . BOURNE . PE10 9JD
TEL: 01778 422589----Fax: 01778 394436