
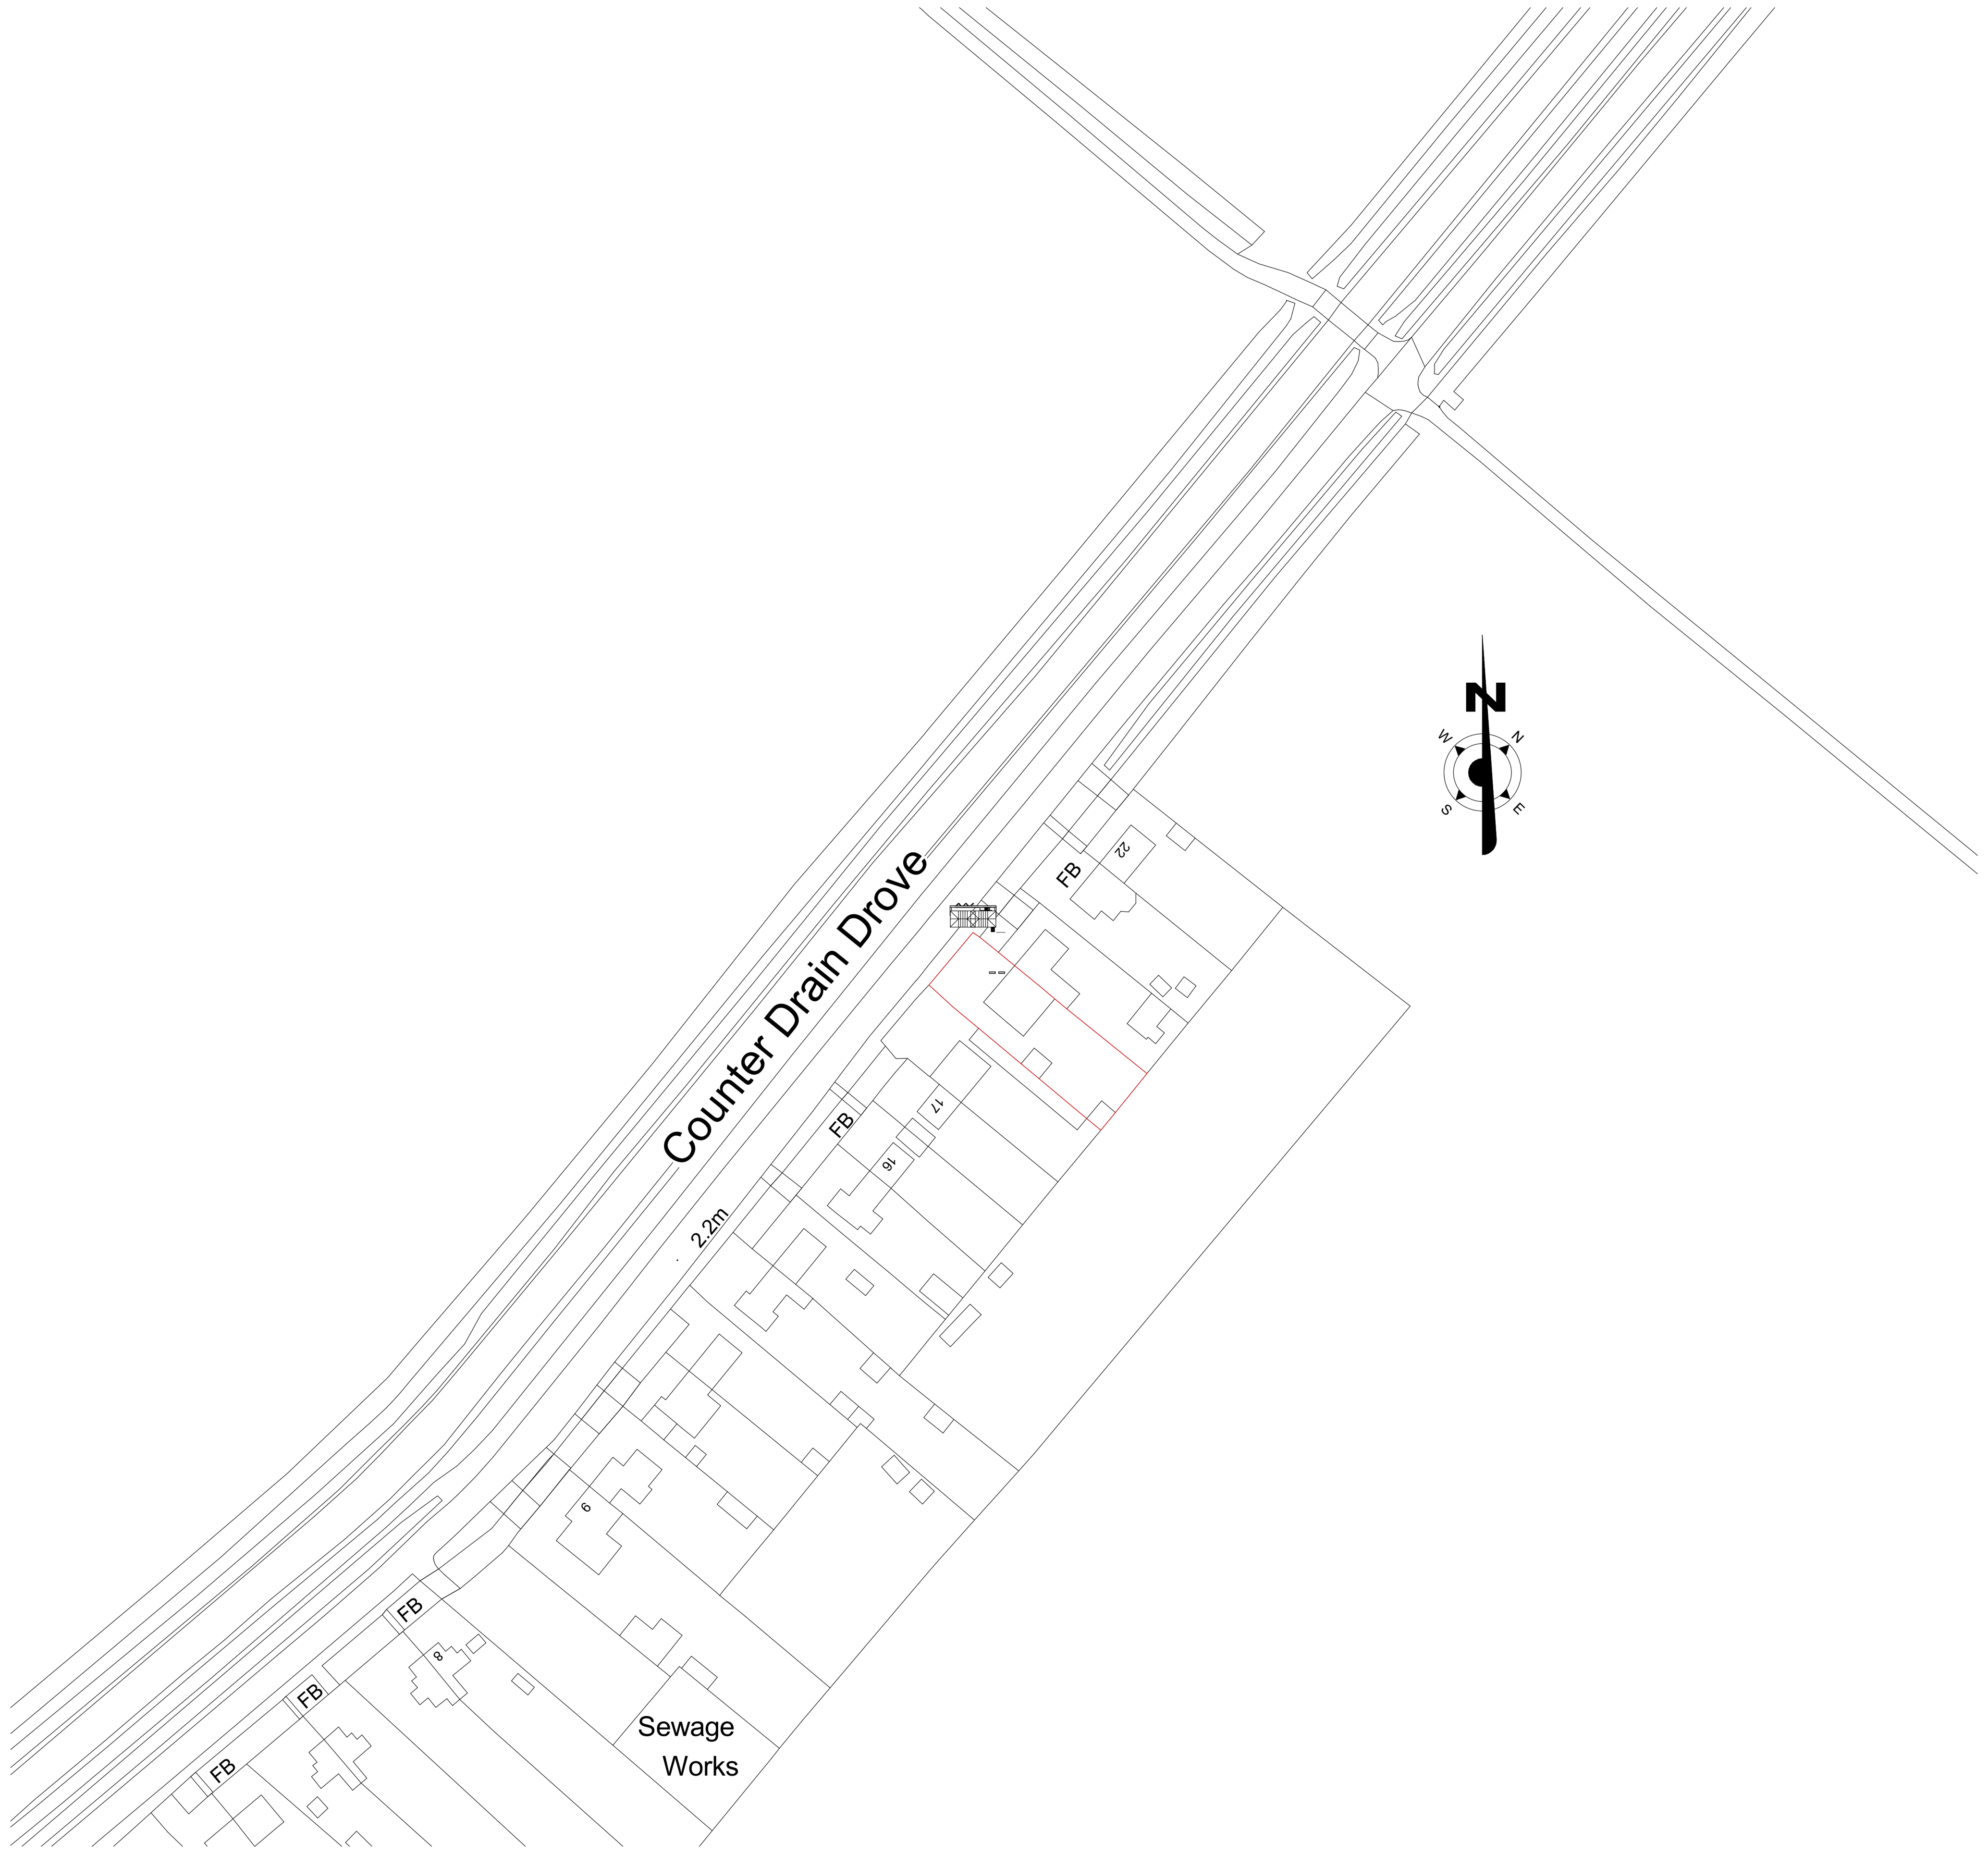


Ordnance Survey, (c) Crown Copyright 2021. All rights reserved. Licence number 100022432


Location-Site Plan
1 : 1250

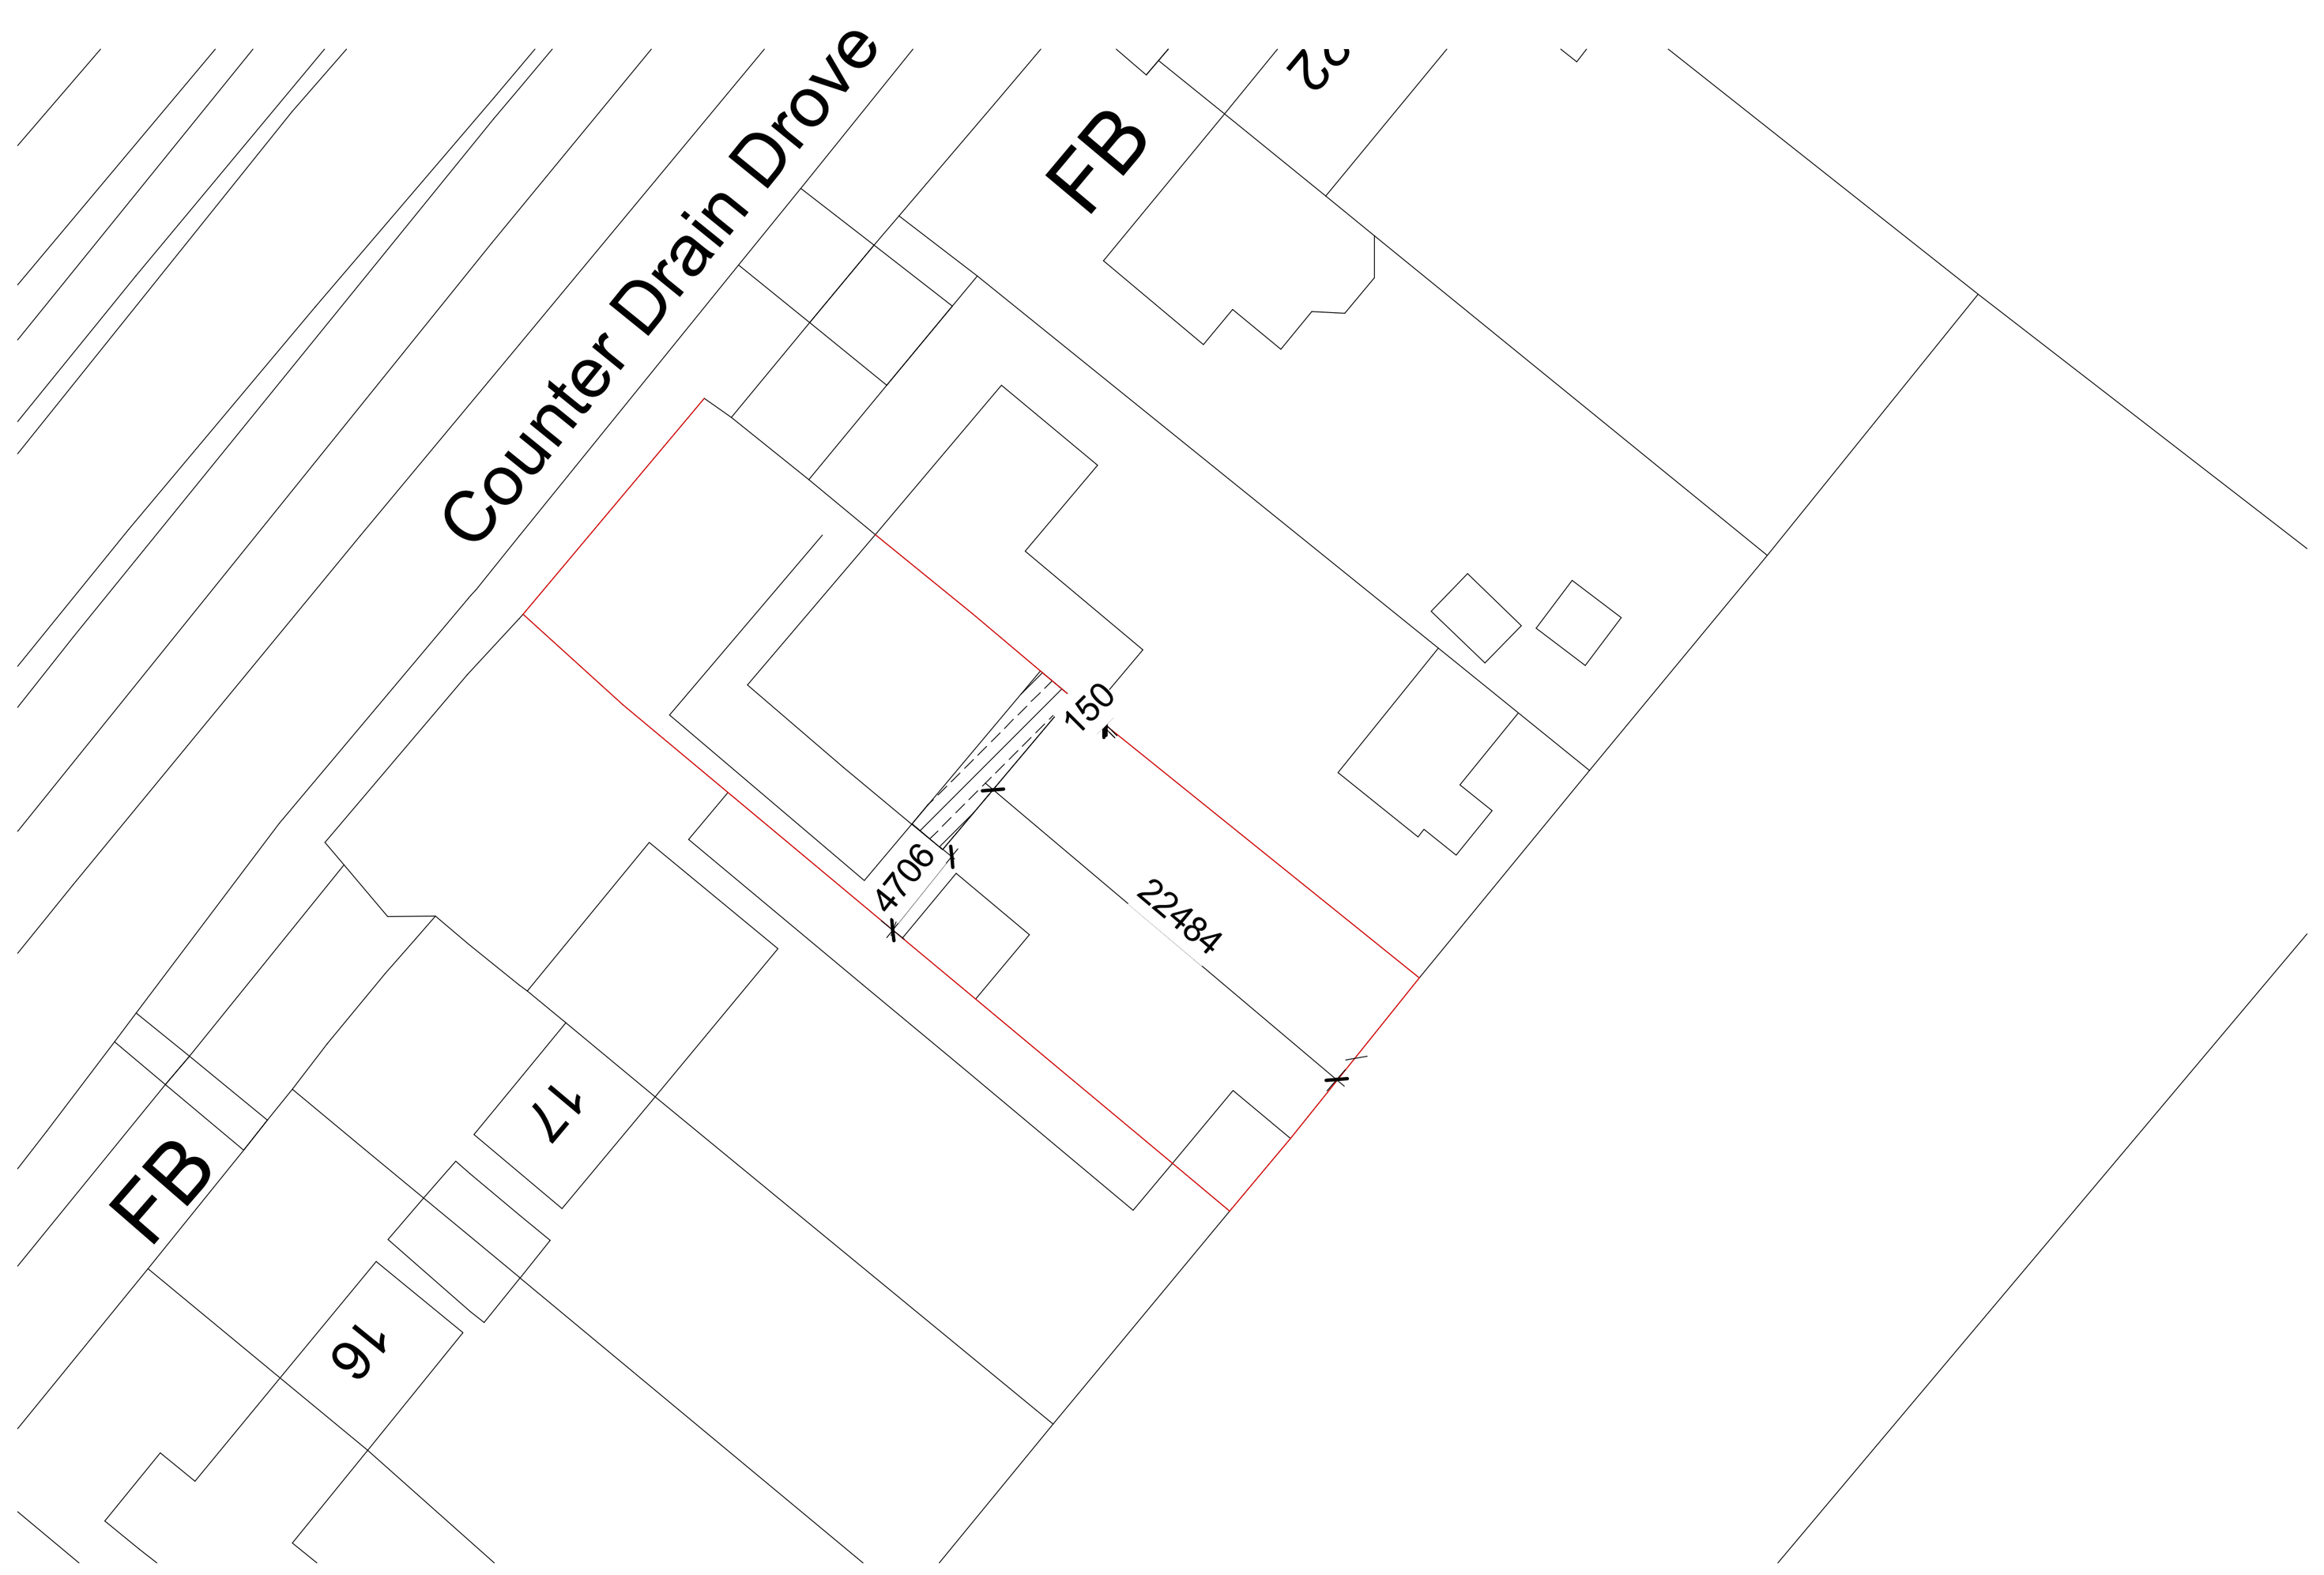

Block Plan
1 : 500

Rev	Description	Date

JW Architectural Design
07944546222
info@jw-design.co.uk

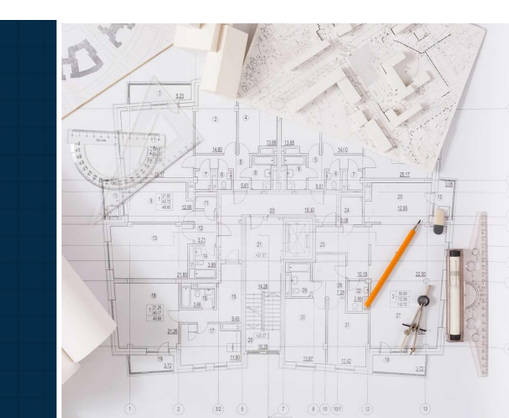

Architectural Design and Consultation

PROJECT

Proposed Single Storey Rear Extension

TITLE

Site Plan
Block Plan

CLIENT

Mr and Mrs Marshall
19 Counter Drain Drove
Tongue End
Spalding
PE11 3JJ

DRAWN BY	DATE
JW	19/04/21

SCALE (@ A1)	PROJECT NUMBER
As Shown	1207

DRAWING NUMBER	REV
JW-1207-25-01	