
16 Barley Grove, Deeping St Nicholas

Existing ground floor plan
Sheet 4 of 8
Drawn by Victoria Berry
12-06-23
Scale 1:50 @ A3

1m

Notes:
- All dimensions in millimetres unless otherwise stated.
- All dimensions are approximate.

N

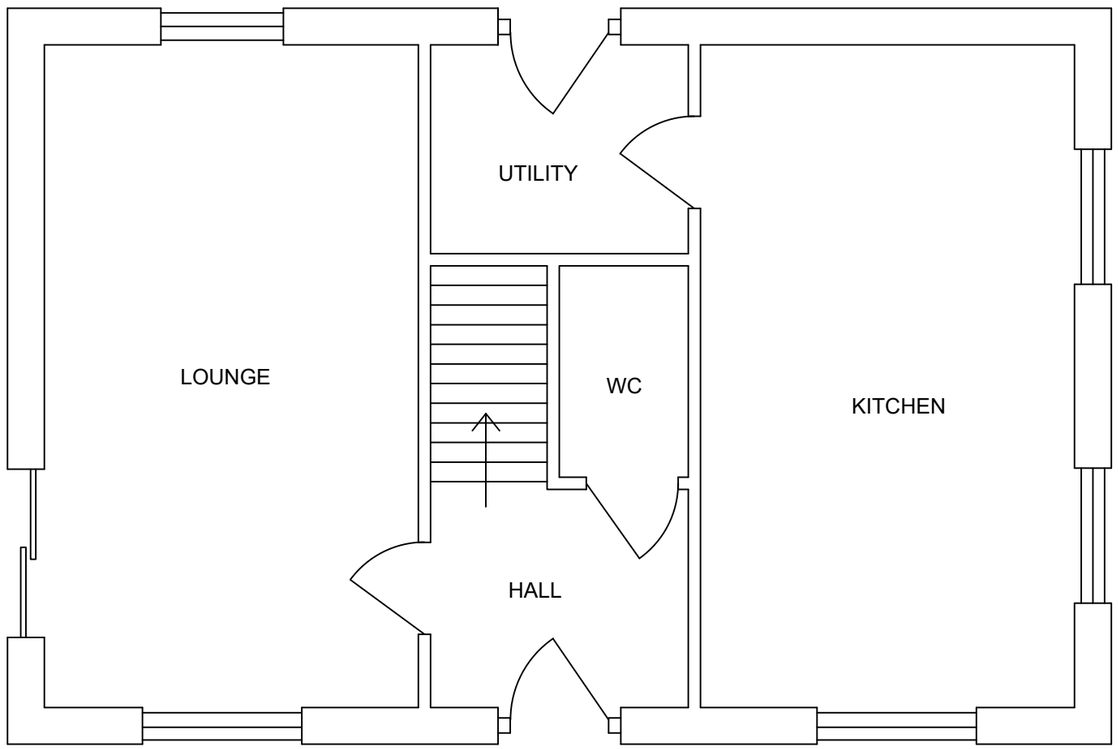

Existing ground floor plan
1:50