
16 Barley Grove, Deeping St Nicholas

Proposed rear elevation
Sheet 7 of 8
Drawn by Victoria Berry
12-06-23
Scale 1:50 @ A3

1m

Notes:
- Existing shown in grey, proposed works shown in black.
- All dimensions in millimetres unless otherwise stated.
- All dimensions are approximate.

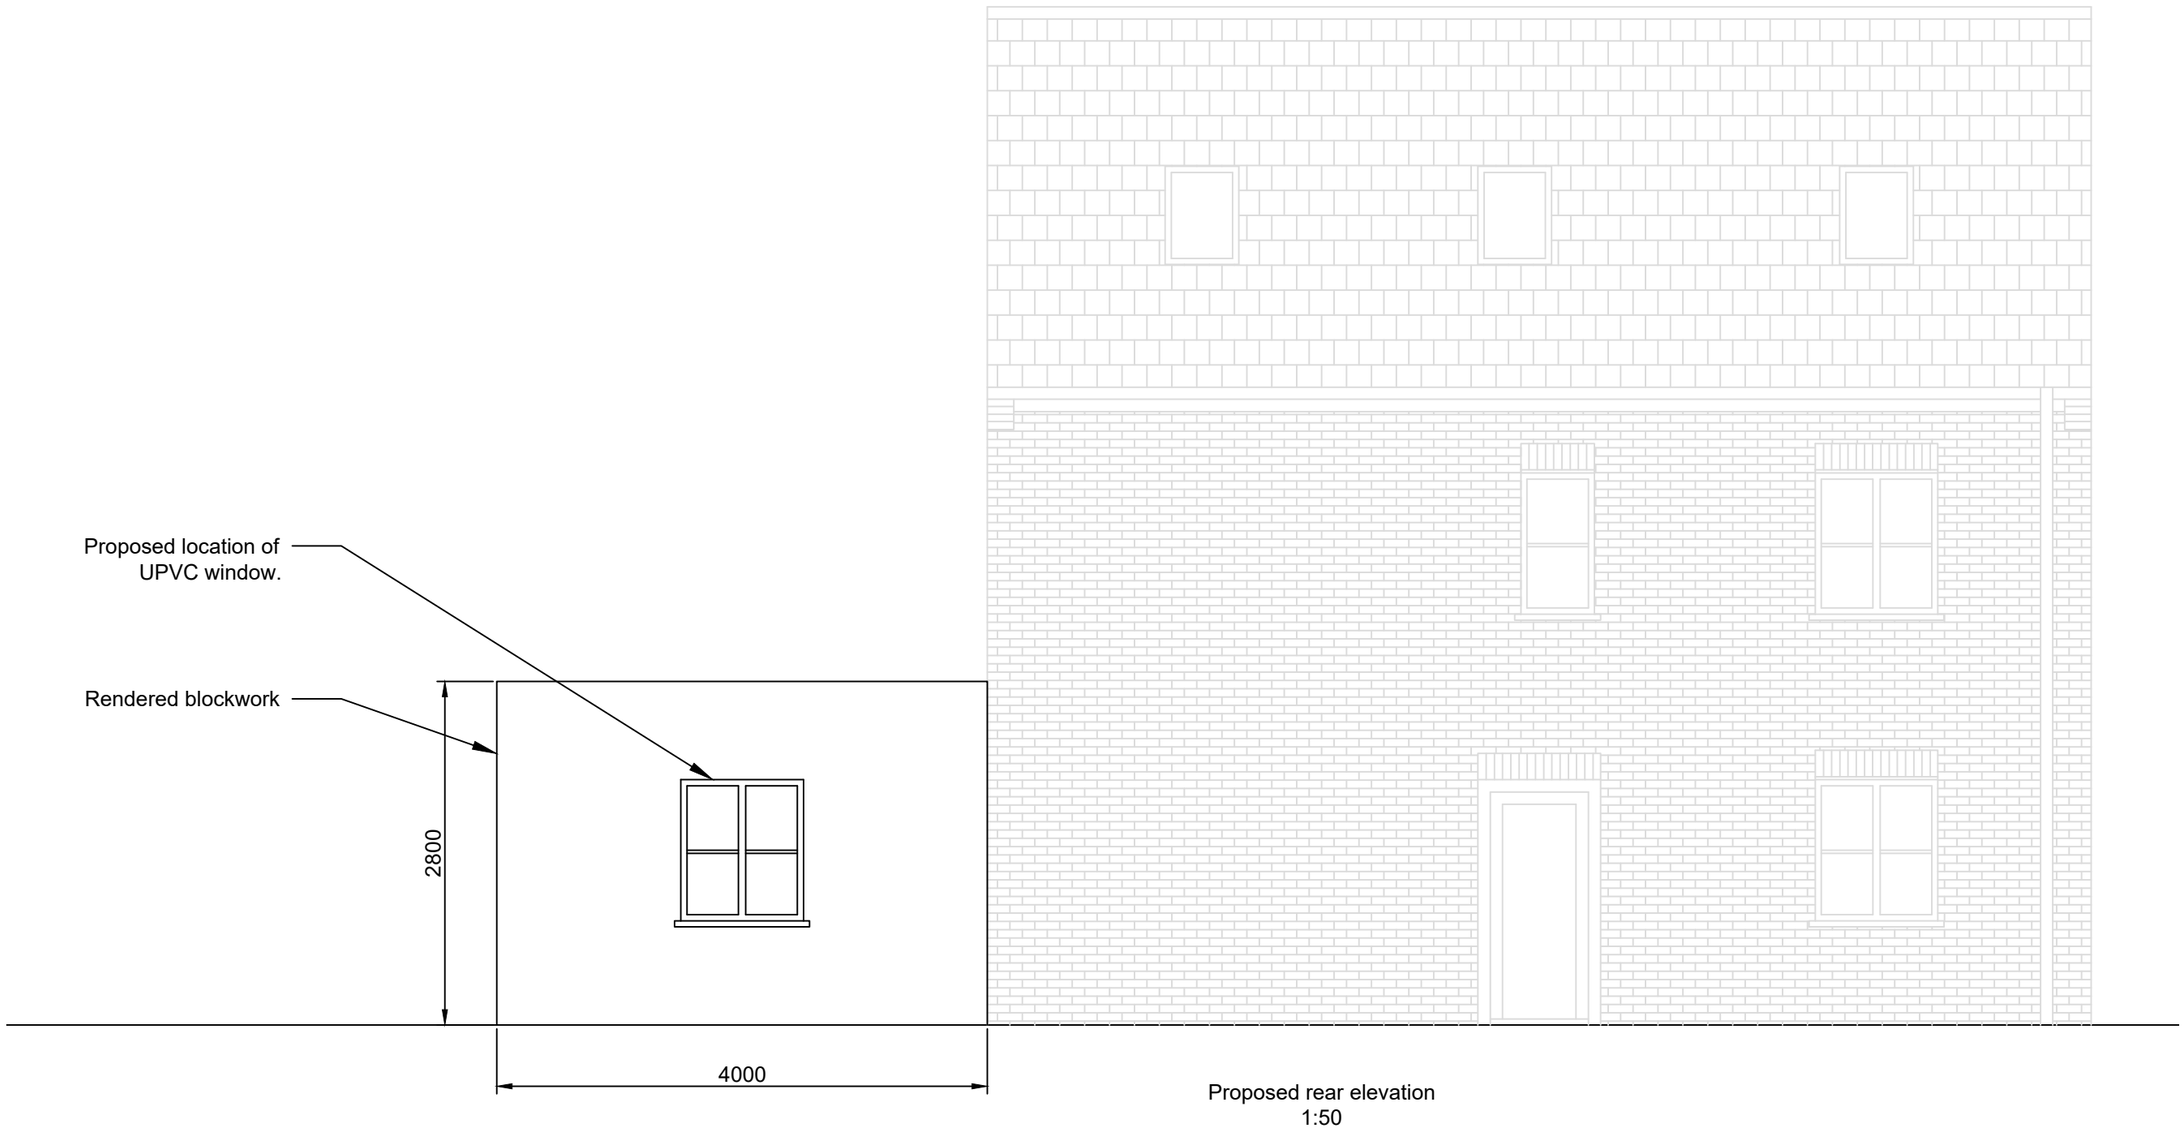


Proposed rear elevation
1:50