


FRONT ELEVATION

SCALE 1:100



SIDE ELEVATION

SCALE 1:100

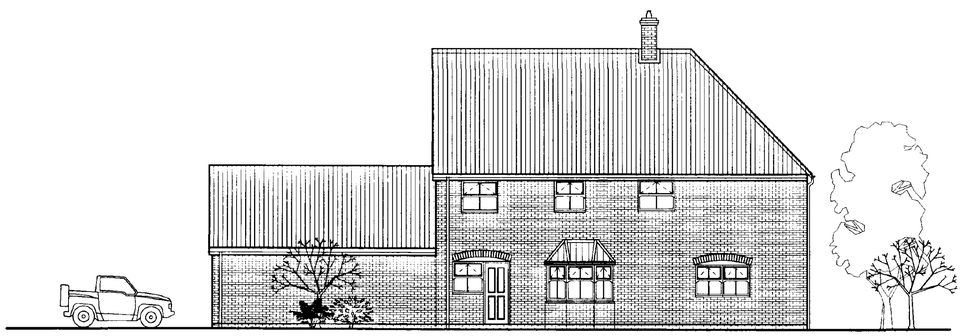

REAR ELEVATION

SCALE 1:100



SIDE ELEVATION

SCALE 1:100

©SMITH-WOOLLEY 1996

HOUSING
09 APR 1996
Ref: 0313/96
But Retain
SUPERSEDED

G			
F			
E			
D			
C			
B			
A			
	REVISIONS	CHK	DATE

SMITH-WOOLLEY

32 STATION ROAD
CAMBRIDGE
CB1 2JH
TEL : (01223) 352566
FAX : (01223) 460885

OFFICES AT
COLLINGHAM (NOTTS) • NORWICH
SHREWSBURY • WOODSTOCK (OXON)


CLIENT/SITE
PARK FARM
DEEPING ST.NICHOLAS

DETAILS
PROPOSED FARMHOUSE
ELEVATIONS


FILE NUMBER	DRAWING No.	REVISION
96495	96495-**2**	

Scale: AS SHOWN

DRAWN	CHECKED	APPROVED	DATE
CMA			2/4/1996

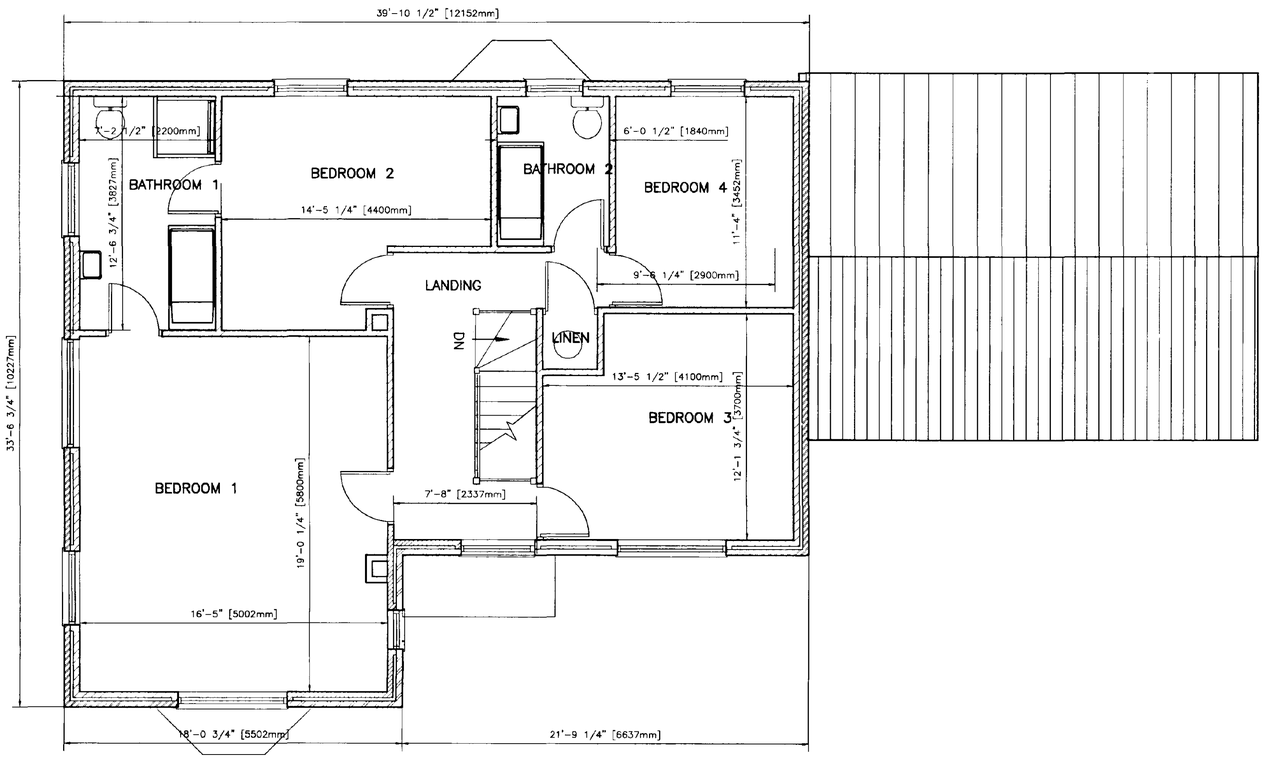


FIRST FLOOR PLAN

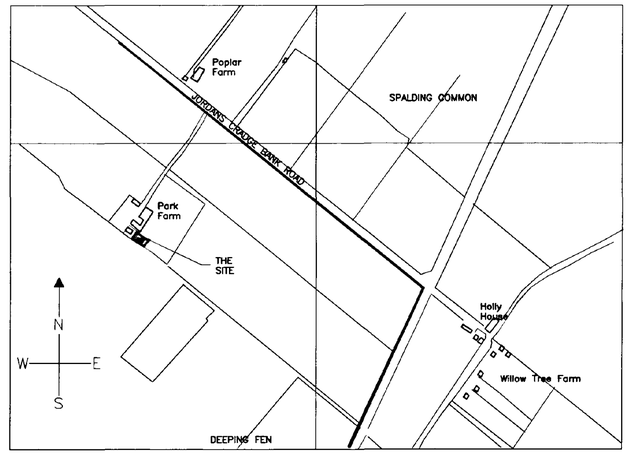


LOCATION PLAN

SCALE 1:10000

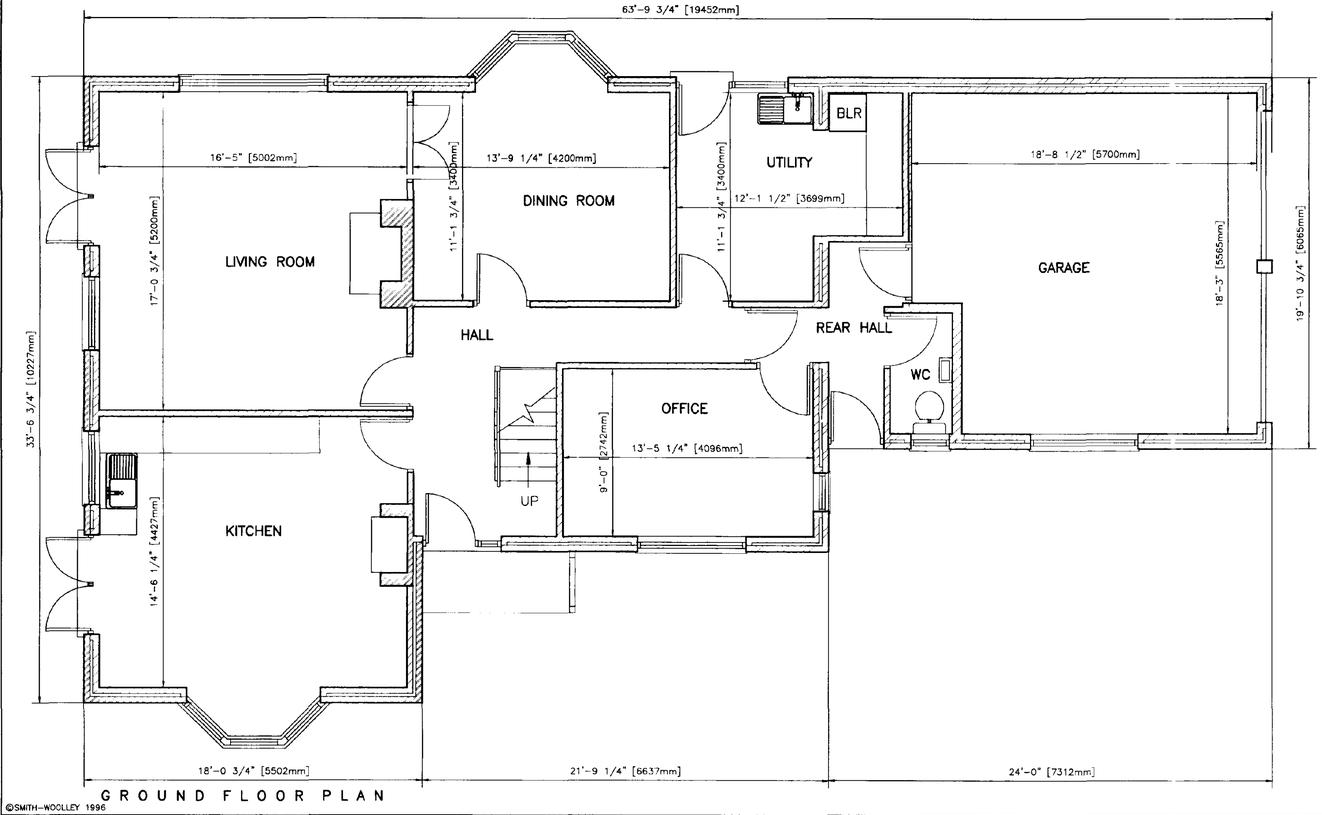

GROUND FLOOR PLAN

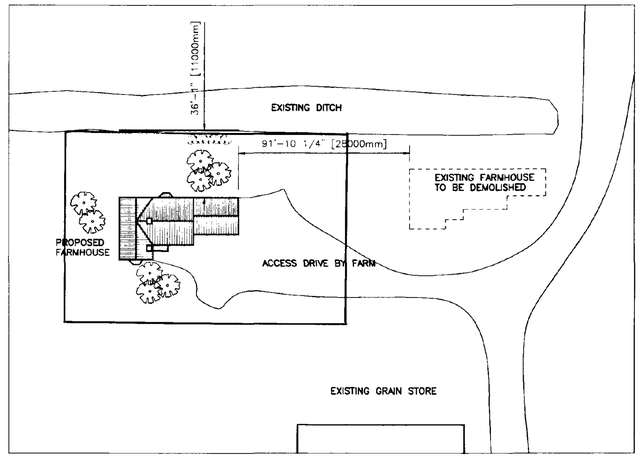

BLOCK PLAN

SCALE 1:500

©SMITH-WOOLLEY 1996

SOUTH CAMBRIDGESHIRE DISTRICT COUNCIL HOUSING DEPARTMENT
09 APR 1996
Ref: 0313/96
BUT RETAIN.
SUPERSEDED

	REVISIONS	CHK	DATE
H			
G			
F			
E			
D			
C			
B			
A			

SMITH-WOOLLEY
CHARTERED SURVEYORS
32 STATION ROAD
CAMBRIDGE
CB1 2JH
TEL : (01223) 352566
FAX : (01223) 460885
OFFICES AT
COLLINGHAM (NOTTS) • NORWICH
SHREWSBURY • WOODSTOCK (OXON)


CLIENT/SITE
PARK FARM
DEEPING ST.NICHOLAS

DETAILS
PROPOSED FARMHOUSE
PLANS


FILE NUMBER	DRAWING No.	REVISION
96495	96495-1	

Scale: AS SHOWN

DRAWN	CHECKED	APPROVED	DATE
CMA			2/4/1996

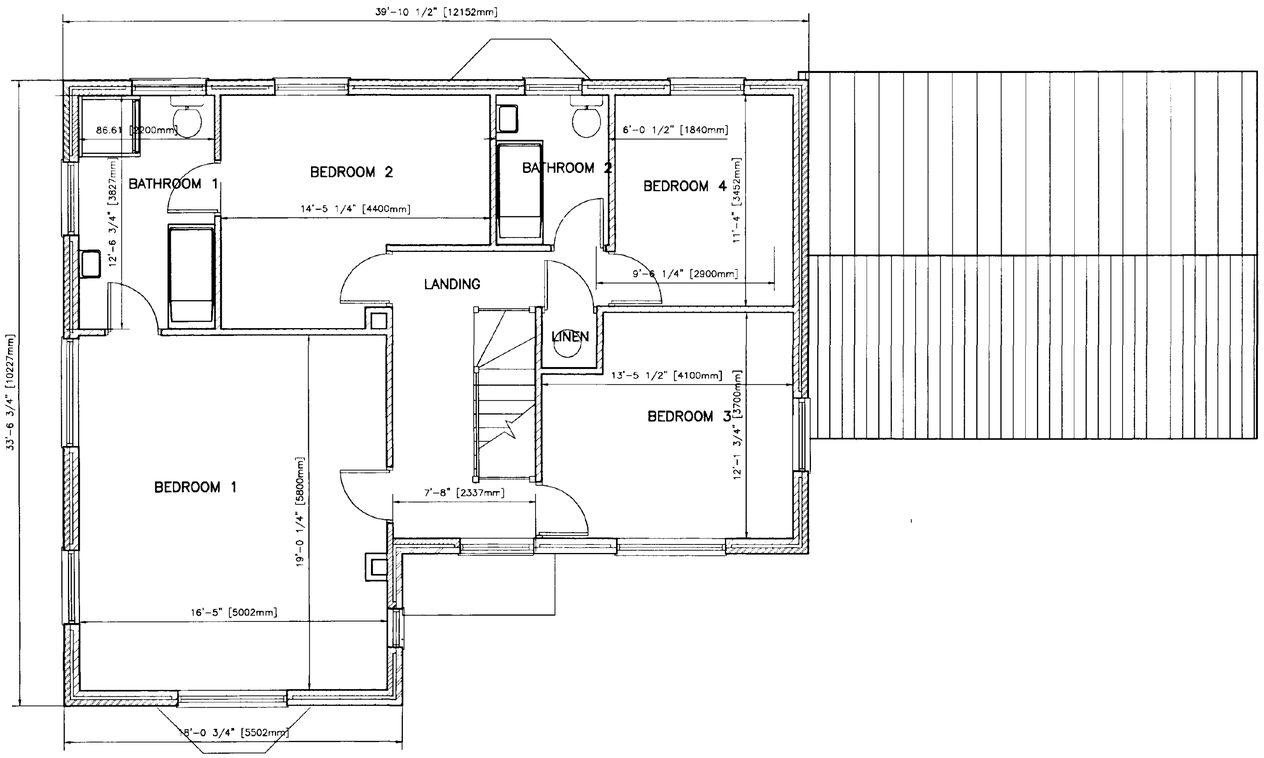


FIRST FLOOR PLAN – SCALE 1:50

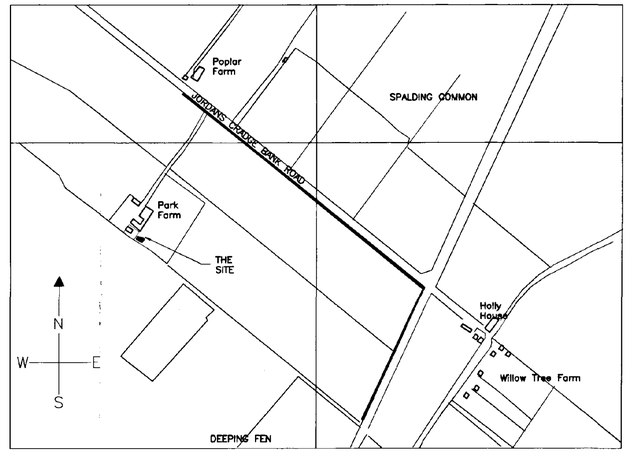


LOCATION PLAN

SCALE 1:10000

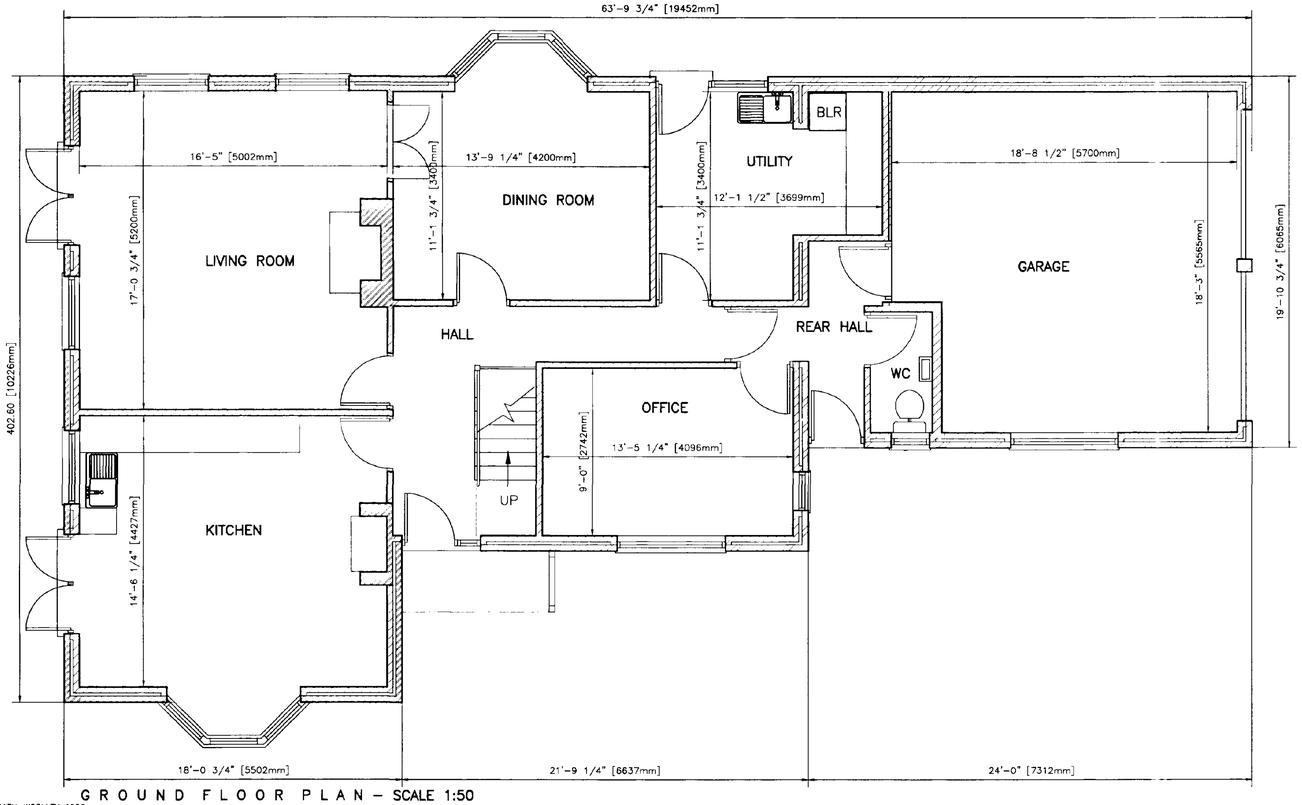

GROUND FLOOR PLAN – SCALE 1:50

©SMITH-WOOLLEY 1996

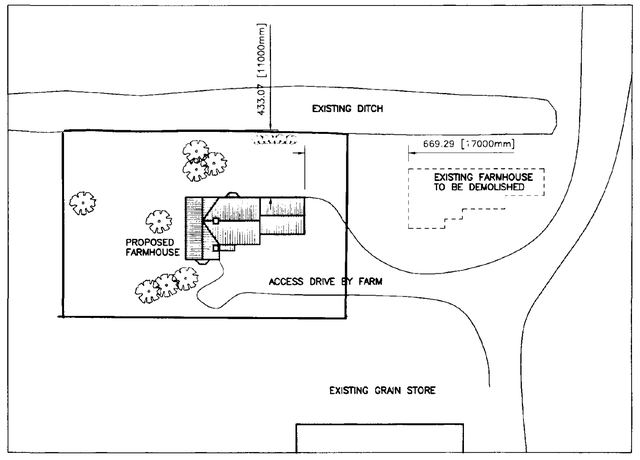

BLOCK PLAN

SCALE 1:500

SOUTH HOLLAND DC
HOUSING & PLANNING
- 3 MAY 1996
Ref: 0313/96

DETERMINED PLAN

H			
G			
F			
E			
D			
C			
B	WINDOWS AMENDED, BUILDING RE-POSITIONED	DCB	23-4-96
A	WINDOW ADDED	DSB	18-1-96
	REVISIONS	CHK	DATE

SMITH-WOOLLEY

32 STATION ROAD
CAMBRIDGE
CB1 2JH
TEL : (01223) 352566
FAX : (01223) 460885

OFFICES AT
COLLINGHAM (NOTTS) • NORWICH
SHREWSBURY • WOODSTOCK (OXON)

CLIENT/SITE
PARK FARM
DEEPING ST.NICHOLAS

DETAILS
PROPOSED FARMHOUSE
PLANS

FILE NUMBER	DRAWING No.	REVISION
96495	96495-1	B

Scale: AS SHOWN

DRAWN	CHECKED	APPROVED	DATE
CMA			2/4/1996



FRONT ELEVATION(NORTH EAST)

SCALE 1:100



SIDE ELEVATION(SOUTH EAST)

SCALE 1:100



REAR ELEVATION(SOUTH WEST)

SCALE 1:100



SIDE ELEVATION(NORTH EAST)

SCALE 1:100

SOUTH HOLLAND DC
HOUSING & PLANNING
- 3 MAY 1996
Ref: 0313/96

AMENDED PLAN
Ref.

H			
G			
F			
E			
D			
C			
B	WINDOWS CHANGED	DCB	24-4-96
A	WINDOW & HIPS ADDED	DCB	18-4-96
	REVISIONS	CHK	DATE

SMITH-WOOLLEY

32 STATION ROAD
CAMBRIDGE
CB1 2JH
TEL : (01223) 352566
FAX : (01223) 460885

OFFICES AT
COLLINGHAM (NOTTS) • NORWICH
SHREWSBURY • WOODSTOCK (OXON)

CLIENT/SITE
PARK FARM
DEEPING ST.NICHOLAS

DETAILS
PROPOSED FARMHOUSE
ELEVATIONS

DETERMINED
PLAN

FILE NUMBER	DRAWING No.	REVISION
96495	96495-2	B

Scale: 1:100

DRAWN	CHECKED	APPROVED	DATE
CMA	DCB	DCB	2/4/1996

©SMITH-WOOLLEY 1996




FRONT ELEVATION (NORTH EAST)

SCALE 1:100




SIDE ELEVATION (SOUTH EAST)

SCALE 1:100

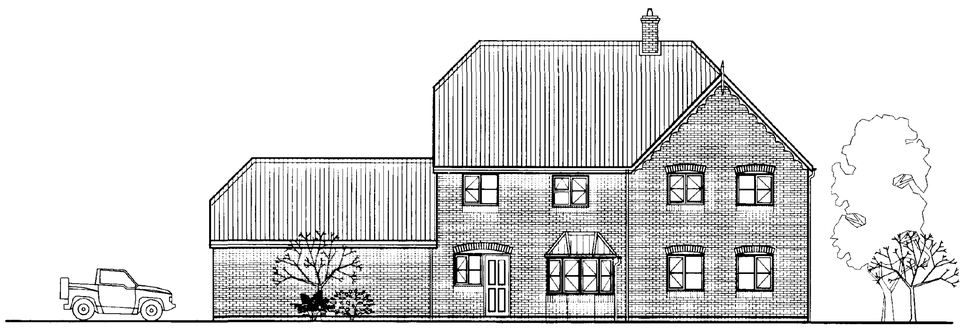

REAR ELEVATION (SOUTH WEST)

SCALE 1:100

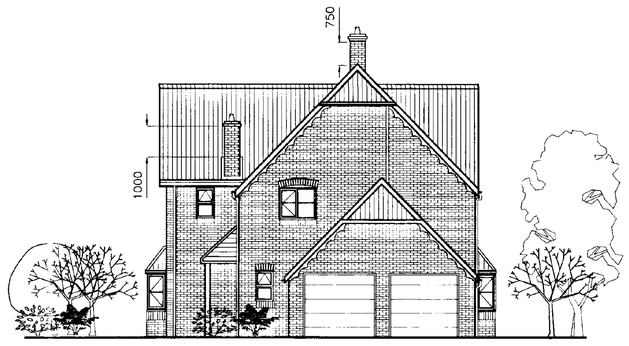

SIDE ELEVATION (NORTH EAST)

SCALE 1:100

AMENDED PLAN
Ref. A1

H			
G			
F			
E			
D			
C			
B	WINDOWS CHANGED	DCB	24-4-96
A	WINDOW & HIPS ADDED	DCB	18-4-96
	REVISIONS	CHK	DATE

SMITH-WOOLLEY

32 STATION ROAD
CAMBRIDGE
CB1 2JH
TEL : (01223) 352566
FAX : (01223) 460885

OFFICES AT
COLLINGHAM (NOTTS) • NORWICH
SHREWSBURY • WOODSTOCK (OXON)

CLIENT/SITE

TRINITY COLLEGE
PARK FARM
DEEPING ST.NICHOLAS
LINCOLNSHIRE

DETAILS

PROPOSED FARMHOUSE
ELEVATIONS

FILE NUMBER	DRAWING No	REVISION
96495	96495-2	B

Scale: 1:100

DRAWN	CHECKED	APPROVED	DATE
CMA	DCB	DCB	2/4/1996

©SMITH-WOOLLEY 1996