
Scale Bar

0 50m 100m

10m 20m 30m 40m 60m 70m 80m 90m

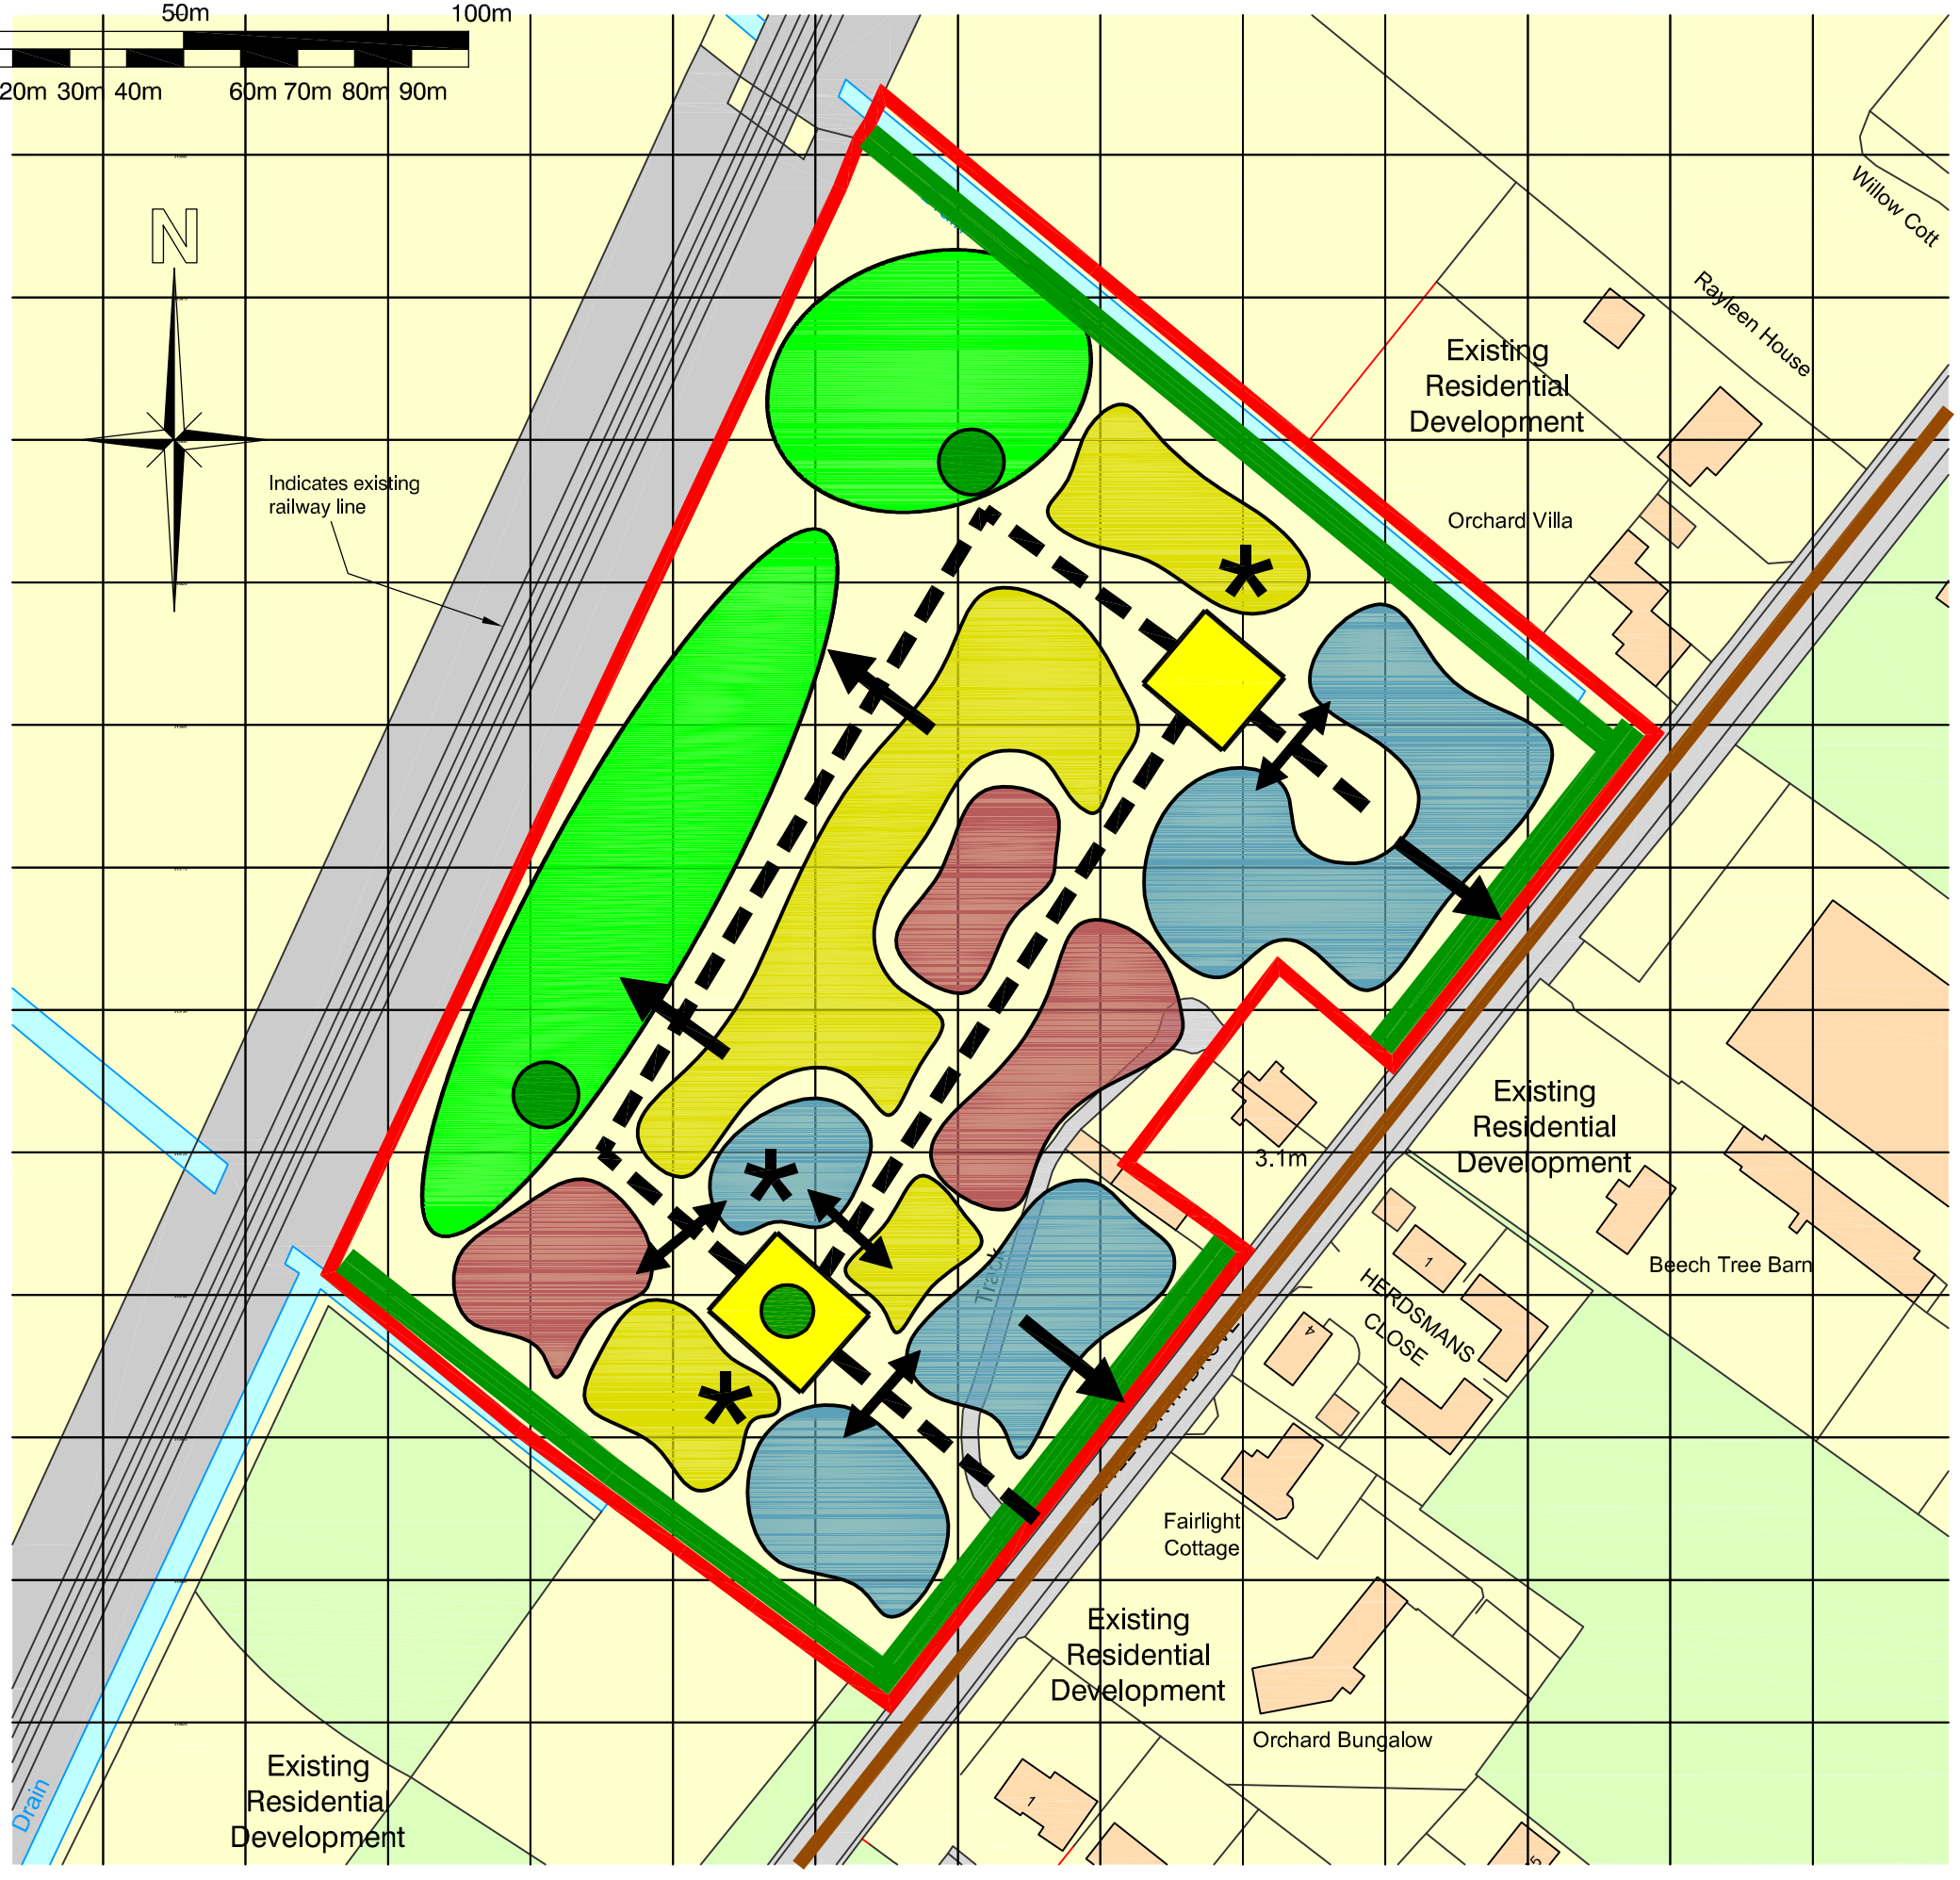

Site Plan Scale 1:1250

Do not scale, use figured dimensions only. All discrepancies to be notified to Artech Designs Limited.
This drawing remains the copyright of Artech Designs Limited.

Key:

- Development Density - High
- Development Density - Medium
- Development Density - Low
- Key Buildings
- Key Landscape Features
- Key views & outlooks
- Pinch Points

Revision	Description	Date
.	.	.

Trustees of D W Dennis Settlement

Caulton's Field, Littleworth Drove,
Deeping Saint Nicholas
Lincolnshire

Drawing: Consider Differing Character Areas

Status: Planning

Scale: 1:1250 @ A3

Date: February 2016

Drwg. No: 1429D/SA4

Revision: . Drawn by mdf

artech DESIGNS
Artech Designs Ltd
Architectural Consultants
44 Church Road · Saxilby
Lincoln · LN1 2HJ
Tel 01522 803362
Mob 07808 815366
martin@artechdesigns.co.uk
www.artechdesigns.co.uk