


RevNo	Revision note	Date	Signature	Checked

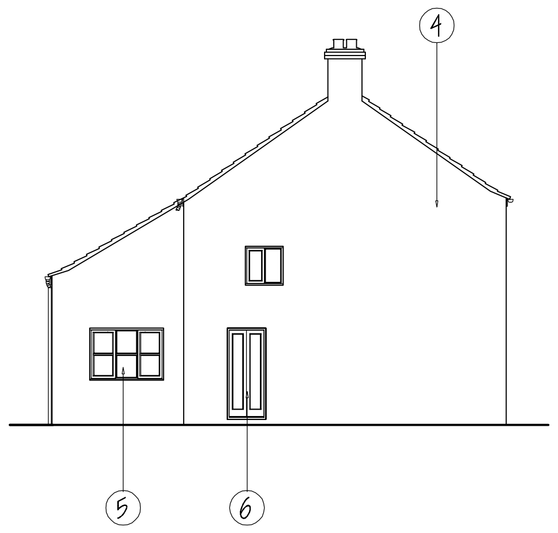


EXISTING NORTH ELEVATION

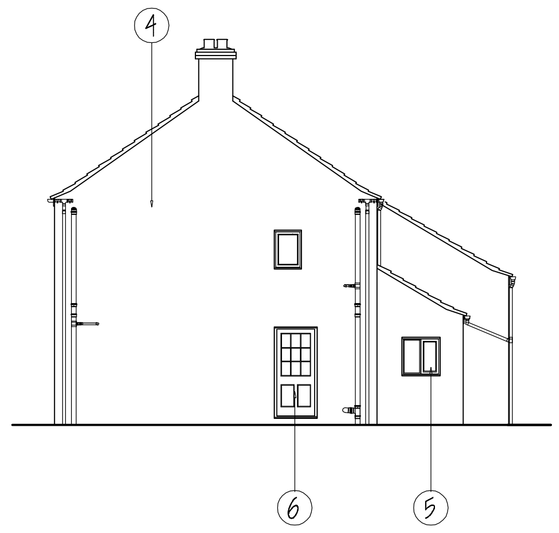


EXISTING SOUTH ELEVATION

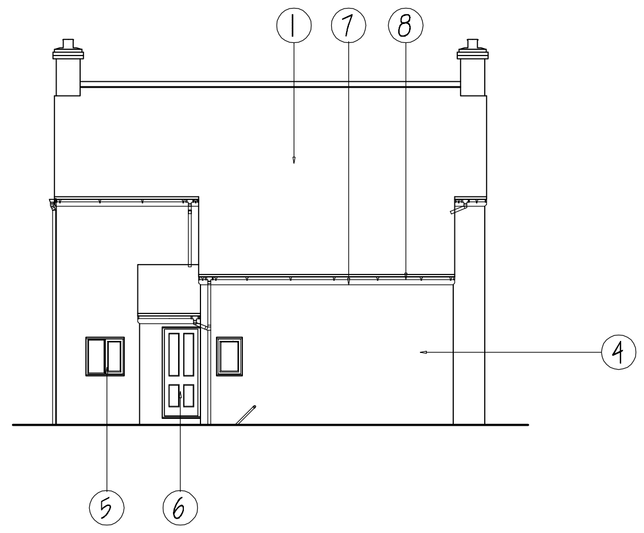


EXISTING EAST ELEVATION

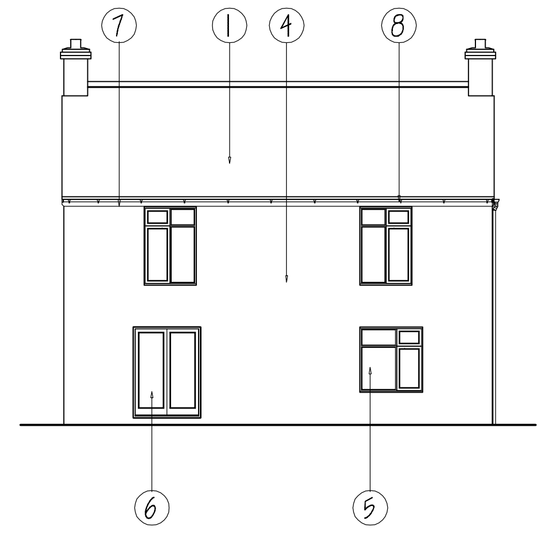


EXISTING WEST ELEVATION

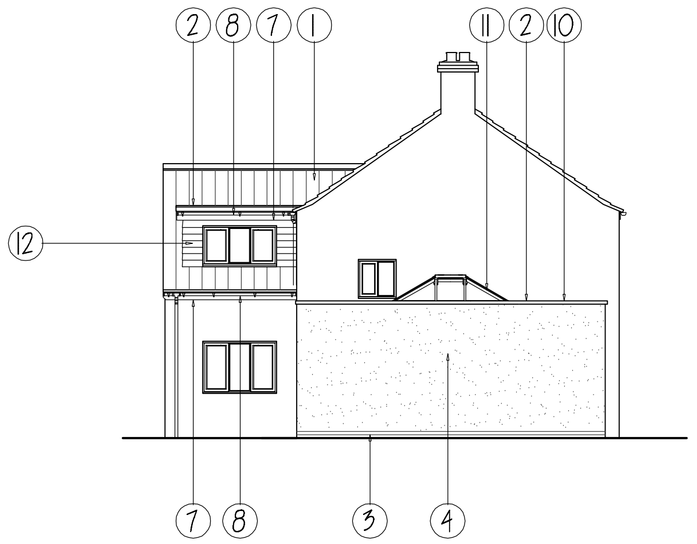

PROPOSED NORTH ELEVATION

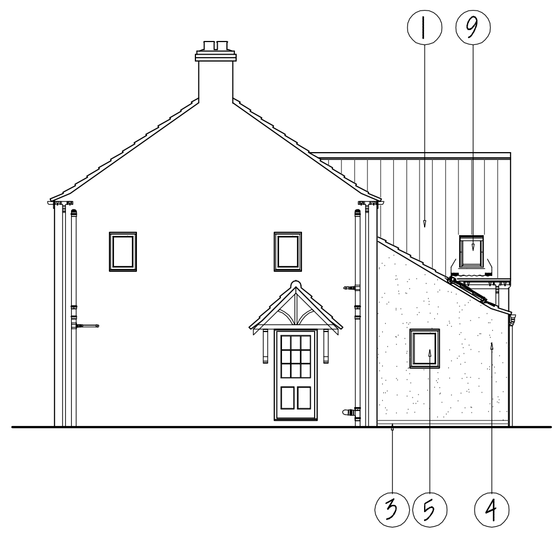


PROPOSED SOUTH ELEVATION

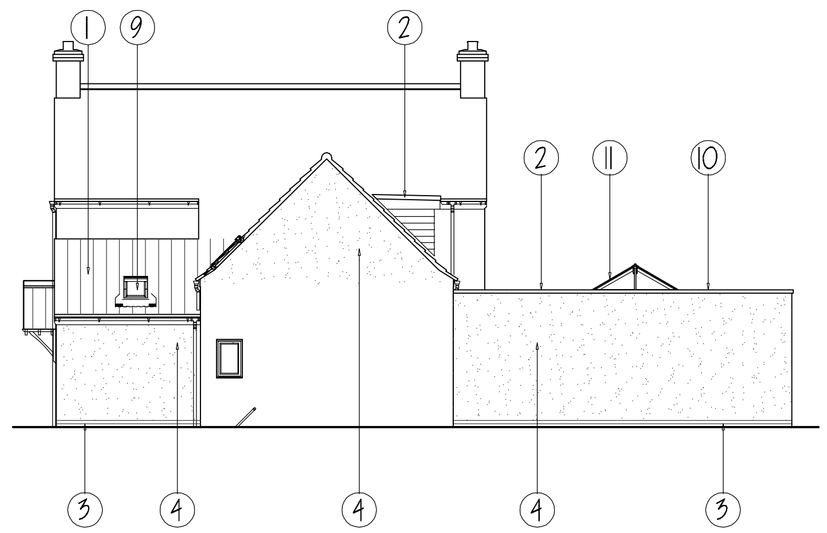

PROPOSED EAST ELEVATION




PROPOSED WEST ELEVATION

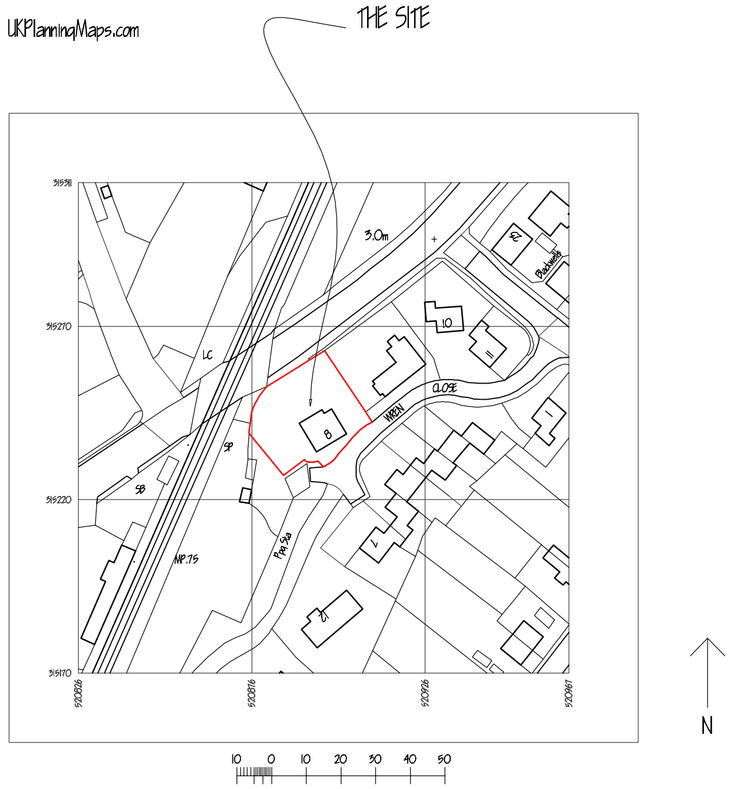


Produced on 09 April 2017 from the Ordnance Survey National Geographic Database and incorporating surveyed revision available at this date.
This map shows the area bounded by 520826,319170 520826,319591 520967,319591 520967,319170
Reproduction in whole or part is prohibited without the prior permission of Ordnance Survey.
Crown copyright 2017. Supplied by copia ltd trading as UKPlanningMaps.com a licensed Ordnance Survey partner (100054135).
Data licensed for 1 year, expiring 09 April 2018. Unique plan reference: v2a/194068/211449

LOCATION PLAN 1:1250

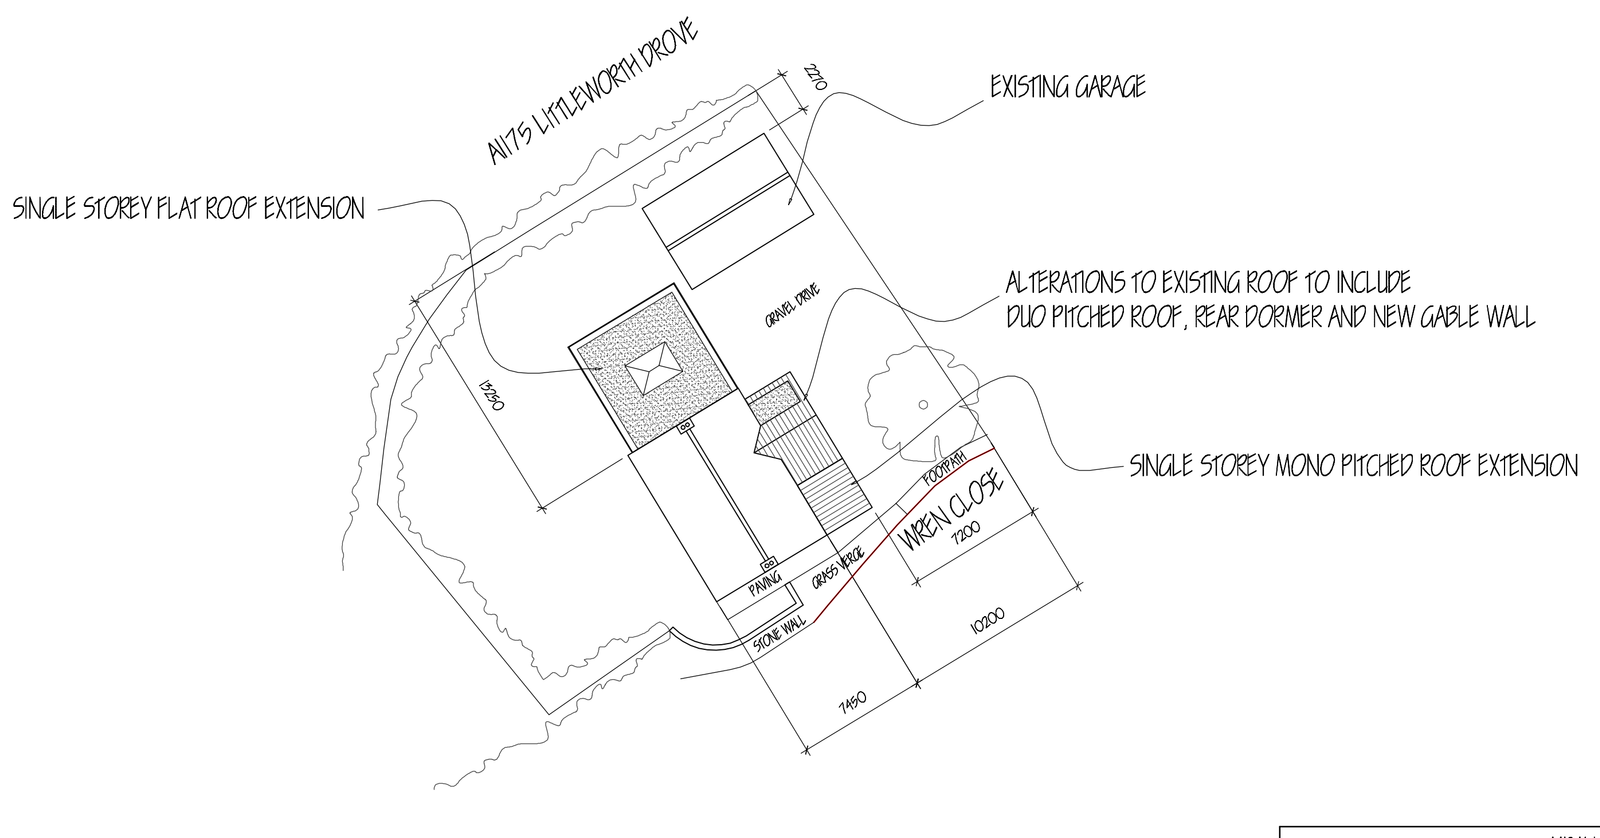

BLOCK PLAN 1:250

1. DOUBLE ROMAN terracotta brindle interlocking roof tiles.
2. Bitumen felt flat roof
3. Engineering brick brick splash course.
4. Cream painted sand / cement render on dense concrete block
5. White uPVC windows
6. White uPVC doors
7. White painted soffit and fascia
8. White uPVC rectilinear gutter and square downpipes
9. Roof window
10. Concrete once weathered coping
11. White uPVC roof lantern
12. Marsh plank cladding

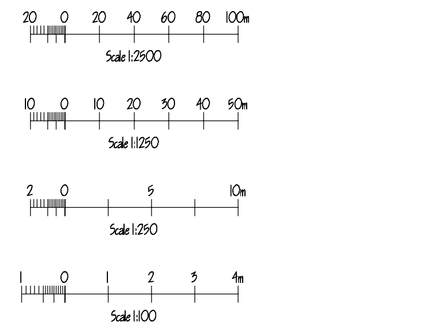

MR K LEA. STATION FARM COTTAGE, MAIN ROAD, DEEPING ST NICHOLAS, SPALDING, LINCOLNSHIRE, PE11 3DD.				ALTERATIONS AND EXTENSION TO DWELLING AND GARAGE LOCATION PLAN, BLOCK PLAN, EXISTING & PROPOSED ELELVATIONS.		
Designed IB	Checked	Approved	File name	Date 17 FEB 2017	Scale AS SHOWN	Drawing No 17/6426/002/110