

MR JIM WYERS. EAST REACH FARM. HOP HOLE. DEEPING ST NICHOLAS. PE11 3HJ

drawing number
JW/108/B

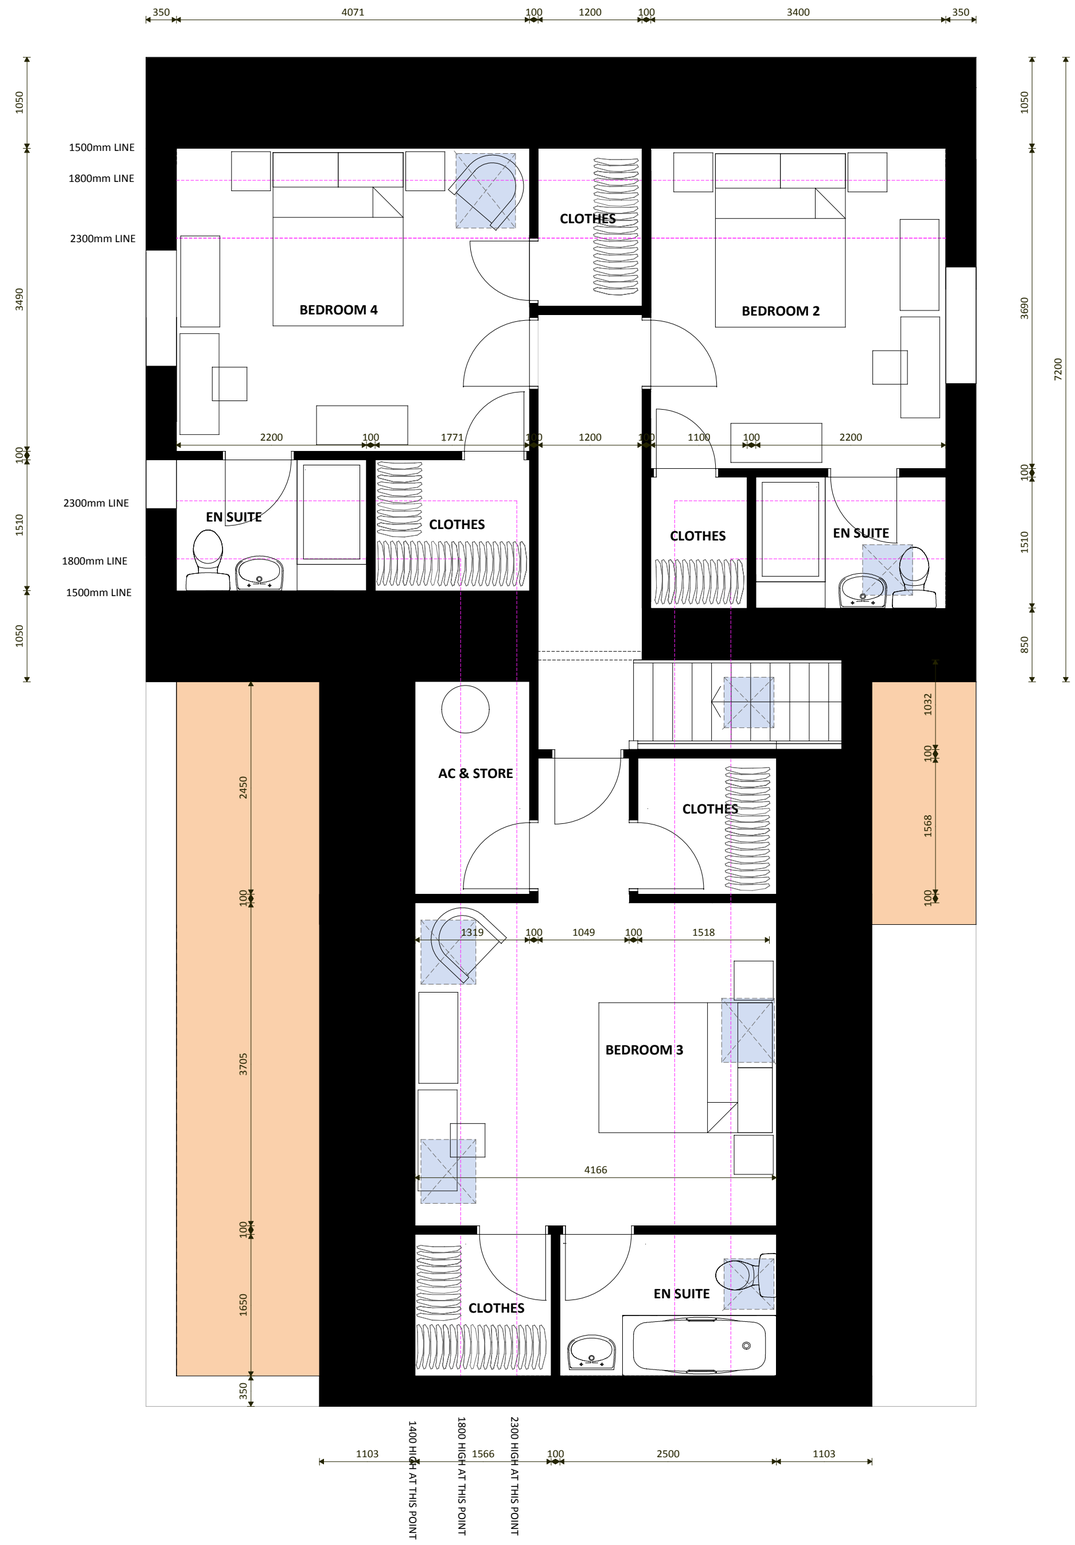

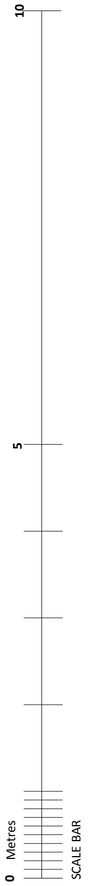



revision
A 14/03/2022 Drawing issued.

scale	date	drawn
1:50 Print at A2	MARCH 2022	PS

contract
MR JIM WYERS

sharman architecture
OAK BARN. WILLOW DROVE. BOROUGH FEN. PETERBOROUGH. PE6 7QB
tel: 07724 529 094
email: paulsharman1@btinternet.com

PROPOSED FIRST FLOOR PLAN (AREA 83.0m2)