
Building Plot at Littleworth Drove, Deeping St Nicholas

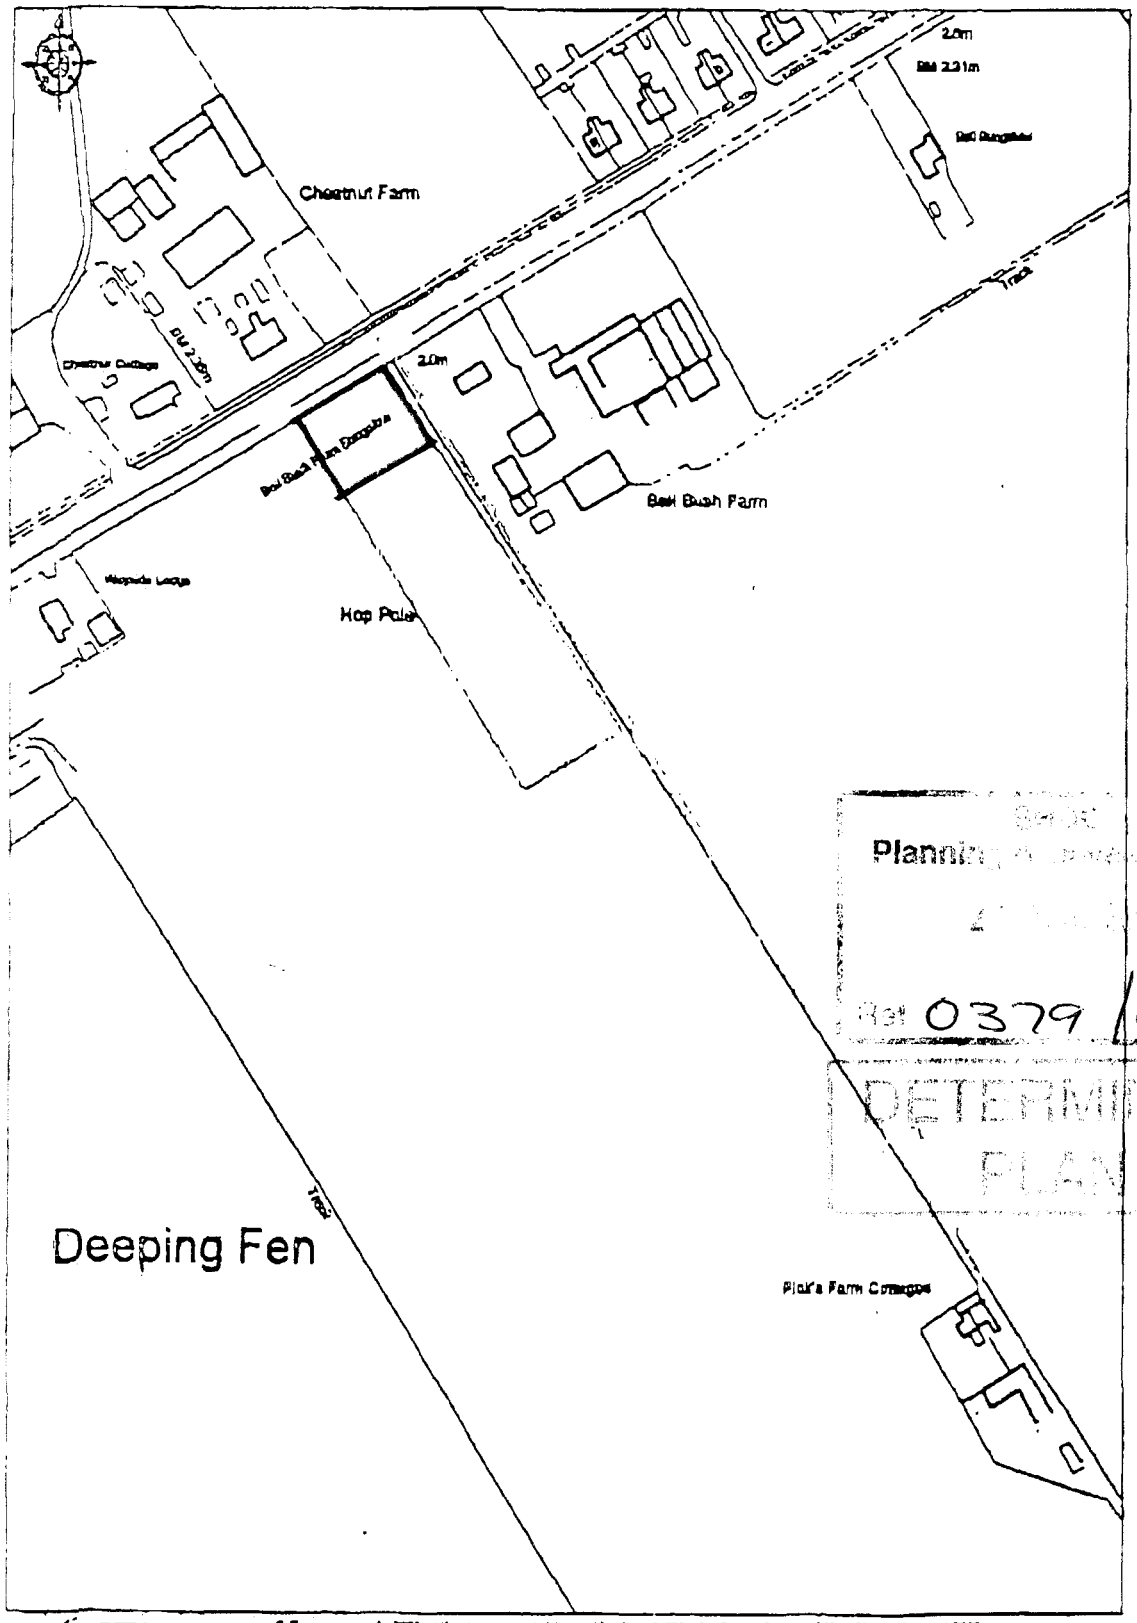

© Crown copyright 2011. All rights reserved. Licence Number 100020449. Survey Scale - 1:2500 Plotted Scale - 1:2500

For Identification Purposes Only

This drawing is copyright and may not be altered, traced, copied, photographed or used for any purpose other than that for which it is issued without consent of Broadgate Builders (Spalding) Ltd.




FRONT ELEVATION




SIDE ELEVATION




REAR ELEVATION

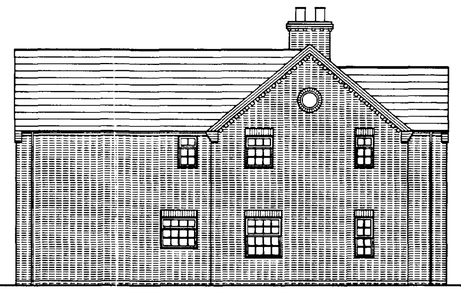

SIDE ELEVATION

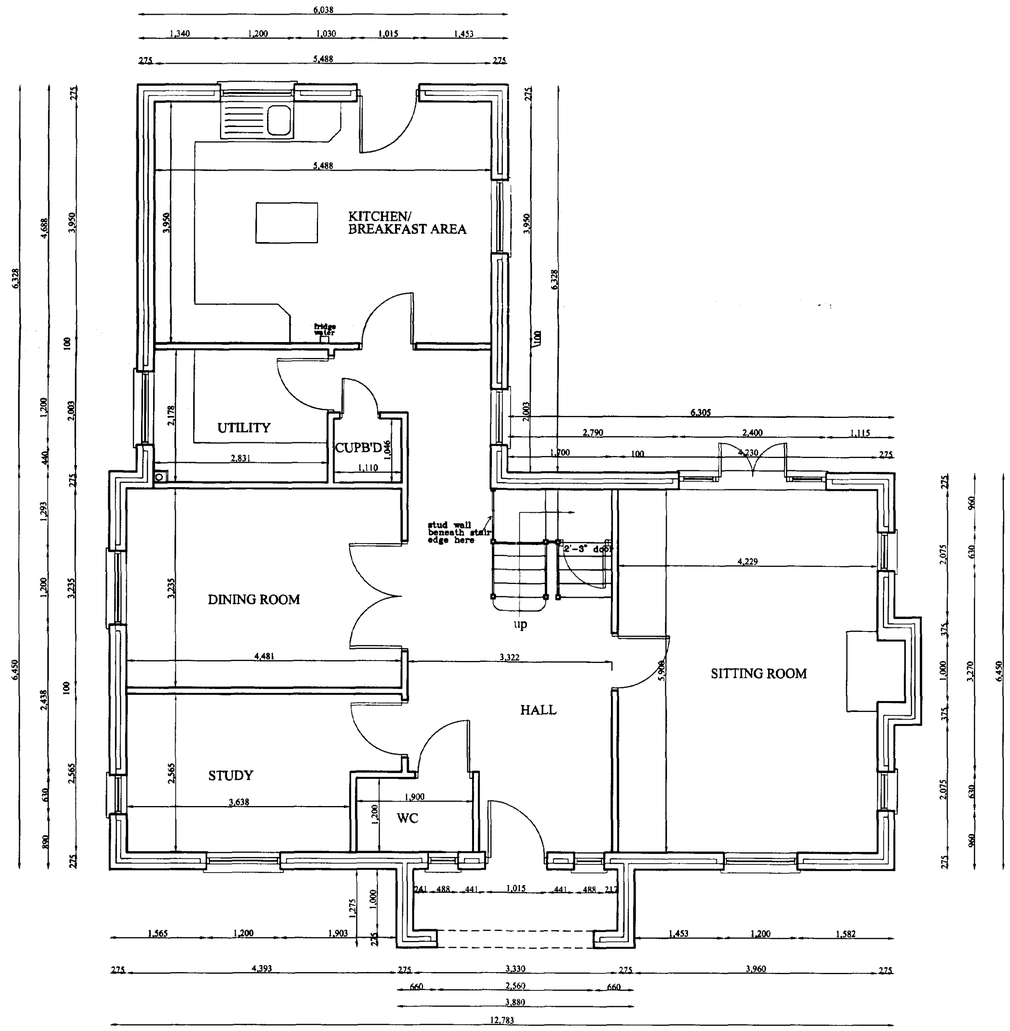

GROUND FLOOR

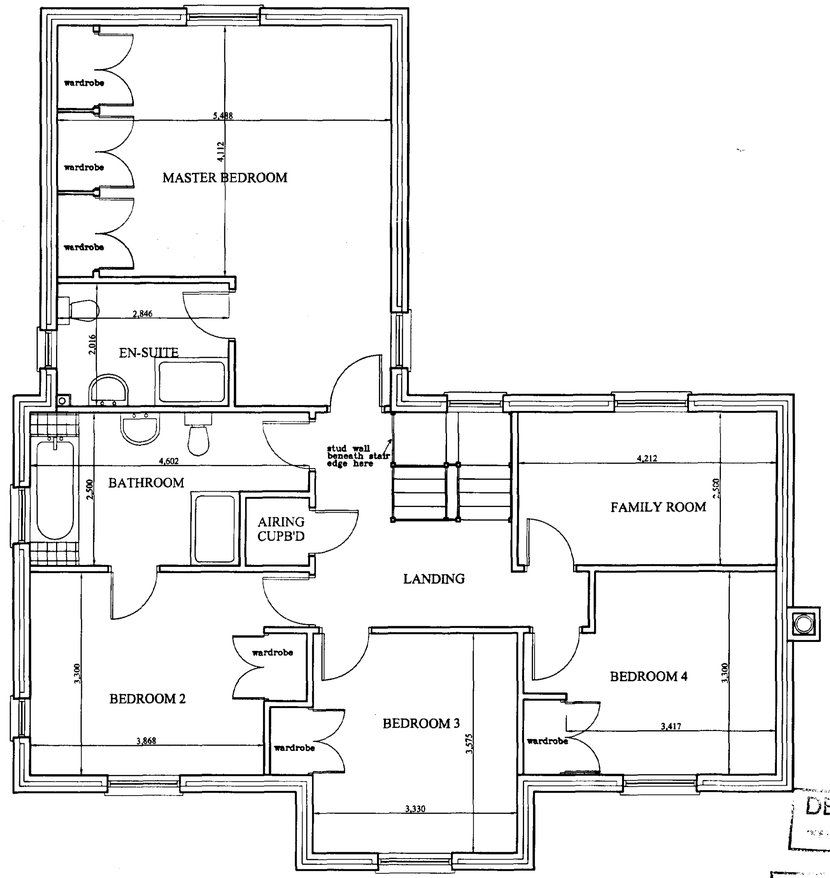

FIRST FLOOR

DETERMINED PLAN

SHDC
Planning & Development
24 MAR 2003
Ref. 0379/03

BROADGATE HOMES

Broadgate Homes Limited
Broadgate House, Weston Hills,
Spalding, Lincolnshire. PE12 6DB.
Telephone: 01406 380532 Fax:01406 380014

PROJECT TITLE

MR & MRS SMITH
ADJACENT BELL BUSH FARM
LITTLEWORTH DROVE
DEEPING ST NICHOLAS


DRAWING

WORKING DRAWING
PLANS AND ELEVATION

REV	DESCRIPTION	DATE	BY

SCALE 1:50 | DRAWN JLH

DATE MARCH 2003 | DRAWING No. 0302/WD-01

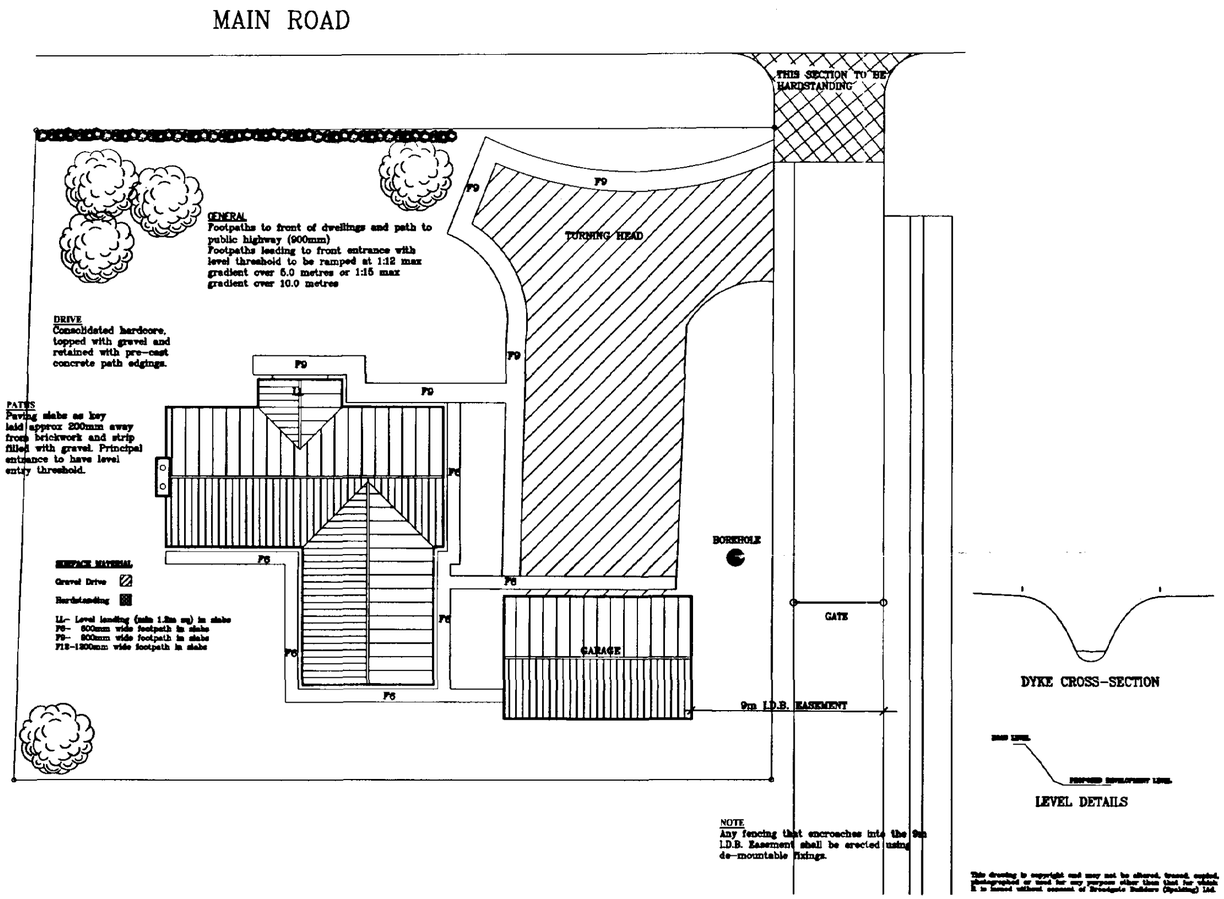

BROADGATE EXCLUSIVES

Broadgate Homes Limited
Broadgate House, Weston Hills,
Spalding, Lincolnshire. PE12 6DB.
Telephone: 01406 380532 Fax:01406 380014

PROJECT TITLE

SKETCH SCHEME
PROPOSED DWELLING

Mr & Mrs N.Smith
Littleworth Drove
Deeping St Nicholas

DRAWING

SITE LAYOUT

REV	DESCRIPTION	DATE	BY
A	ALTERATIONS AS CLIENTS REQUEST	14.3.03	JLH
B	SITE LAYOUT AMENDMENT	21.3.03	JLH
C	HOUSE UNIT & GARAGE MOVED TO ACCOMADATE 9m IDB EASEMENT.	23.05.03	MC


SCALE:	DRAWN:	REV:	RED 'MC'=MASTER COPY
1:200	JLH	C	
DATE:	DRAWING No:		CHECKED BY:
MAR 2003	0302/SL-01		

DETERMINED PLAN


SHDC
Planning & Development
28 MAY 2003
Ref 0379/03

AMENDED PLAN


This drawing is copyright and may not be altered, traced, copied, photographed or used for any purpose other than that for which it is issued without consent of Broadgate Builders (Spalding) Ltd.

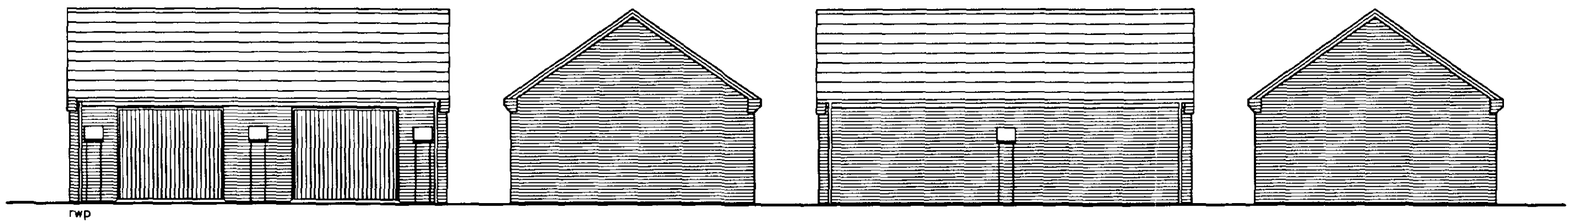


FRONT ELEVATION SIDE ELEVATION REAR ELEVATION SIDE ELEVATION

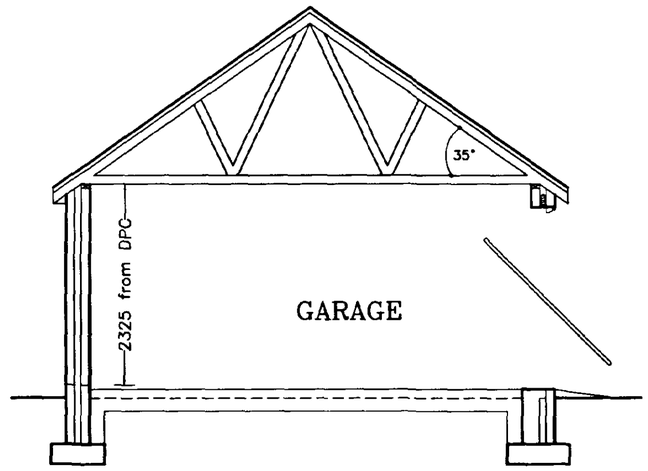

SECTION

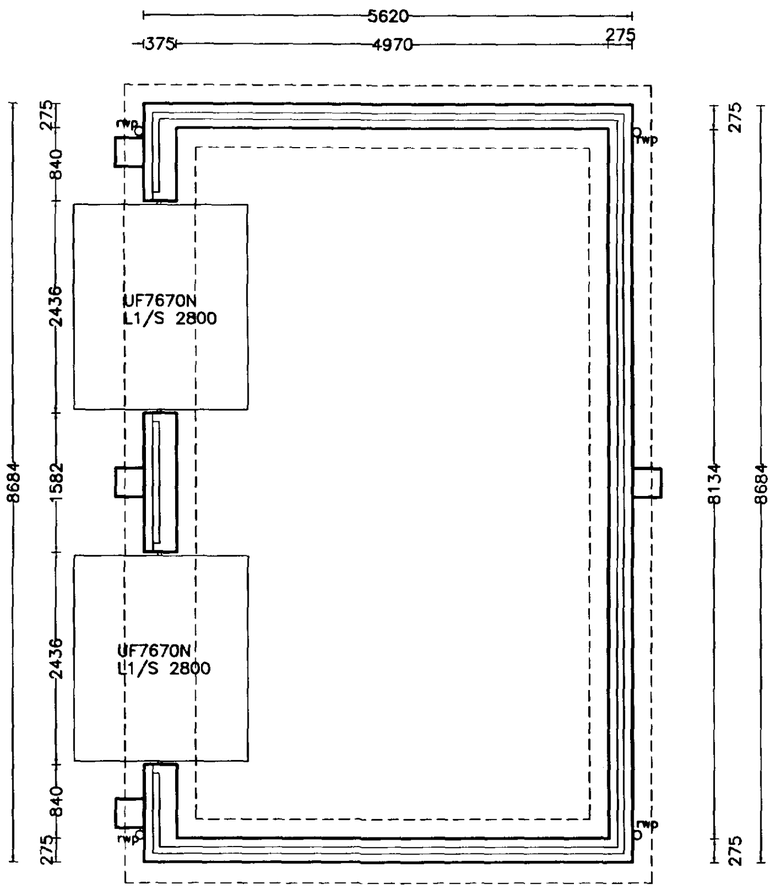

FLOOR PLAN

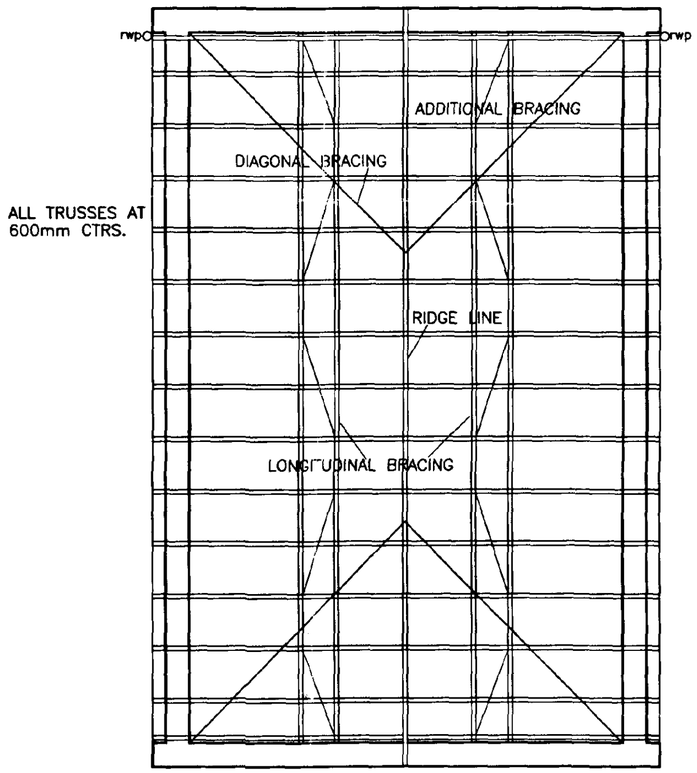

ROOF PLAN

DETERMINED PLAN

SHDC Planning & Development 24 MAR 2003 Ref 0379/03

BROADGATE HOMES

Broadgate Homes Limited

Broadgate House, Weston Hills, Spalding, Lincolnshire. PE12 6DB.
Telephone: 01406 380532 Fax:01406 380014

PROJECT TITLE

GARAGE FOR MR & MRS SMITH
ADJACENT BELL BUSH FARM
LITTLEWORTH DROVE,
DEEPING ST NICHOLAS

REV	DESCRIPTION	DATE	BY

SCALE 1:50 1:100

DRAWN JLH

DATE MARCH 03

DRAWING No. 0302-WD-03