NOTES:
The level of information in this drawing is in relation to submitting a PLANNING APPLICATION.

The information shown should not be used for any purpose (such as building regulations, costing or construction) unless permission is expressly granted by the client / Crown Barclay Limited.

Responsibilty for Party Wall and Rights to Light lay with the client.


ALL dimensions should be checked on site.

Ths drawing is subject to copyright.

EXISTING FRONT ELEVATION 1:50




EXISTING SIDE (NORTH) ELEVATION 1:50

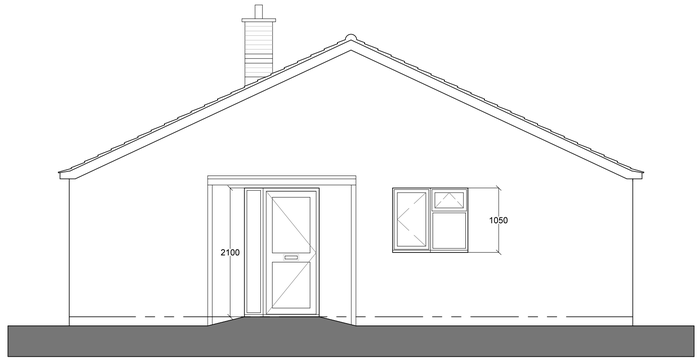

EXISTING REAR ELEVATION 1:50



EXISTING SIDE (SOUTH) ELEVATION 1:50

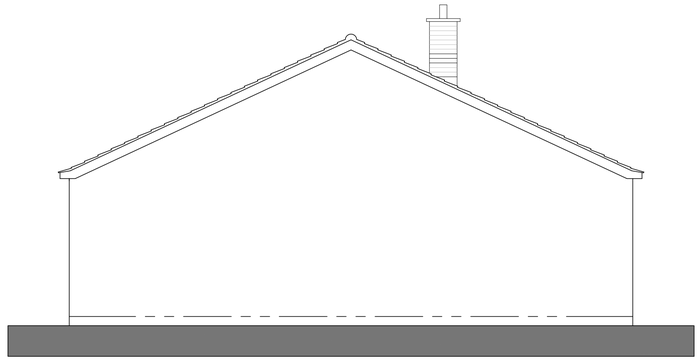

1:50 Scale Bar



PLANNING

Crown Barclay
ARCHITECTURE
6 The Park, St Pegas Road, Peakirk, Peterborough, PE6 7NG
(01733) 253 994
info@crownbarclay.co.uk
www.crownbarclay.co.uk

Project: Campains Lane
Client: Mr I Schipschi

Address: Applesgates
Campains Lane
Deeping St Nicholas
PE11 3EX

DWG Title: Existing Elevations
DWG No: 2017-112-03_PA

Date: 14-03-2017
Scale: 1:50 @A1 / 1:100 @ A3