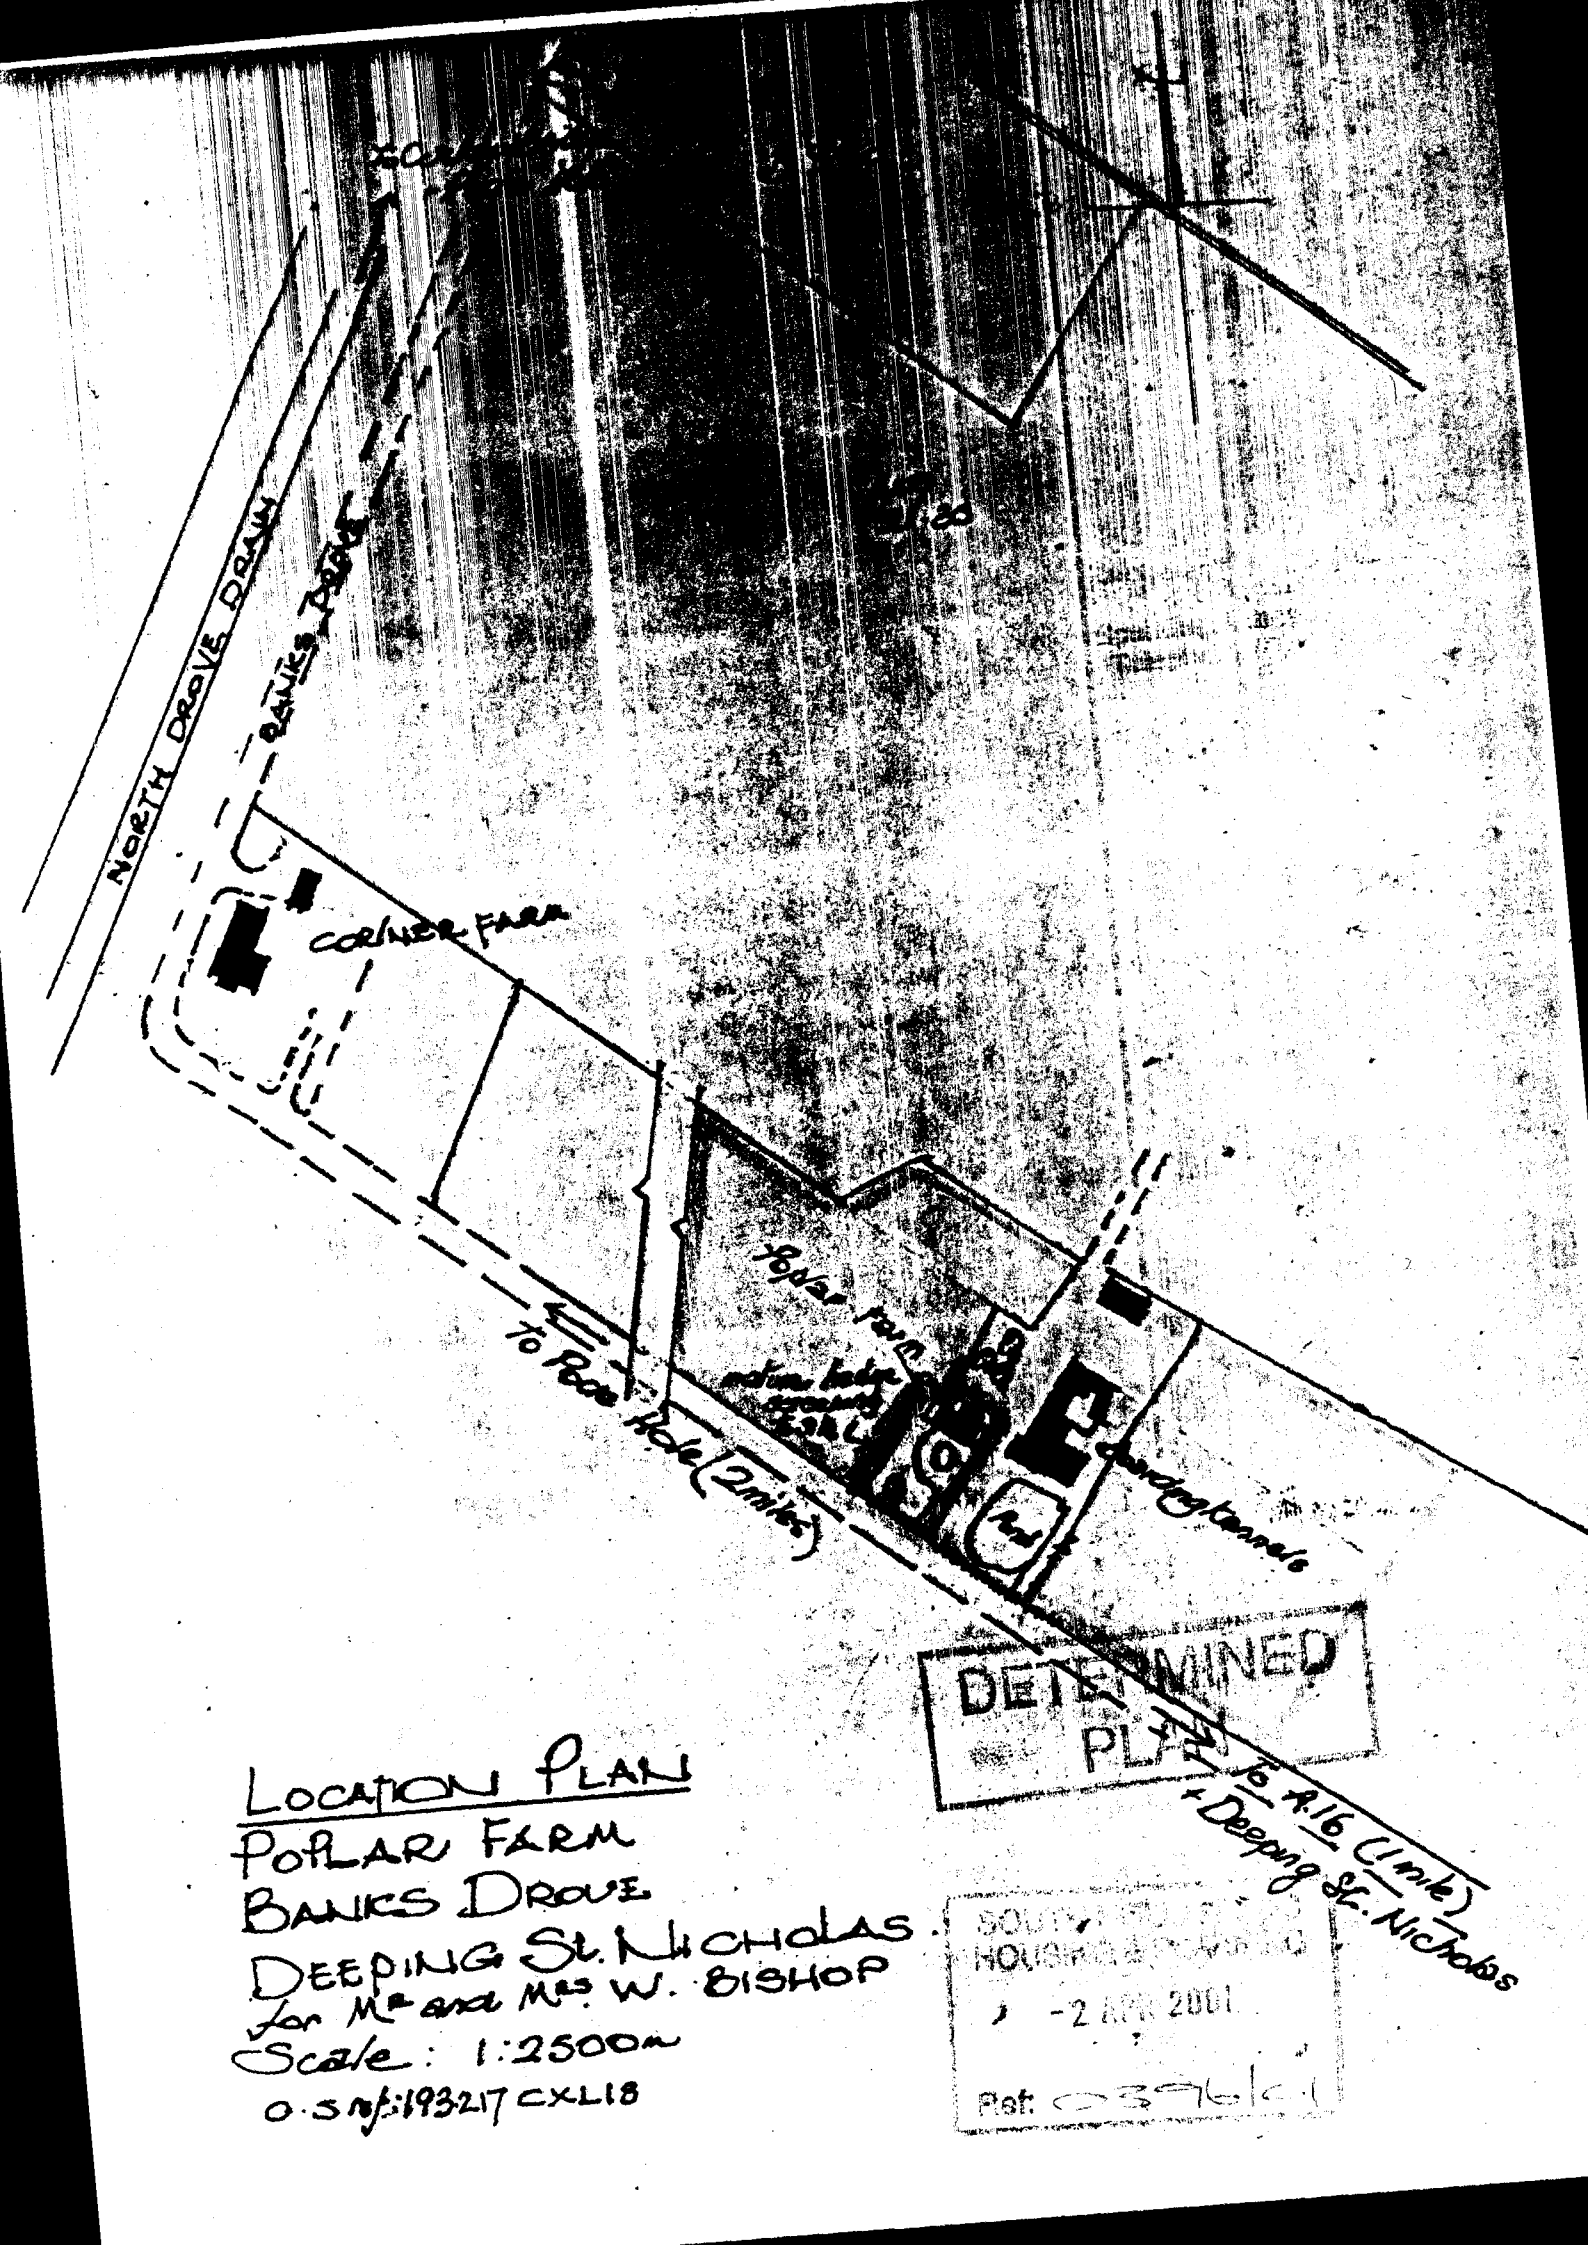


DETERMINED PLAN

LOCATION PLAN
POPLAR FARM
BANKS DROVE
DEEPING St. NICHOLAS.
for Mr and Mrs W. BISHOP
Scale: 1:2500m
O.S ref: 193217 CXL18

SOUTH KESTEVEN HOUSE
-2 APR 2001
Ref: S/3961/01

EXTENSIONS to POPLAR FARM · BANKS DROVE · DEEPING St. NICHOLAS

for Mr and Mrs. W. BISHOP · ELEVATIONAL DETAILS ·

Drawing no: 218/1

Date: 27 March 2001. Planning

Scale: 1:50 max.

Mary E. Cromwell MRICS FCIOB
4 Victoria Mews
Spalding, Lincolnshire
Tel: Business 01775 762943
Home: 01775 723656

Facings: 16 stock facings to match existing
Note: 2 cos red facings below d.p.c. (class B)

Roof tiles: Redland Grovebury Metric double pantiles to match existing (Tudor Brown)

Windows: Re-use timber double glazed where possible. Side-hung softwood casements.

extended roof

ex. Toran roof

ex. front Porch

Terrace

200 inset

egress window

extended Dining

ex. suite

new Garden Lounge

· SIDE ELEVATION to WEST ·

Aga flue

extended roof

extend roof

new Porch

re-used window(s.2) to extended Dining Room

REAR ELEVATION · north ·

Roof light to new bedroom (Velux) GGL2 780 x 1.4m.

Dormer to Shower

Office

Cloaks

Hall

existing Utility entrance

new GARDEN LOUNGE

SIDE ELEVATION to EAST ·

existing roof ends here

new continuation

extended roof

2 cos. red facings below dpc

new en-suite to Bed. 3

new Garden-lounge


· FRONT ELEVATION to SOUTH ·

DETERMINED PLAN

SOUTH HOLLAND DC
HOUSING & PLANNING
-2 APR 2001
Ref. 03/960/01

PROPOSED EXTENSIONS to POPLAR FARM · BANKS DROVE · DEEPING St NICHOLAS for Mr and Mrs W. BISHOP

Scale: 1:50 m. Date: 27 MARCH 2001 · Drawing no: 218/2. GROUND & FLOOR LAY'OUTS. Amendments:

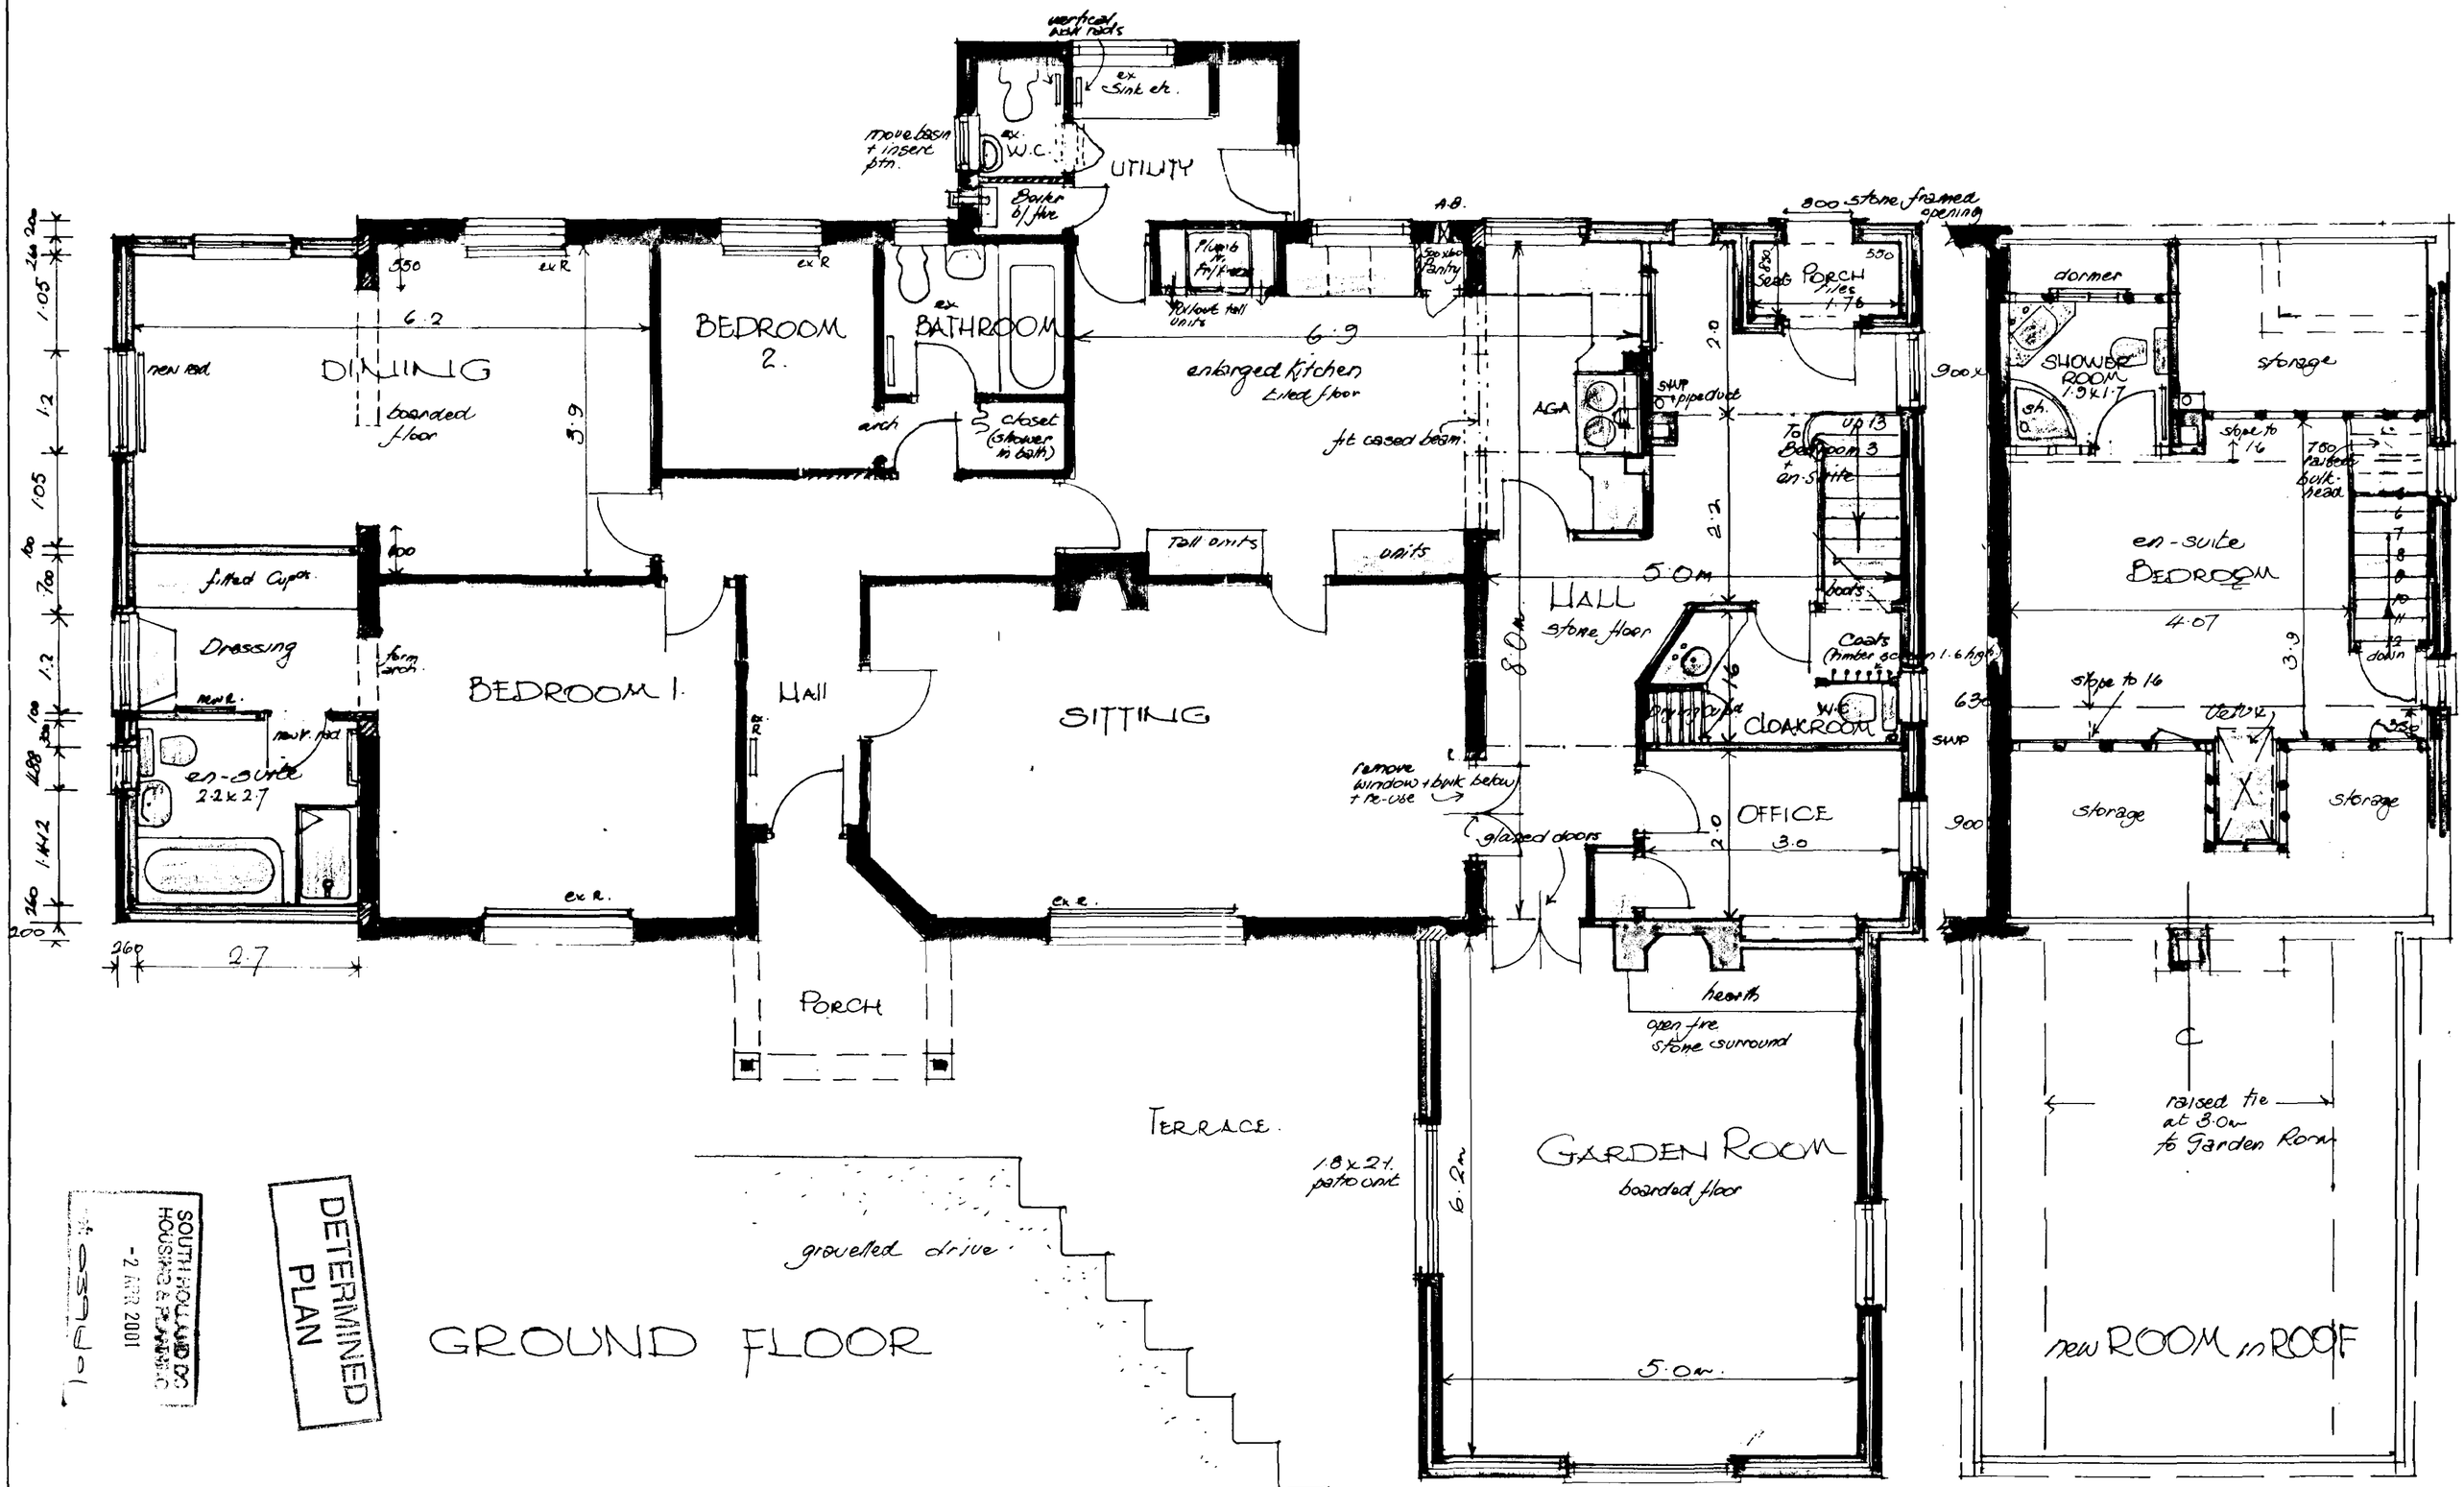

GROUND FLOOR

DETERMINED PLAN

SOUTH HOLLAND DC HOUSING & PLANNING
- 2 APR 2001