

Do not scale directly from this drawing. All discrepancies are to be brought to the attention of the Practice.
The copyright to this drawing is owned by Trevor A Clay RIBA Ltd.




EXISTING ELEVATIONS

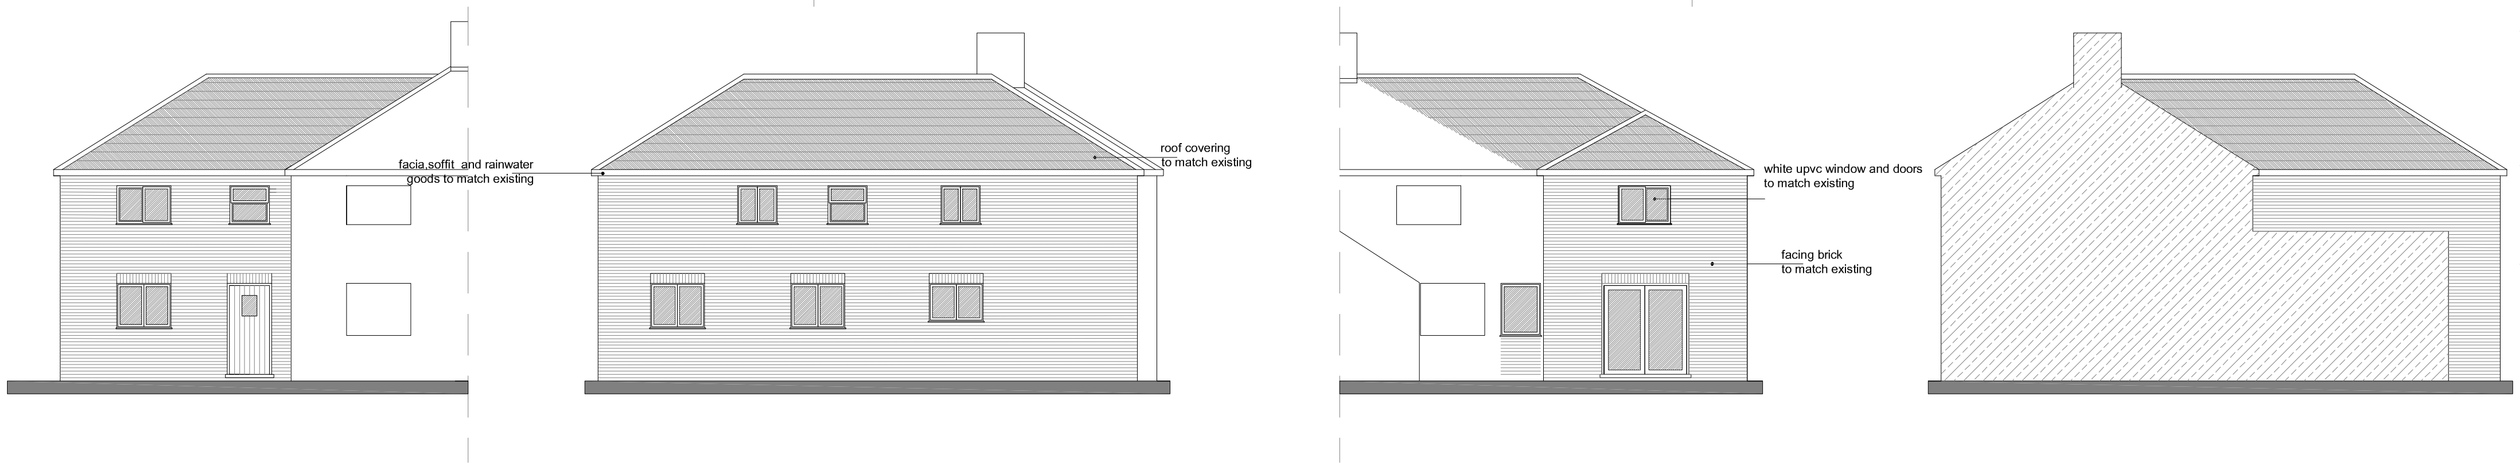


PROPOSED ELEVATIONS

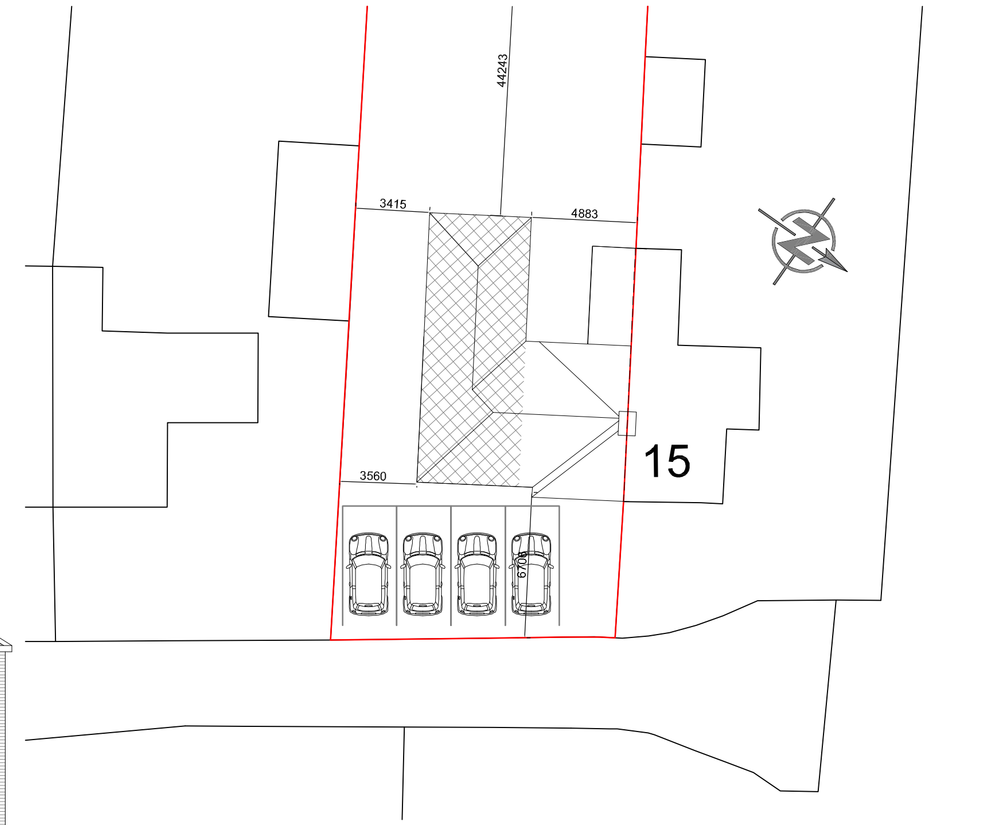


PROPOSED BLOCK PLAN

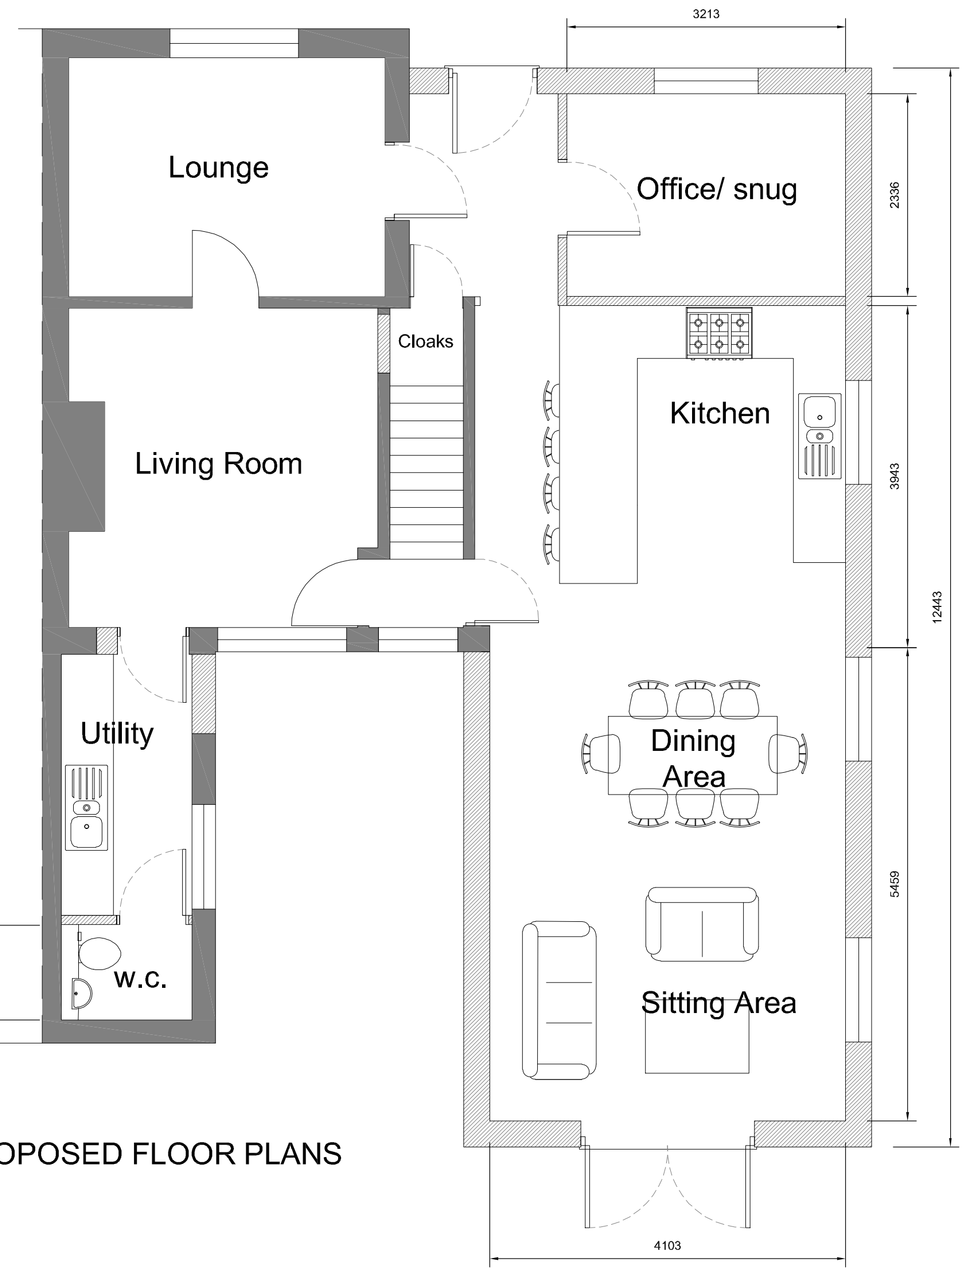


PROPOSED FLOOR PLANS

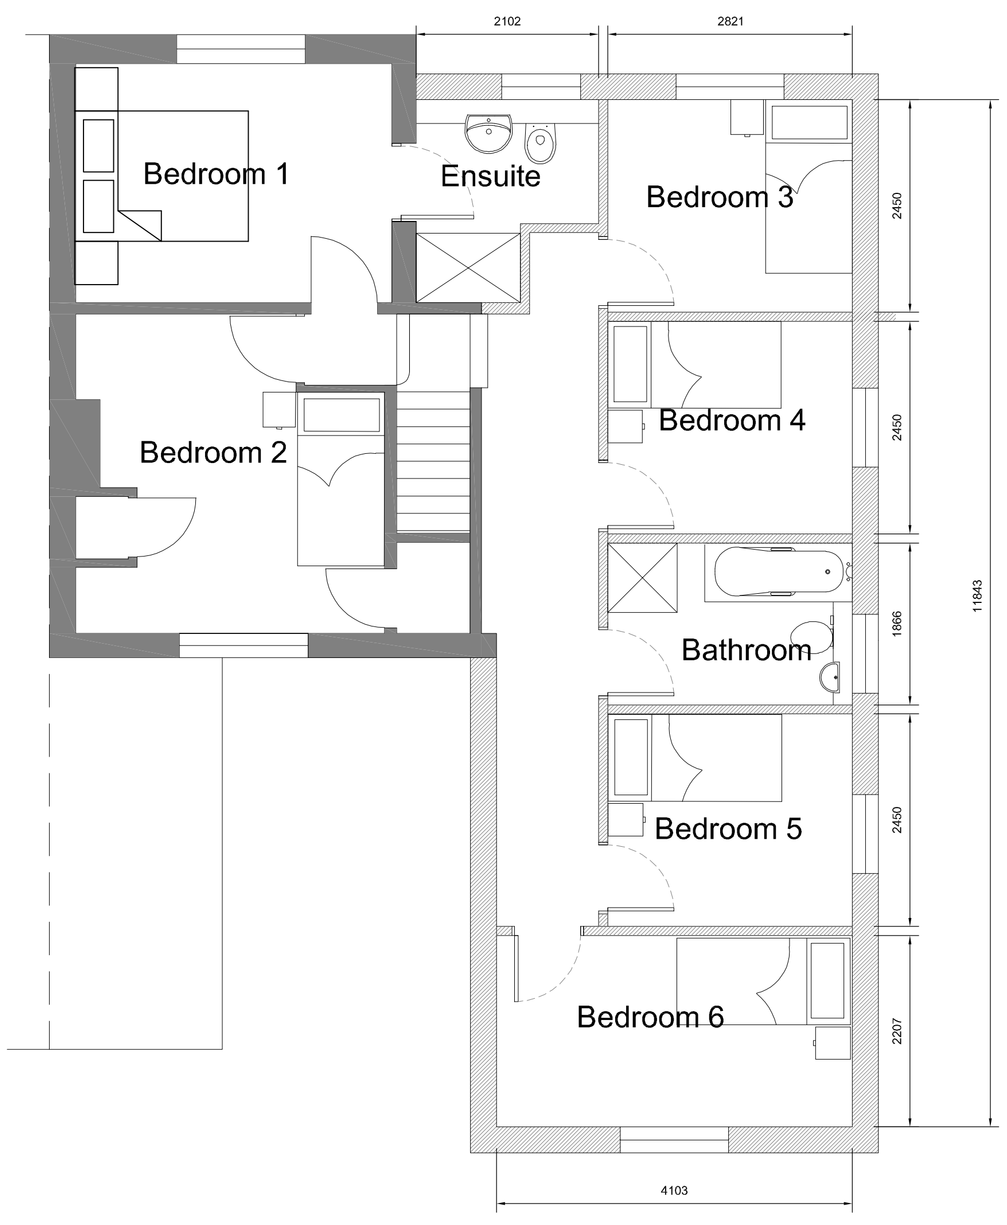

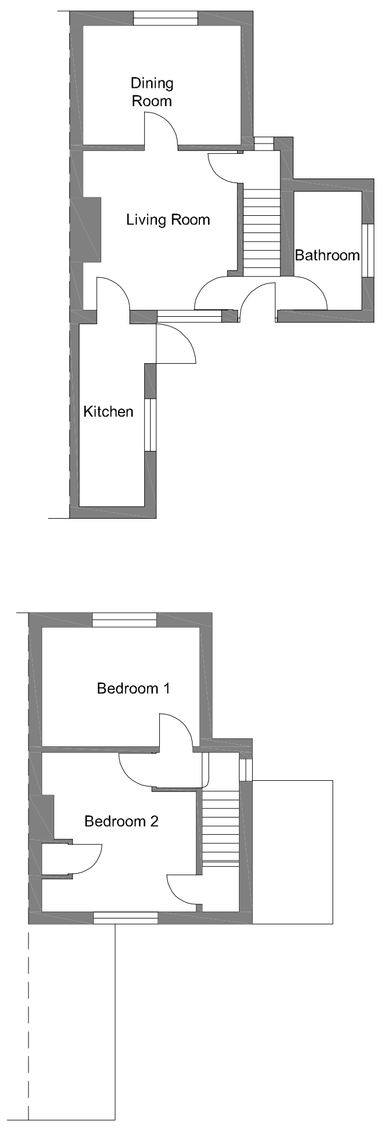

EXISTING FLOOR PLANS

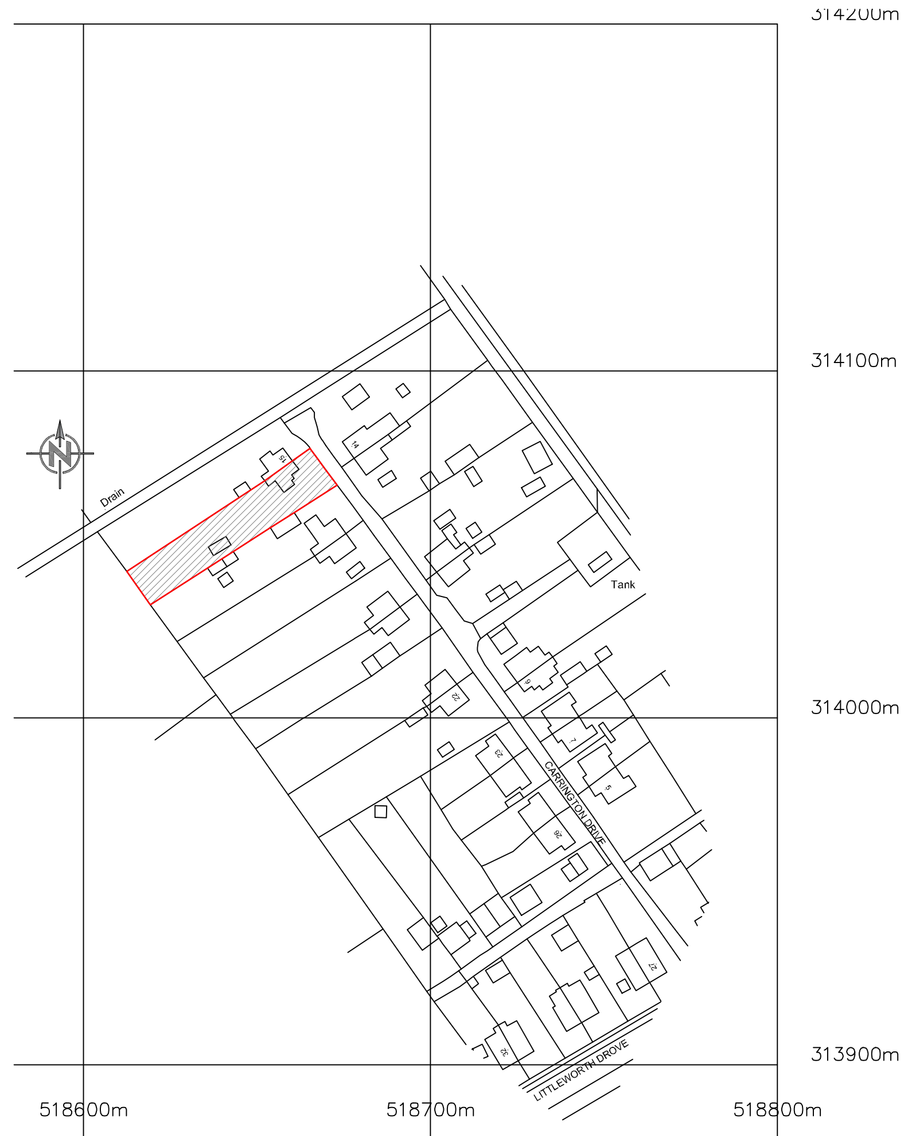

?Crown Copyright and database rights 2025 OS Licence no. 100019980

Revision	Date	Drawn	Description
B	14/07/25	AWM	Amendment to layout
A	23/06/25	AWM	Amendment to parking provision

Client Laura Belcher

Project Extension and alteration to 16 Carrington Drive, Hop Pole

Drawing Planning

Scale 1:50,1:100 1:200, 1:1250 @ A1 Drawn AWM Checked TAC Date 29/04/2025

Drawing No. 25/677/PA/002B

Trevor A Clay RIBA Ltd, 14 Old Fendike Road, Weston Hills, Spalding, Lincs. PE126DD
01406 380027 07778 597975 trevor@tacarchitects.co.uk www.tacarchitects.co.uk