


Do not scale directly from this drawing. All discrepancies are to be brought to the attention of the Practice.
The copyright to this drawing is owned by Trevor A Clay RIBA Ltd.

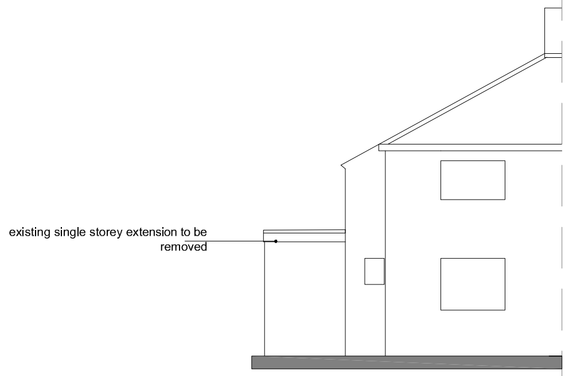


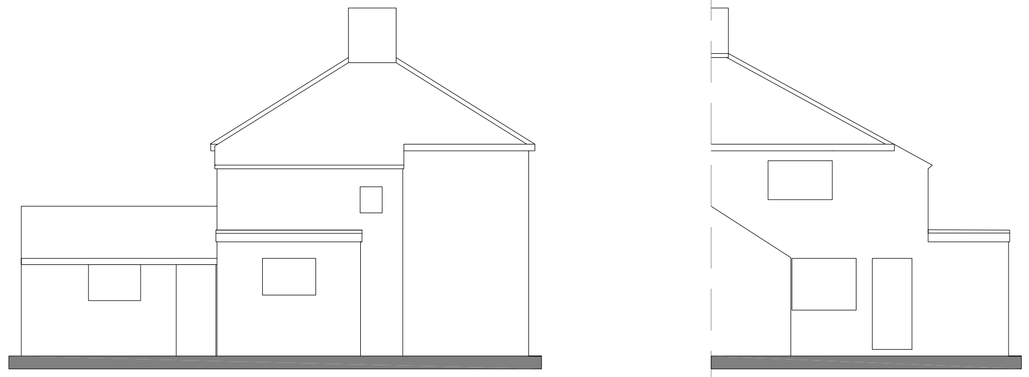


EXISTING ELEVATIONS

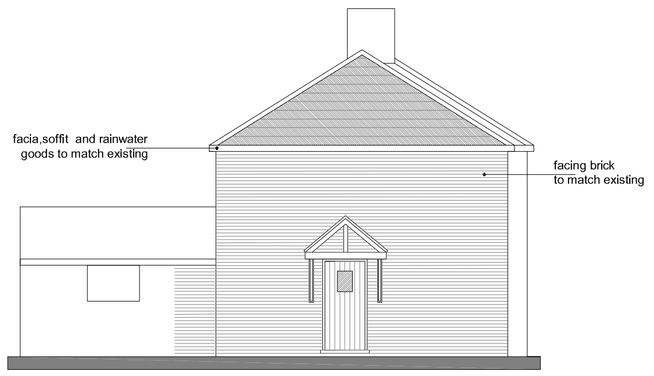




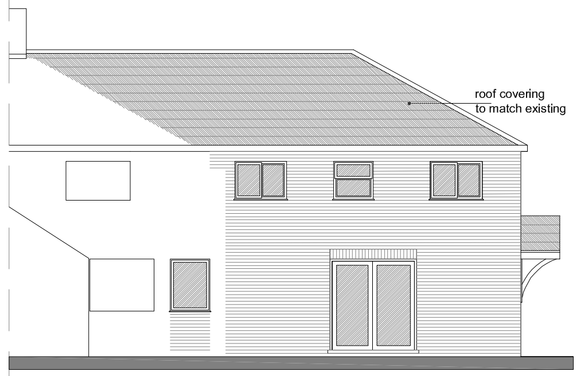



PROPOSED ELEVATIONS

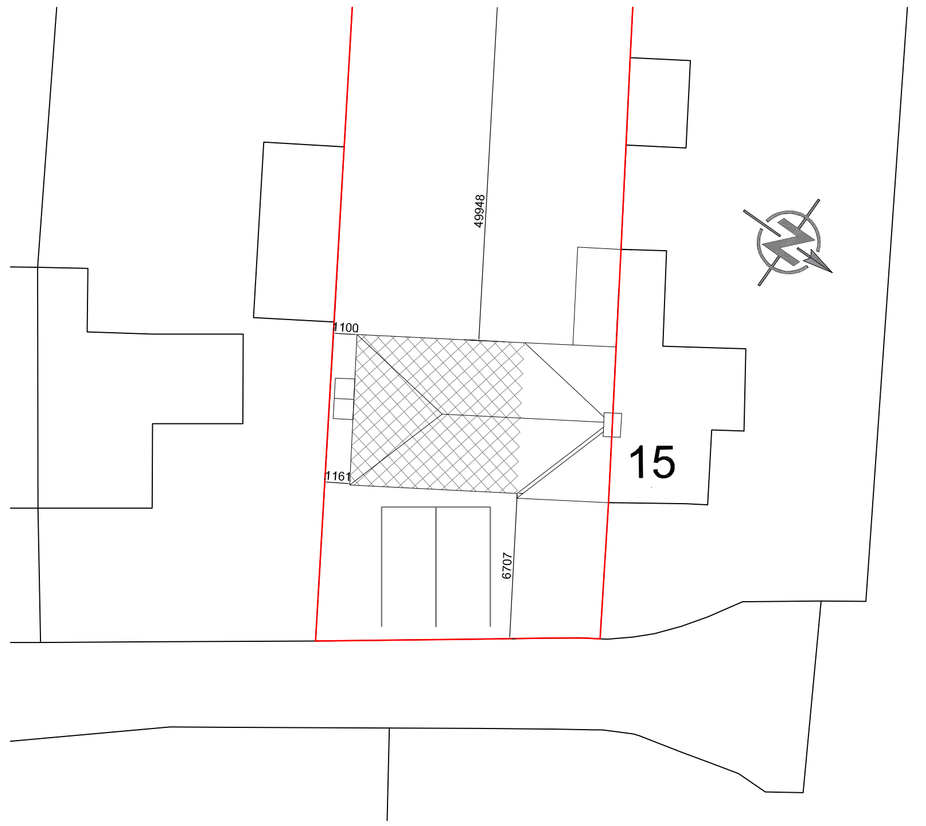


PROPOSED BLOCK PLAN

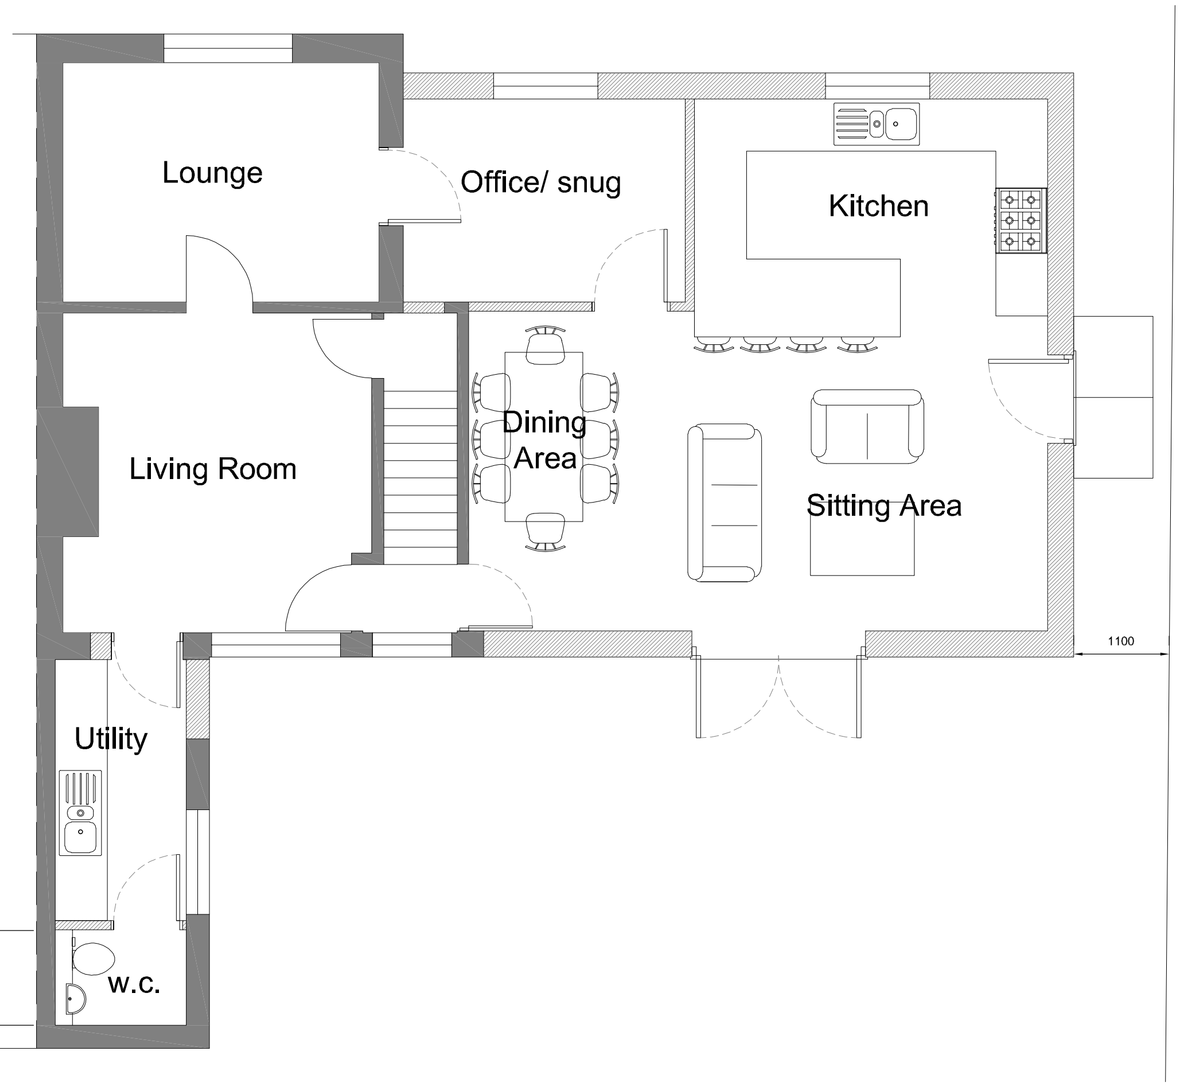

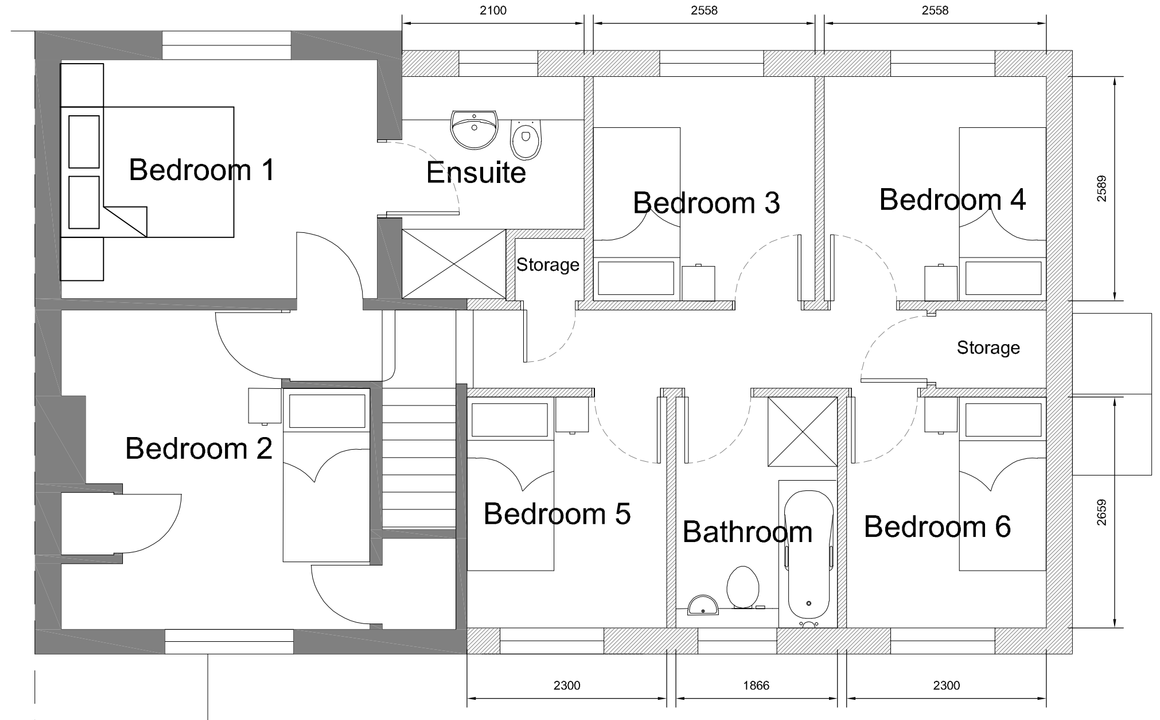

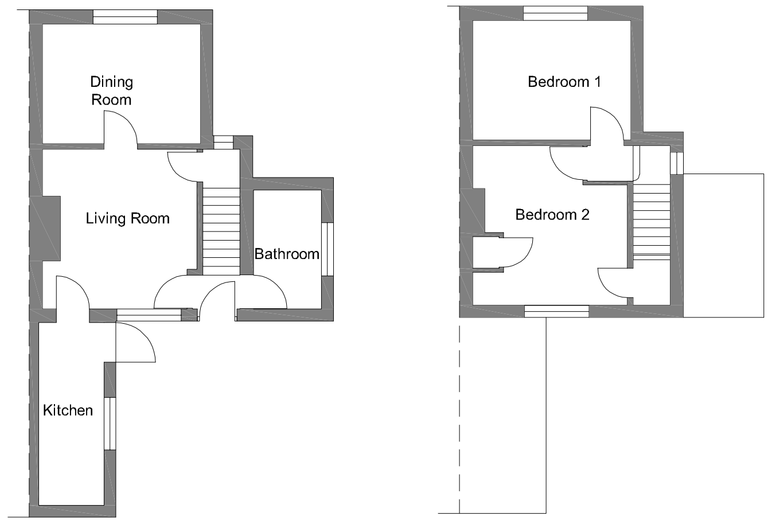

PROPOSED FLOOR PLANS

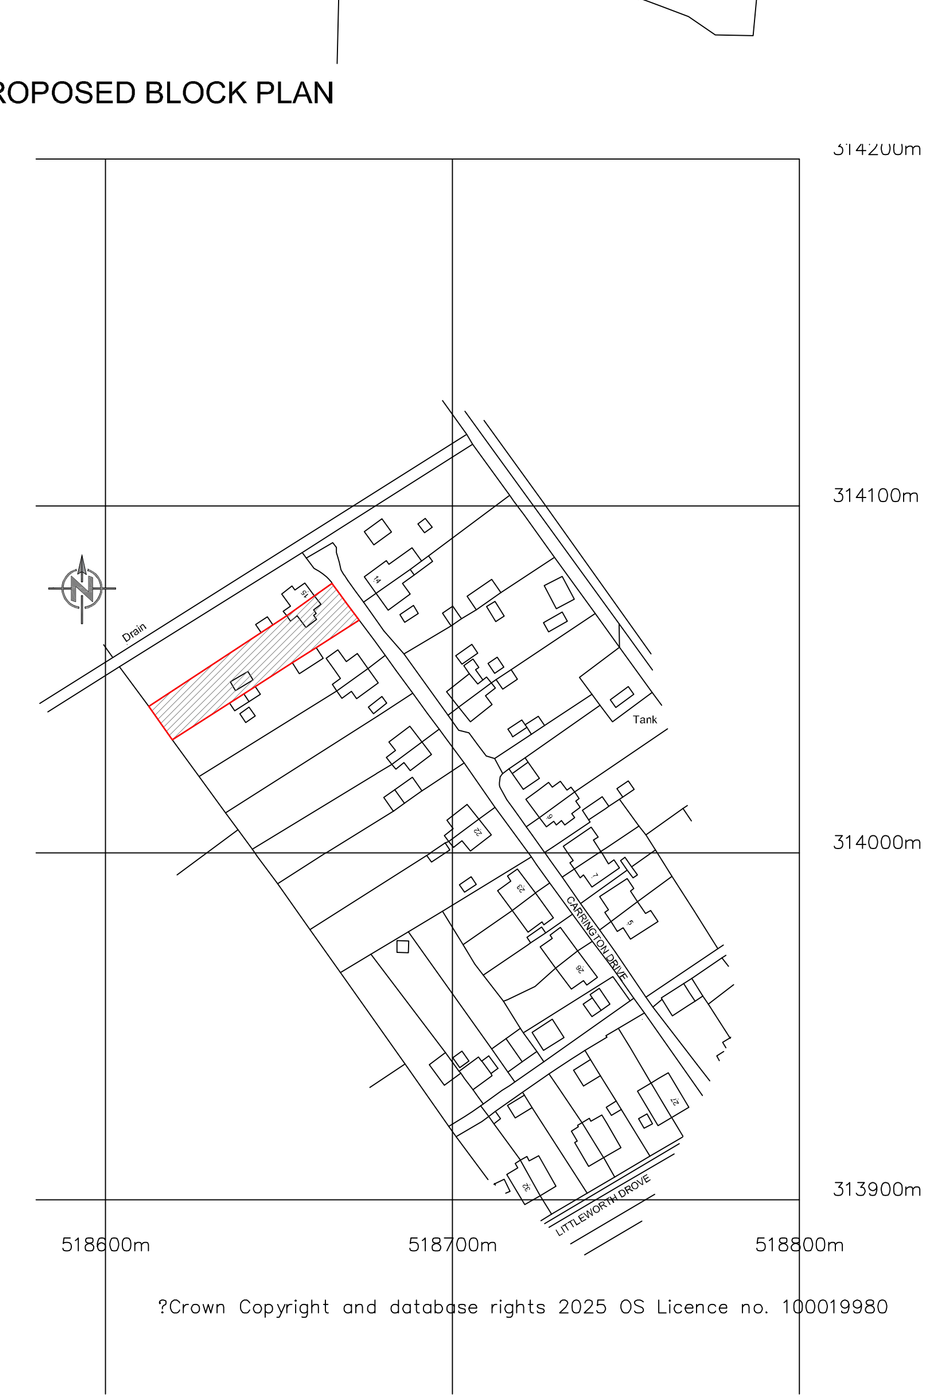

?Crown Copyright and database rights 2025 OS Licence no. 100019980

Revision	Date	Drawn	Description

Client Laura Belcher

Project Extension and alteration to 16 Carrington Drive, Hop Pole

Drawing Planning

Scale 1:50,1:100 1:200, 1:1250 @ A1 Drawn AWM Checked TAC Date 29/04/2025

Drawing No. 25/677/PA/002

Trevor A Clay RIBA Ltd, 14 Old Fendike Road, Weston Hills, Spalding, Lincs. PE126DD
01406 380027 07778 597975 trevor@tacarchitects.co.uk www.tacarchitects.co.uk