

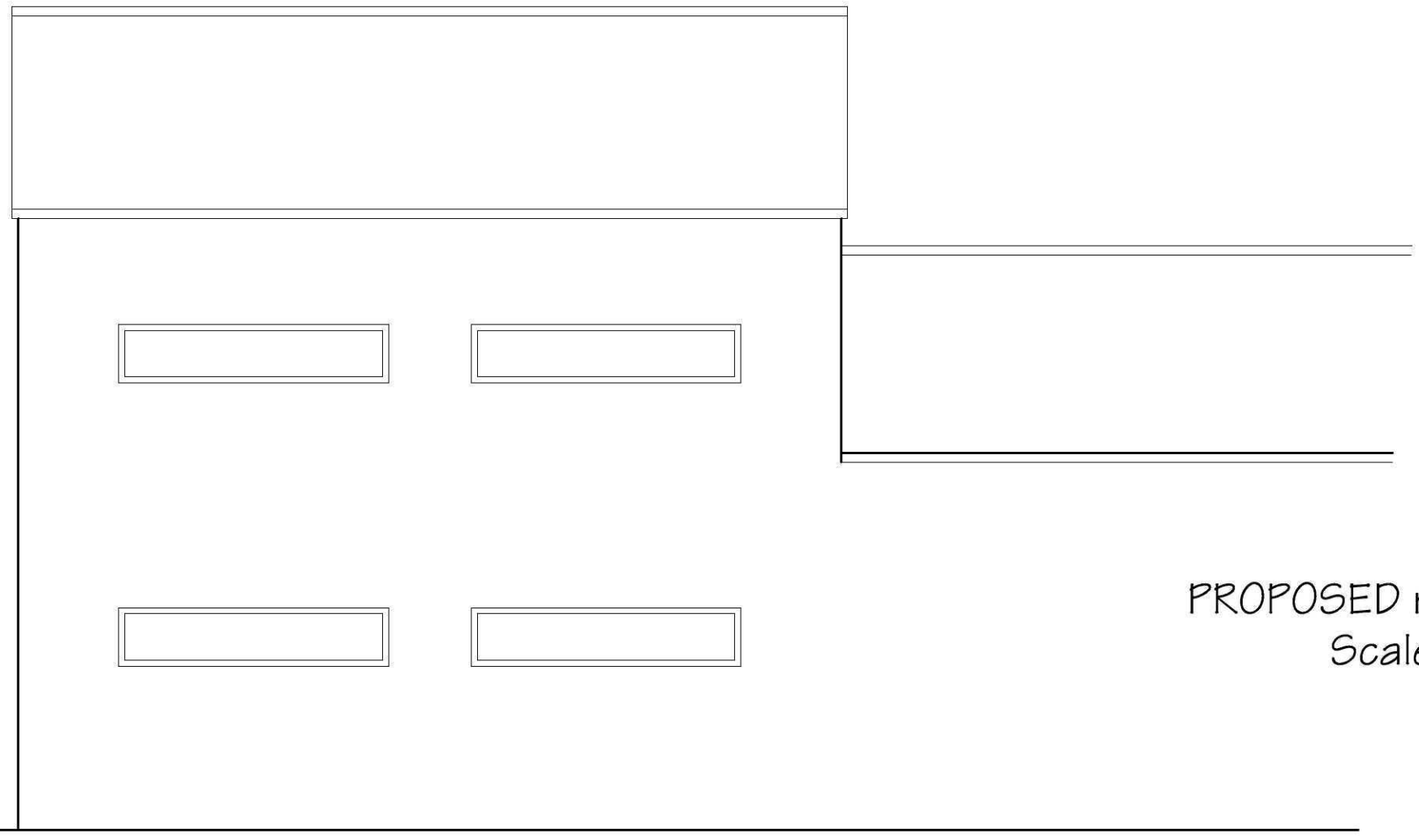


PROPOSED rear elevation
Scale 1:50

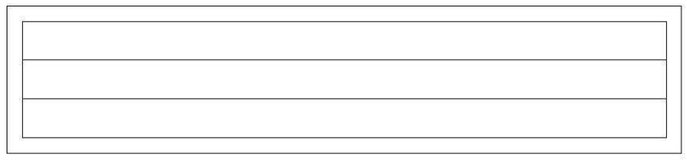

PROPOSED HIDE WINDOWS
(to rear elevation)
Scale 1:20

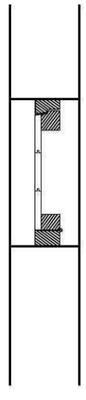

Ref & date	Description of revision(s)

Amendments

Build Design Ltd
ARCHITECTURAL DESIGN & PROJECT MANAGEMENT

Project: INTERPRETATION BUILDING

Title: Hide windows Dwg. No: 433.11

Date: June '11 Scales as shown

Client: Slipe Drove
West Pinchbeck
SPALDING, PE11 3JH

Design Copyright reserved: written consent must be obtained before copying or reproducing this drawing. Do NOT scale this drawing - use figured dimensions only. The Builder is responsible for checking site dimensions and any discrepancy must be reported to the Architectural Technician immediately.

Build Design Ltd. www.build-design.biz 01507-522277