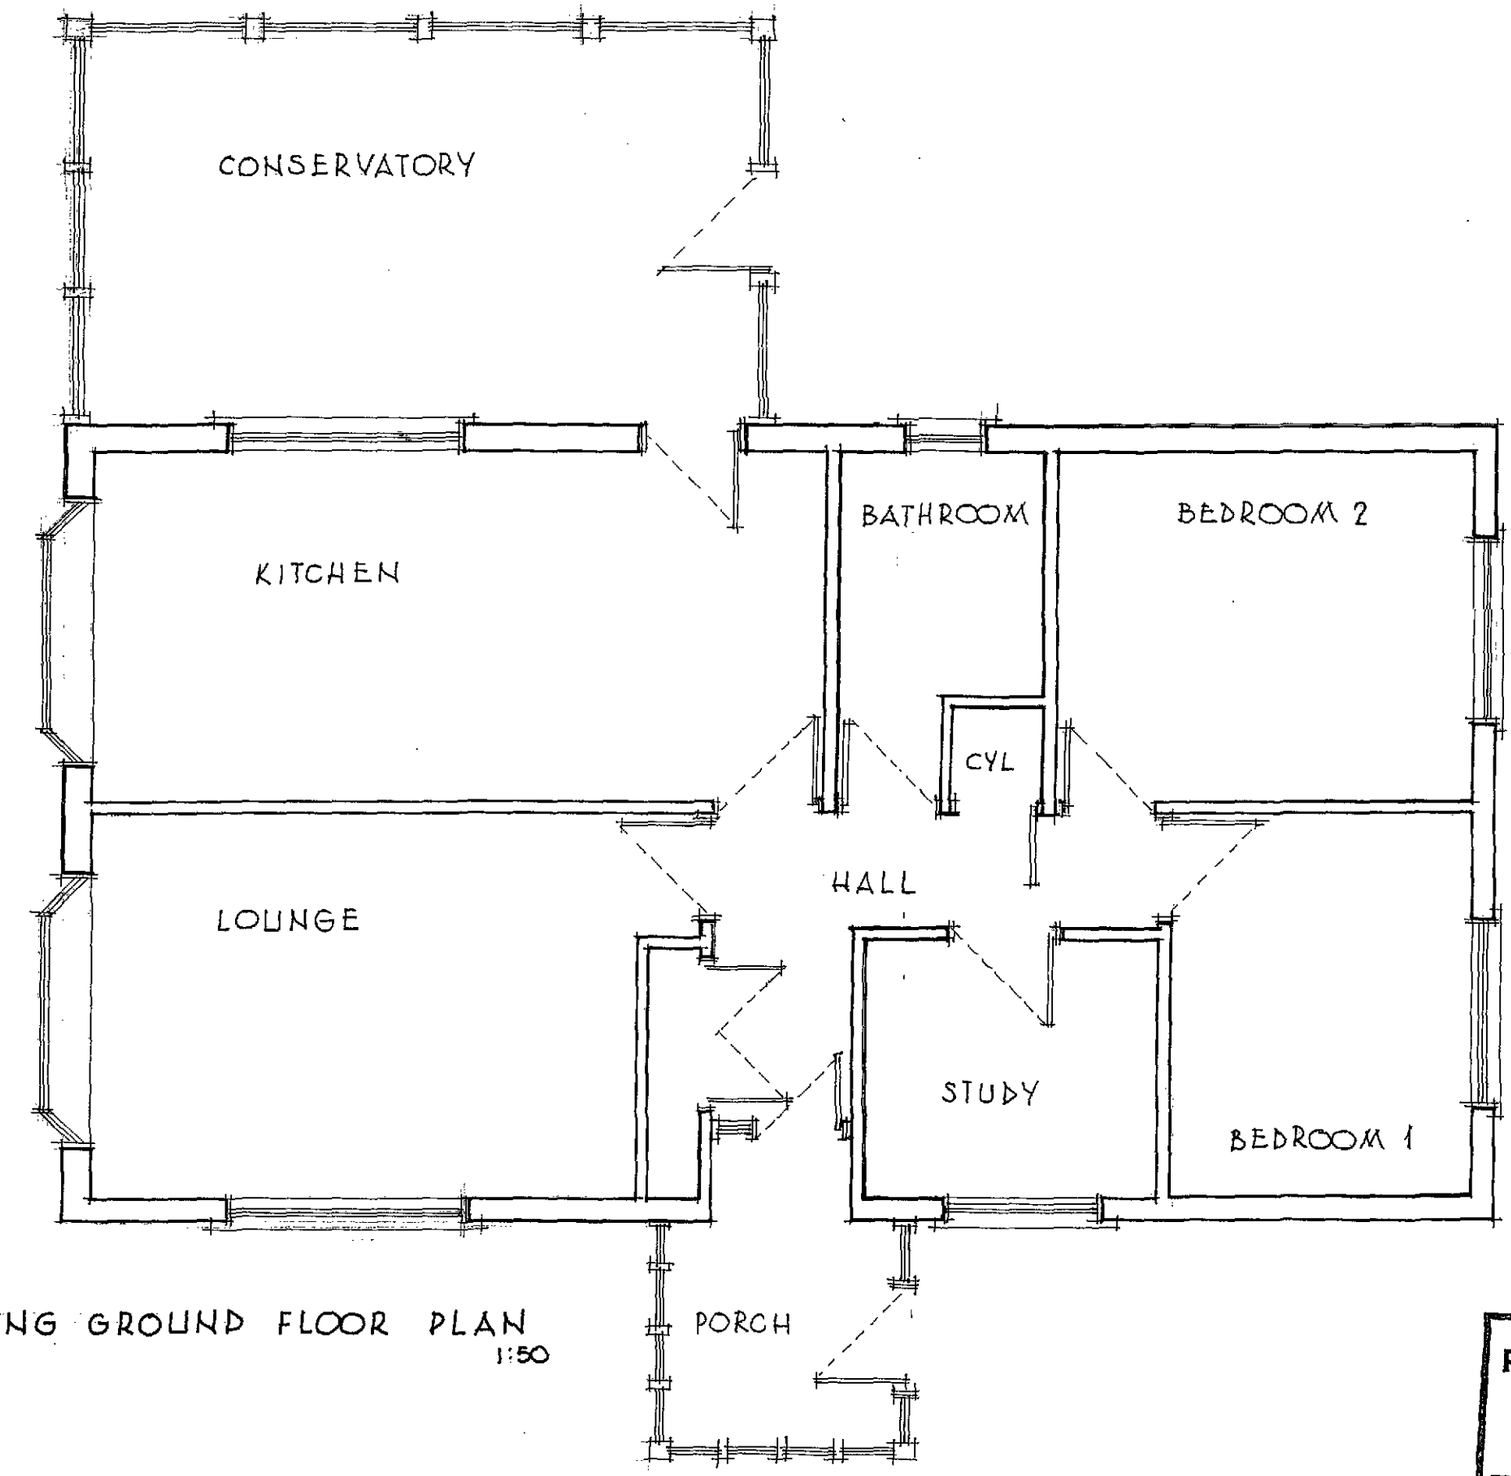


EXISTING GROUND FLOOR PLAN
1:50

SHDC
Planning & Development
- 4 JUN 2010
Ref: 0471-10

121 Design
34 Bellamy Road
Oundle
Peterborough
PE8 4NB
Tel: 01832 273789

PROPOSED
RETENTION OF
EXISTING
DWELLING

Mr T. Henfrey
Percheron Lodge
Gull Farm
Deeping High Bank
Spalding Lincs

Date January 10
Scale 1:50
Design
Drg No 100110/2

PART SITE PLAN

1:500

PROPOSED SUPPLIMENTARY TREE PLANTING IRRIGATED.

EXISTING TREES

PERCHERON LODGE

EXISTING TREES

GULL HOUSE FARM

DEEPING HIGH BANK


RIVER WELLAND

GRAZING LAND


GULL FARM BUILDINGS

SHDC Planning & Development - 4 JUN 2010 Ref: 0471/10


121 Design 34 Bellamy Road Oundle Peterborough PE8 4NB Tel: 01832 273789	PROPOSED RETENTION OF EXISTING DWELLING	Mr T. Henfrey Percheron Lodge Gull Farm Deeping High Bank Spalding Lincs	Date January 10 Scale 1:500 Design Drg No 100110/3

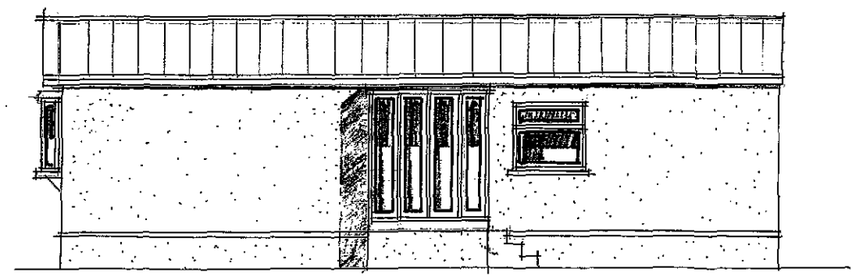


SOUTH ELEVATION

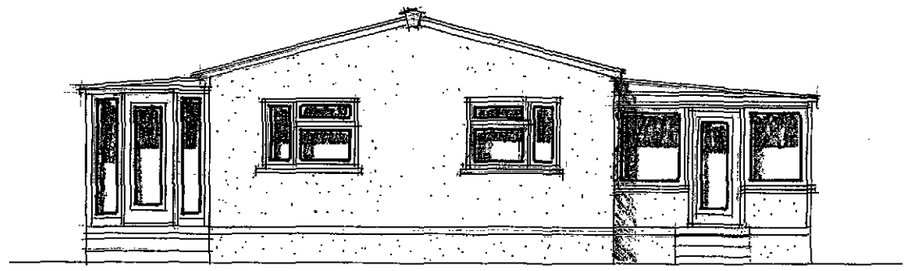

EAST ELEVATION

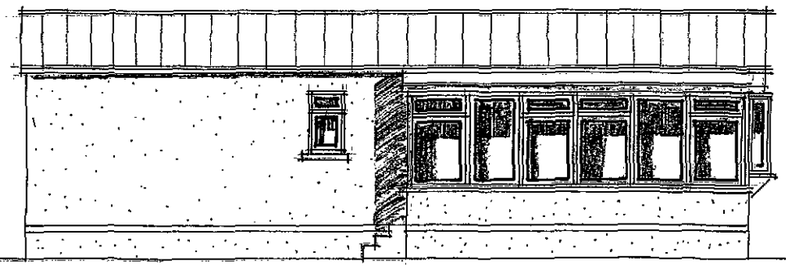

NORTH ELEVATION

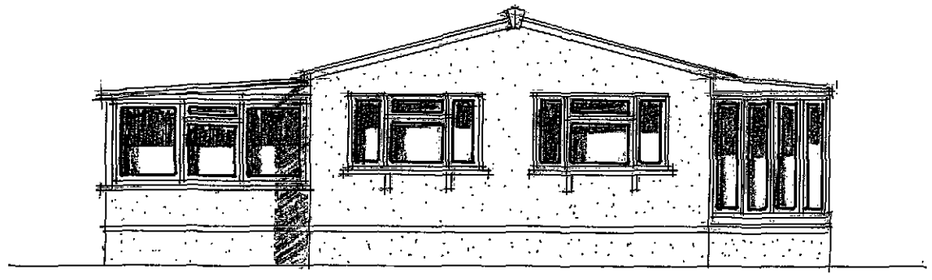

WEST ELEVATION


SHDC
Planning & Development
- 4 JUN 2010
Ref: 0471-10

121 Design
34 Bellamy Road
Oundle
Peterborough
PE8 4NB
Tel: 01832 273789

PROPOSED
RETENTION OF
EXISTING
DWELLING

Mr T. Henfrey
Percheron Lodge
Gull Farm
Deeping High Bank
Spalding Lincs

Date January 10
Scale 1:100
Design
Drg No 100110/1

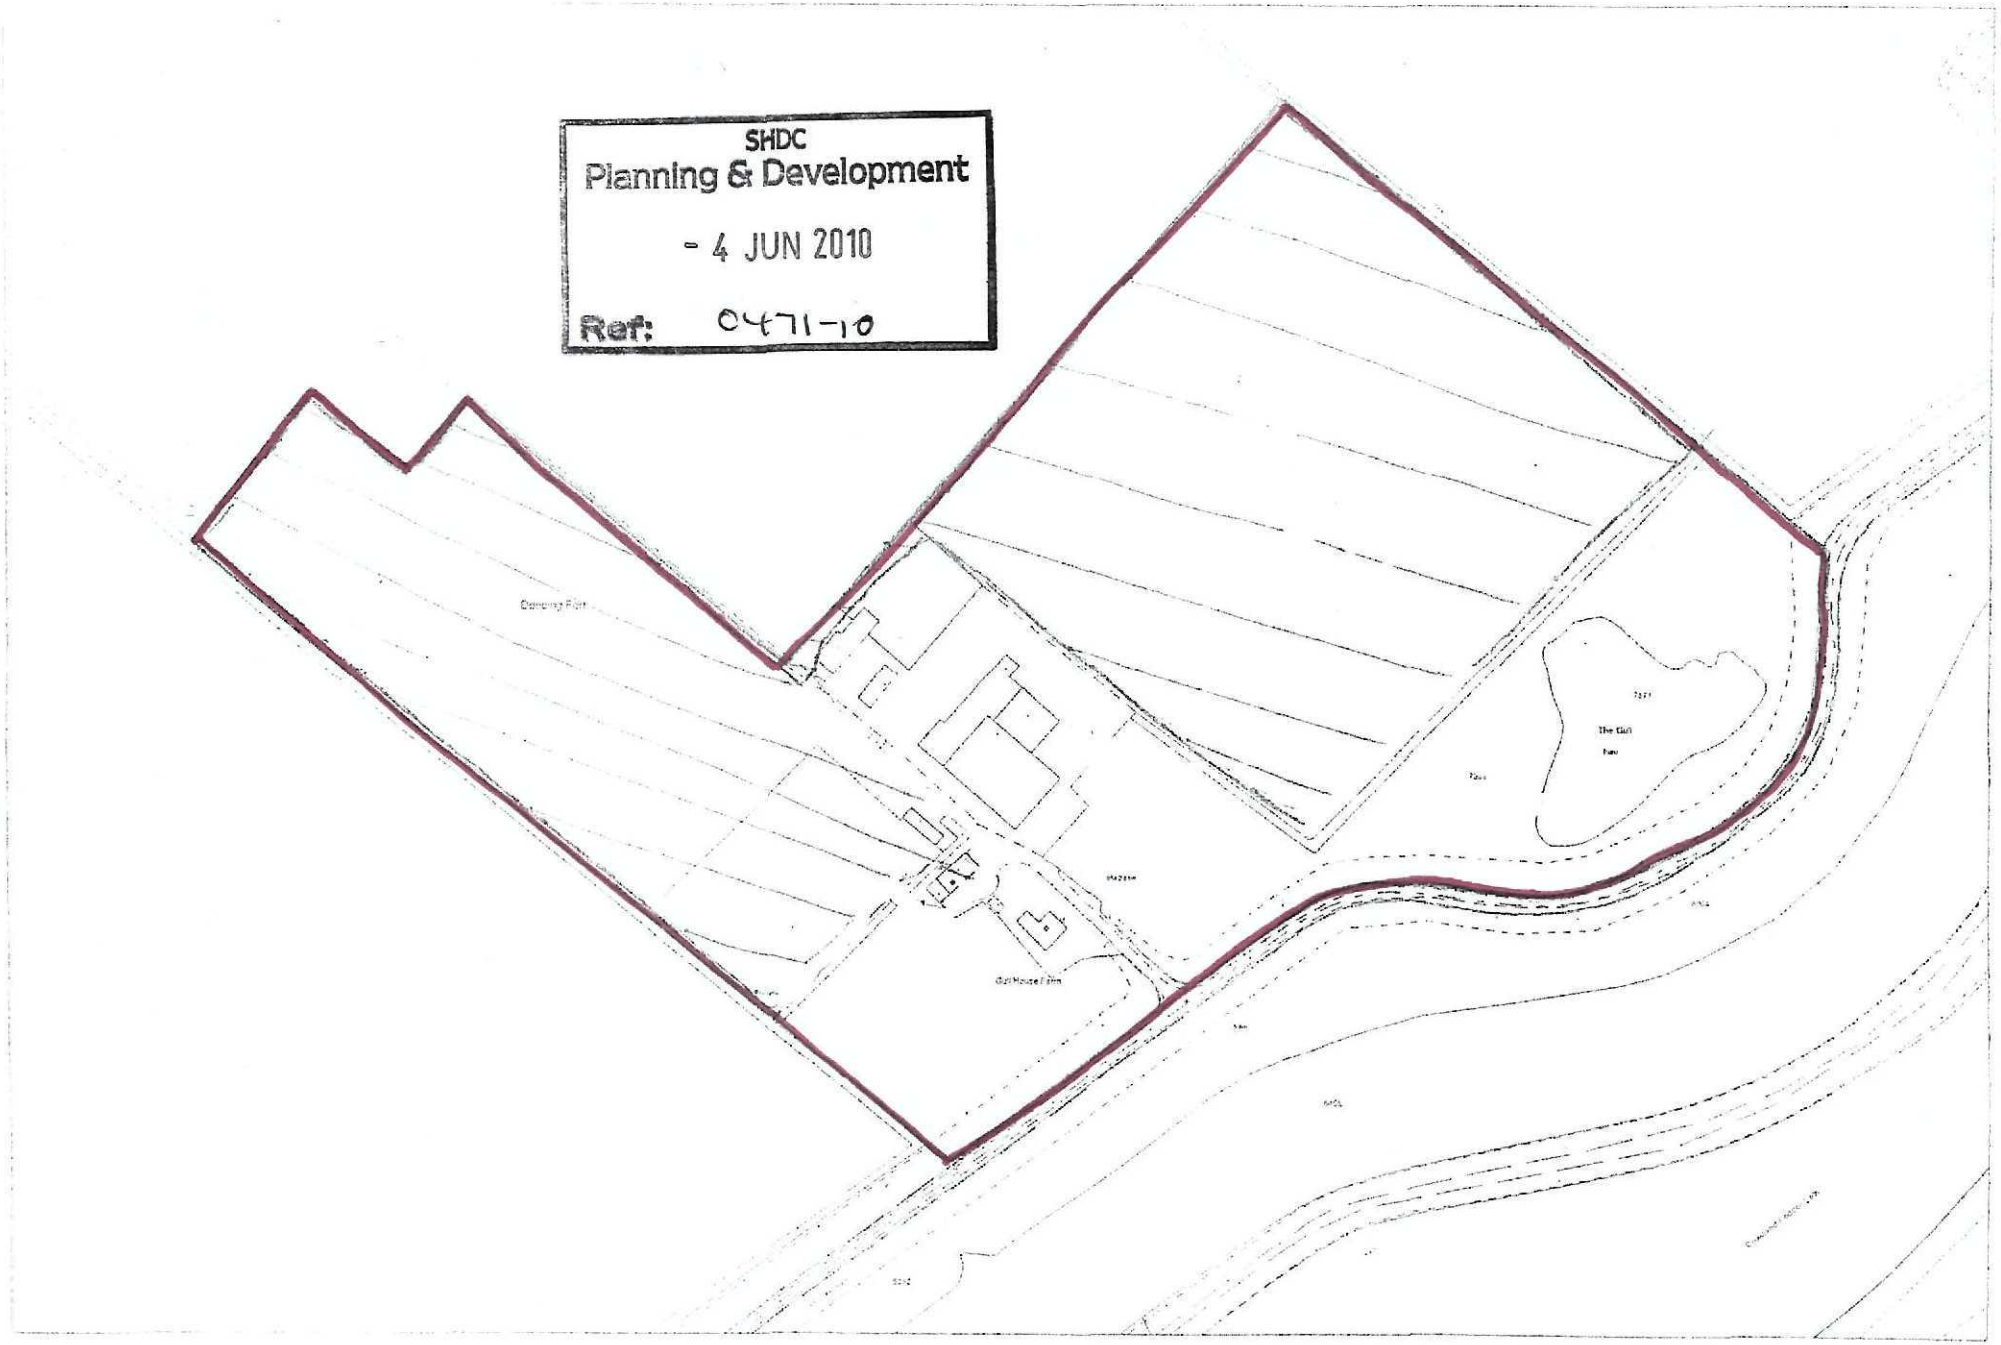

(C) Crown Copyright. South Holland District Council 100018215 12/12/2008 TF2414NE 1:2500