
Ordnance Survey®

OS Sitemap®

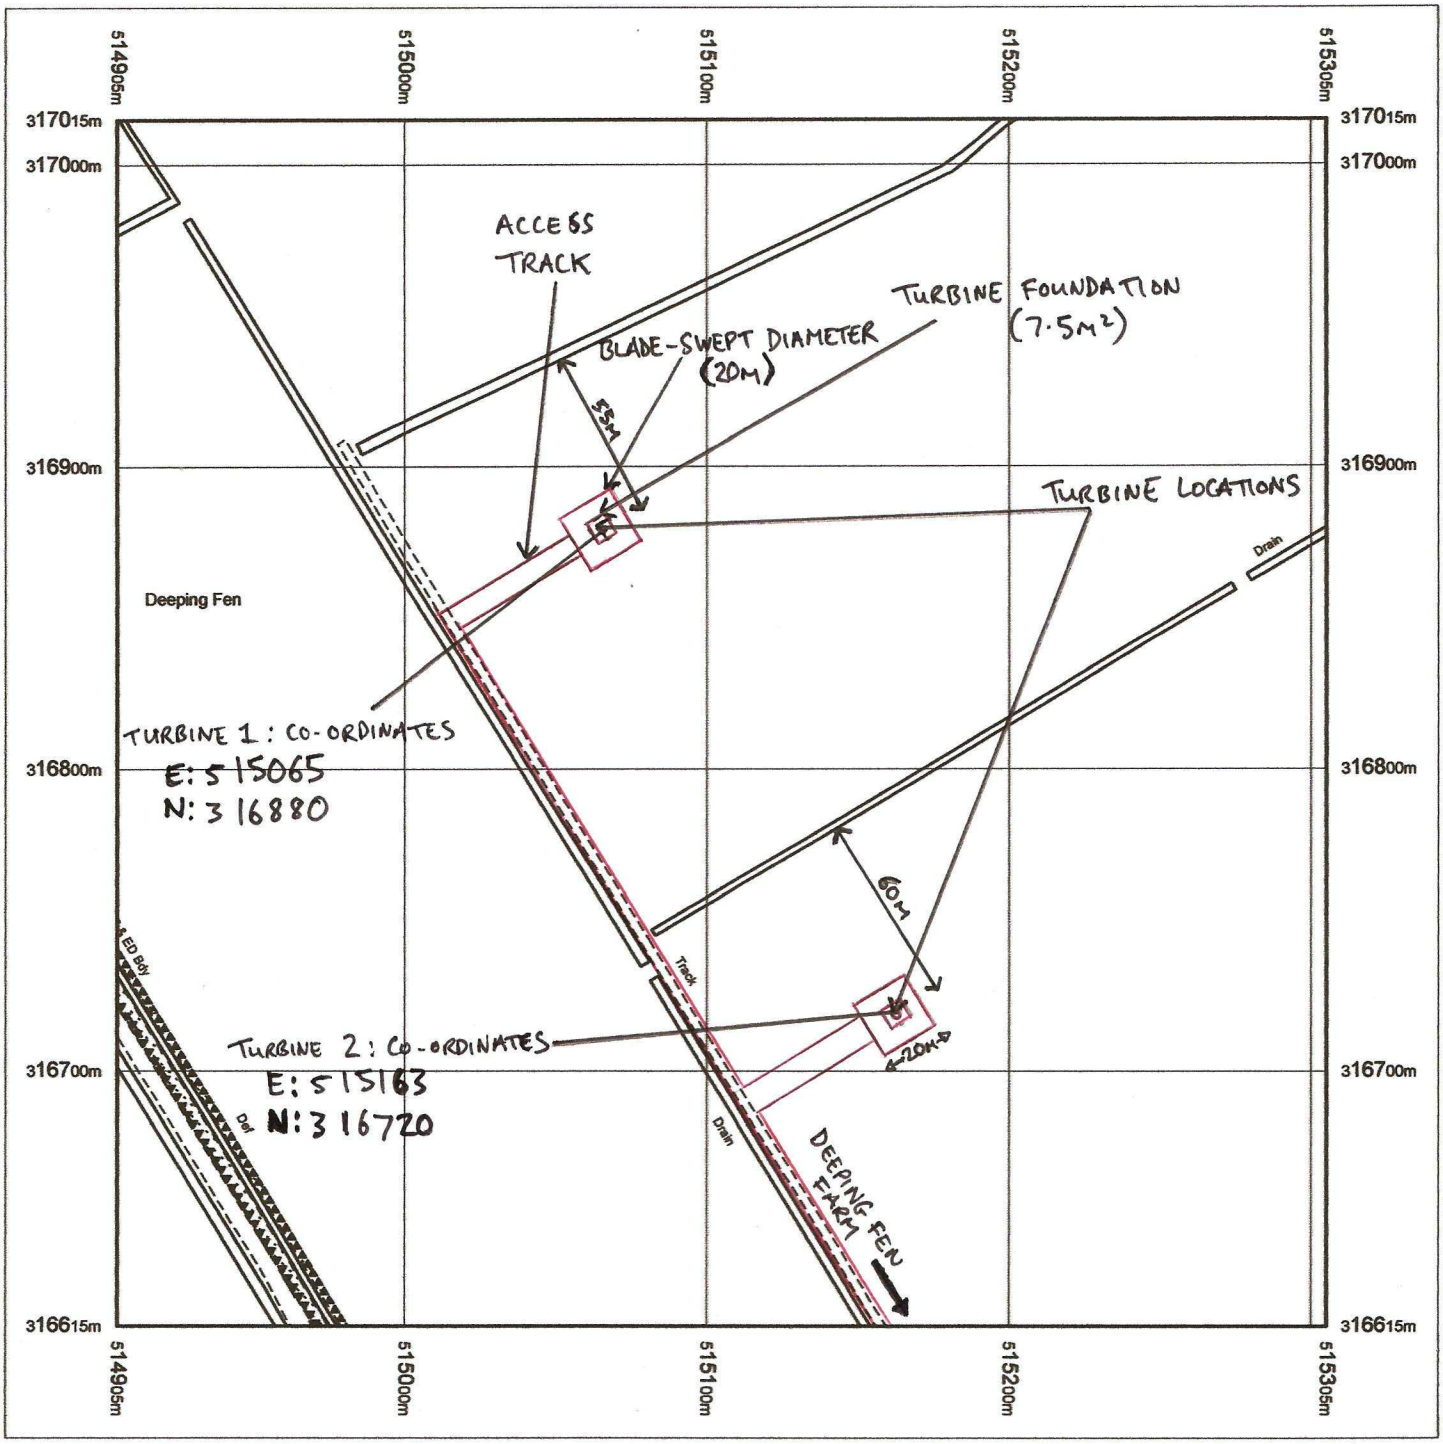

Produced 28.04.2011 from the Ordnance Survey National Geographic Database and incorporating surveyed revision available at this date. © Crown Copyright 2011.

Reproduction in whole or part is prohibited without the prior permission of Ordnance Survey.

Ordnance Survey, the OS Symbol and OS Sitemap are registered trademarks of Ordnance Survey, the national mapping agency of Great Britain.

The representation of a road, track or path is no evidence of a right of way.

Metres
0 20 40 60 80 100

Scale 1:2500

Supplied by: **NFS Distribution**
Serial number: 00553500
Centre coordinates: 515105 316815

DEEPING FEN FARM
BASTON, PETERBOROUGH,
LINCOLNSHIRE,
PE6 9PU
DWG 004 SITE PLAN REVISED