

EXISTING
GROUND FLOOR PLAN


All plans and elevations are at scale 1:100 unless otherwise specified.

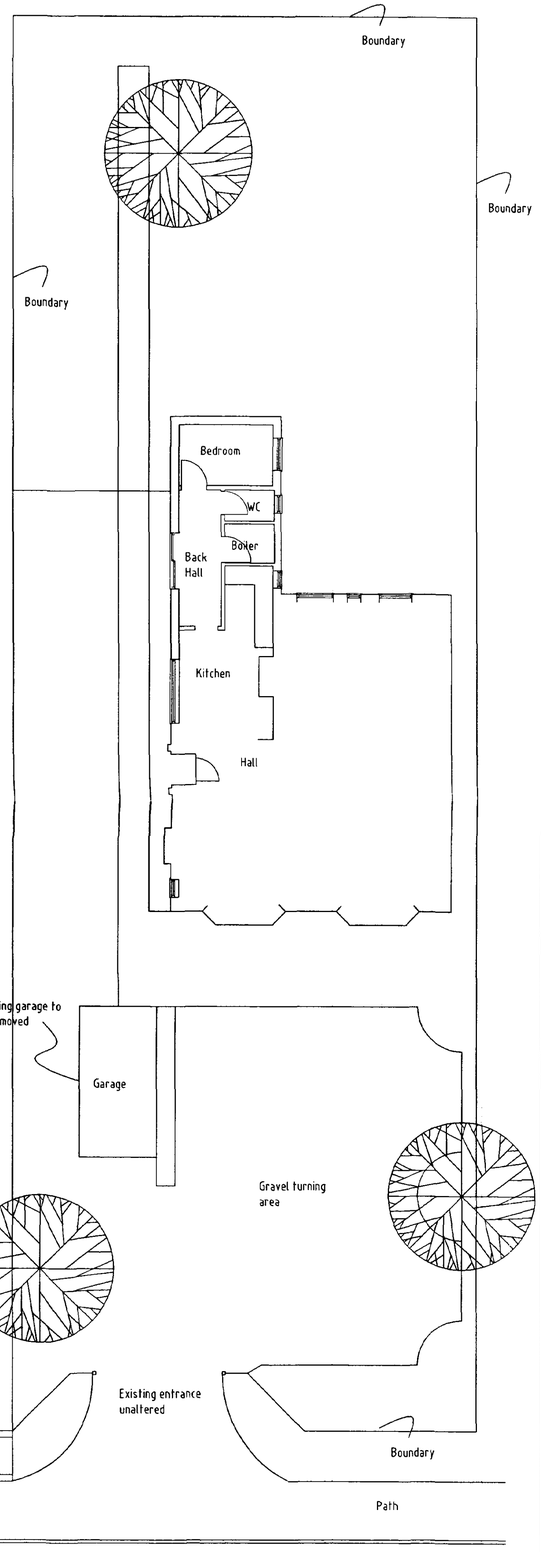


South Elevation

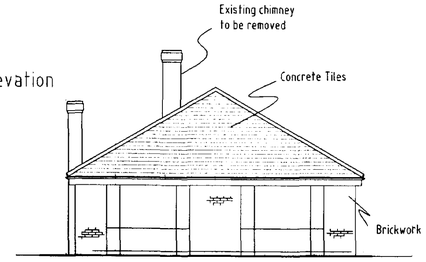


North Elevation

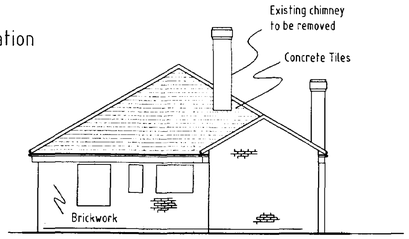

West Elevation

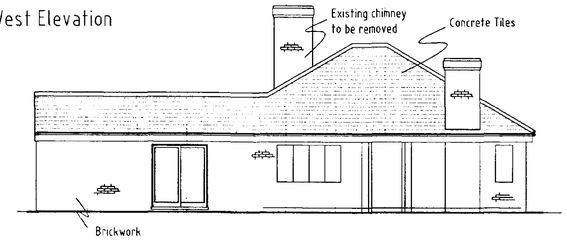


COSERVATORY FOOTING DETAIL 1:10

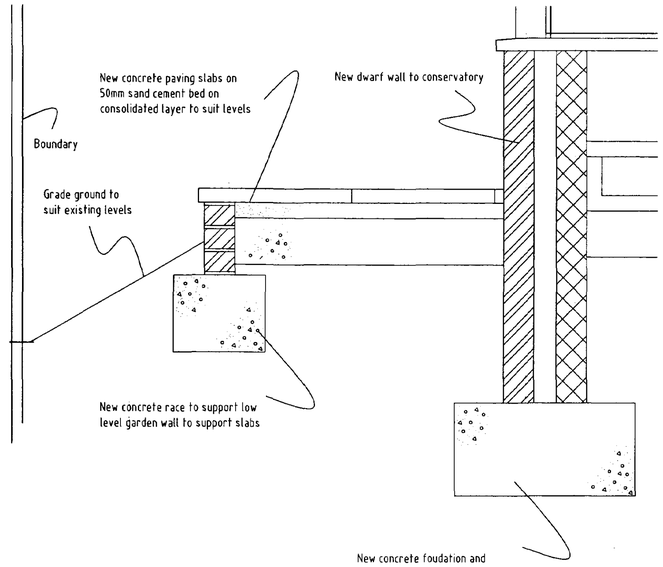


NOTES
All new plastic gutters to match existing type and colour.
New conservatory in UPVC and double glazed.
Garage roof tiles and brickwork to match existing dwelling and to planning department approval

PROPOSED
GROUND FLOOR PLAN


All plans and elevations are at scale 1:100 unless otherwise specified.

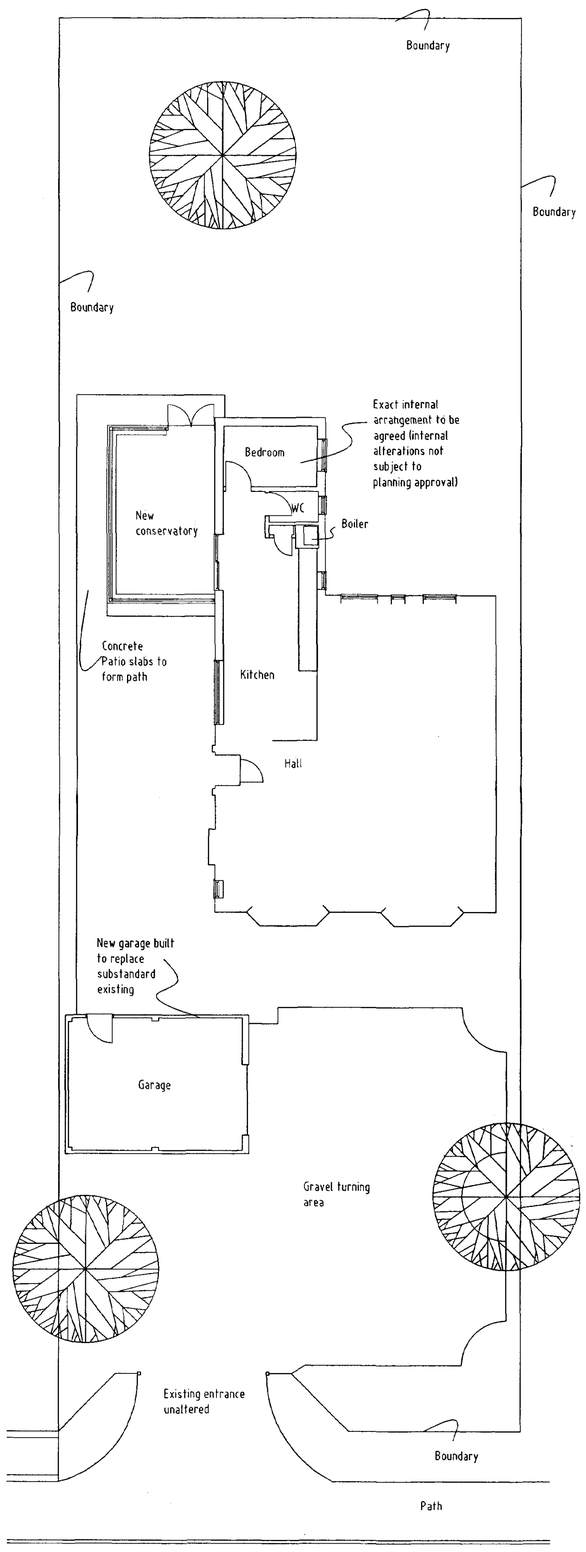


South Elevation

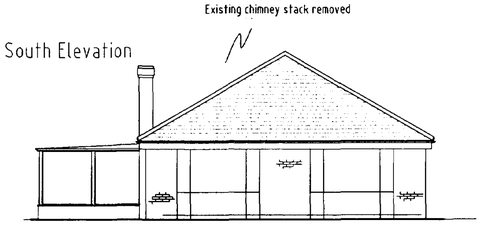


North Elevation

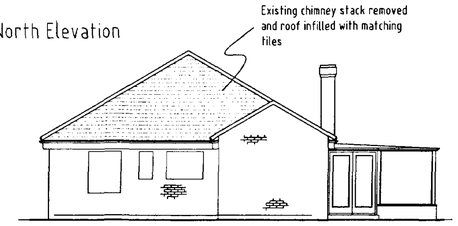


West Elevation

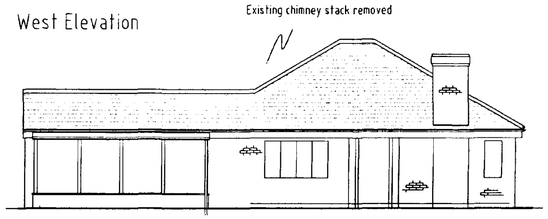


South Elevation

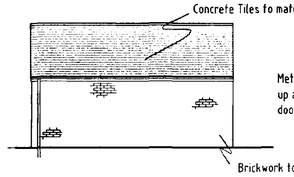


East Elevation

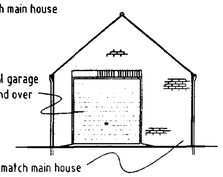


North Elevation

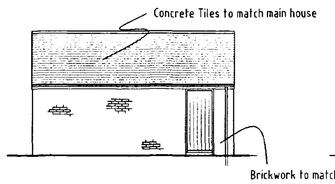

West Elevation

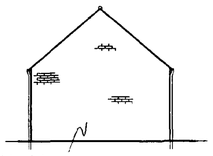

BLOCK PLAN 1:500

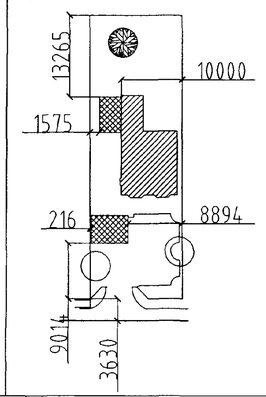

DETERMINED PLAN

SHDC Planning & Development
– 2 MAY 2002
Ref 0528/02

Agent
M. Lovett
Project Management
15 The High Street, Mk Deeping, Lincolnshire.
Tel: 01778 343344

PROJECT:	Rivendell, Hop Pole, Nr Spalding, Lincs		
TITLE:	Existing & Proposed Floor Plans and Elevations		
DATE:	April 2002	Drawn: CT	
DRAWING No:	135 - 01	Scale:	1:100 / 10 / 500