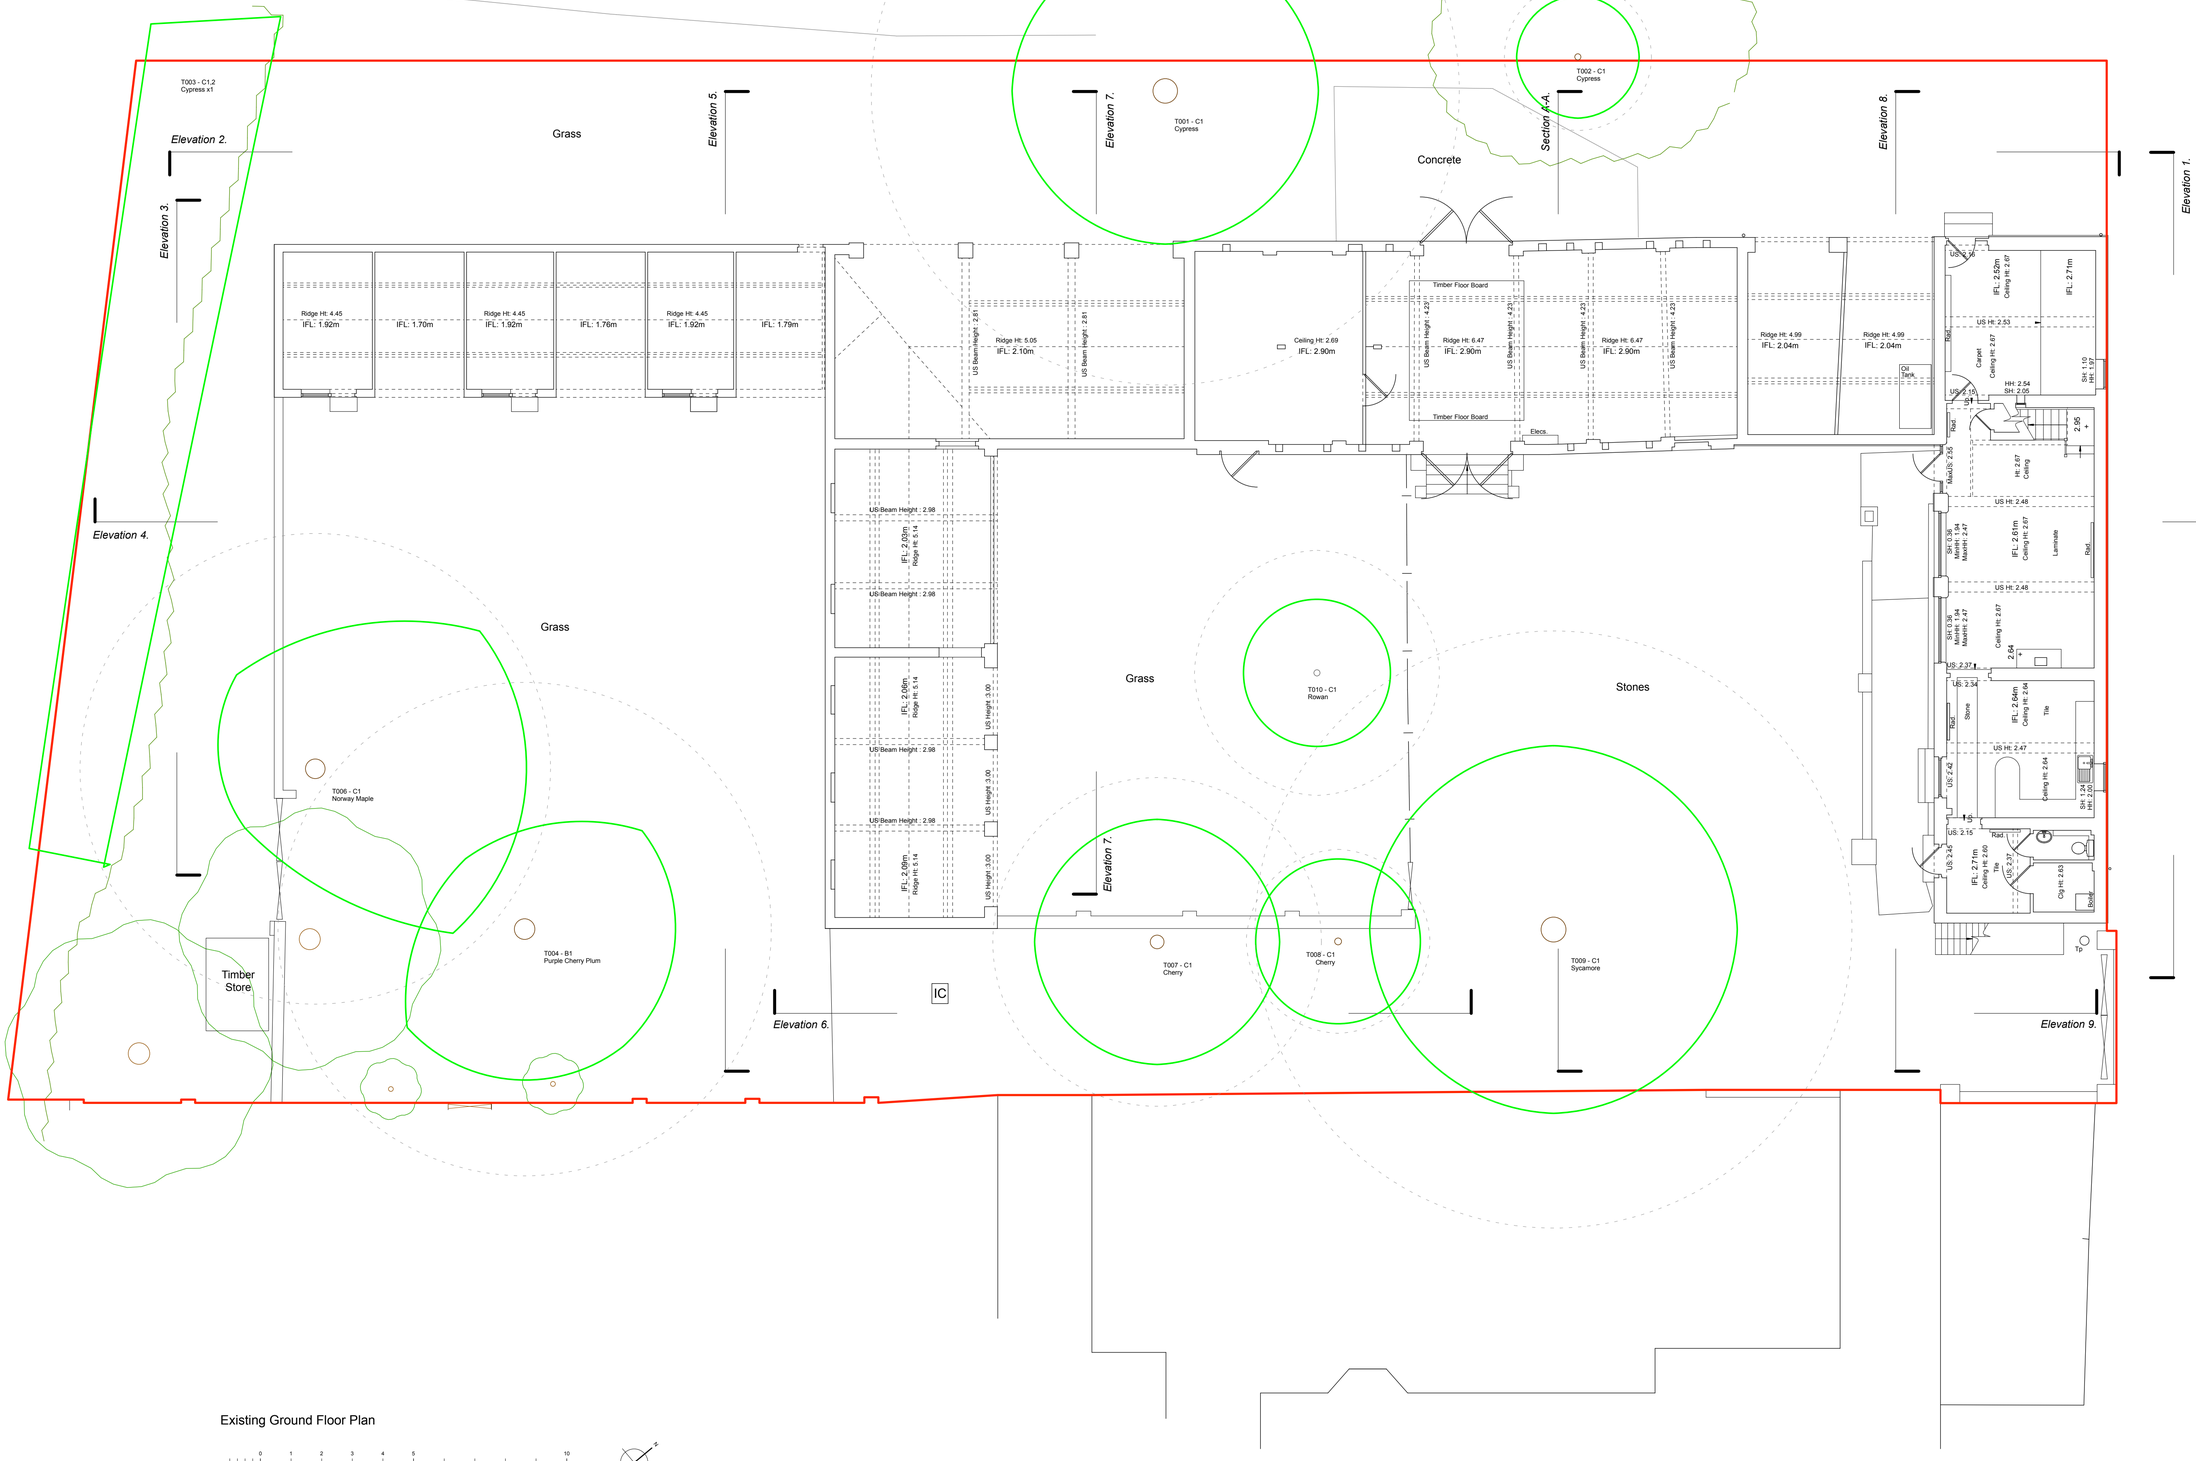


Existing Ground Floor Plan

0 1 2 3 4 5 10

NOTES

REVISIONS

Jon Richards Architectural Design

Jasmine House
1 Red House Paddock
Tallington PE9 4RG

info@jrad.co.uk
www.jrad.co.uk
+44 (0) 7970 288376

CLIENT
Sainsbury and Mealing

PROJECT
The Shrubbery
Main Road
Deeping St Nicholas
PE11 3DJ

DRAWING TITLE
Existing Ground Floor Plan

SCALE
1:100 @ A1

DATE
May 2020

DRAWING NO
SF-EX-PL-02

REV