
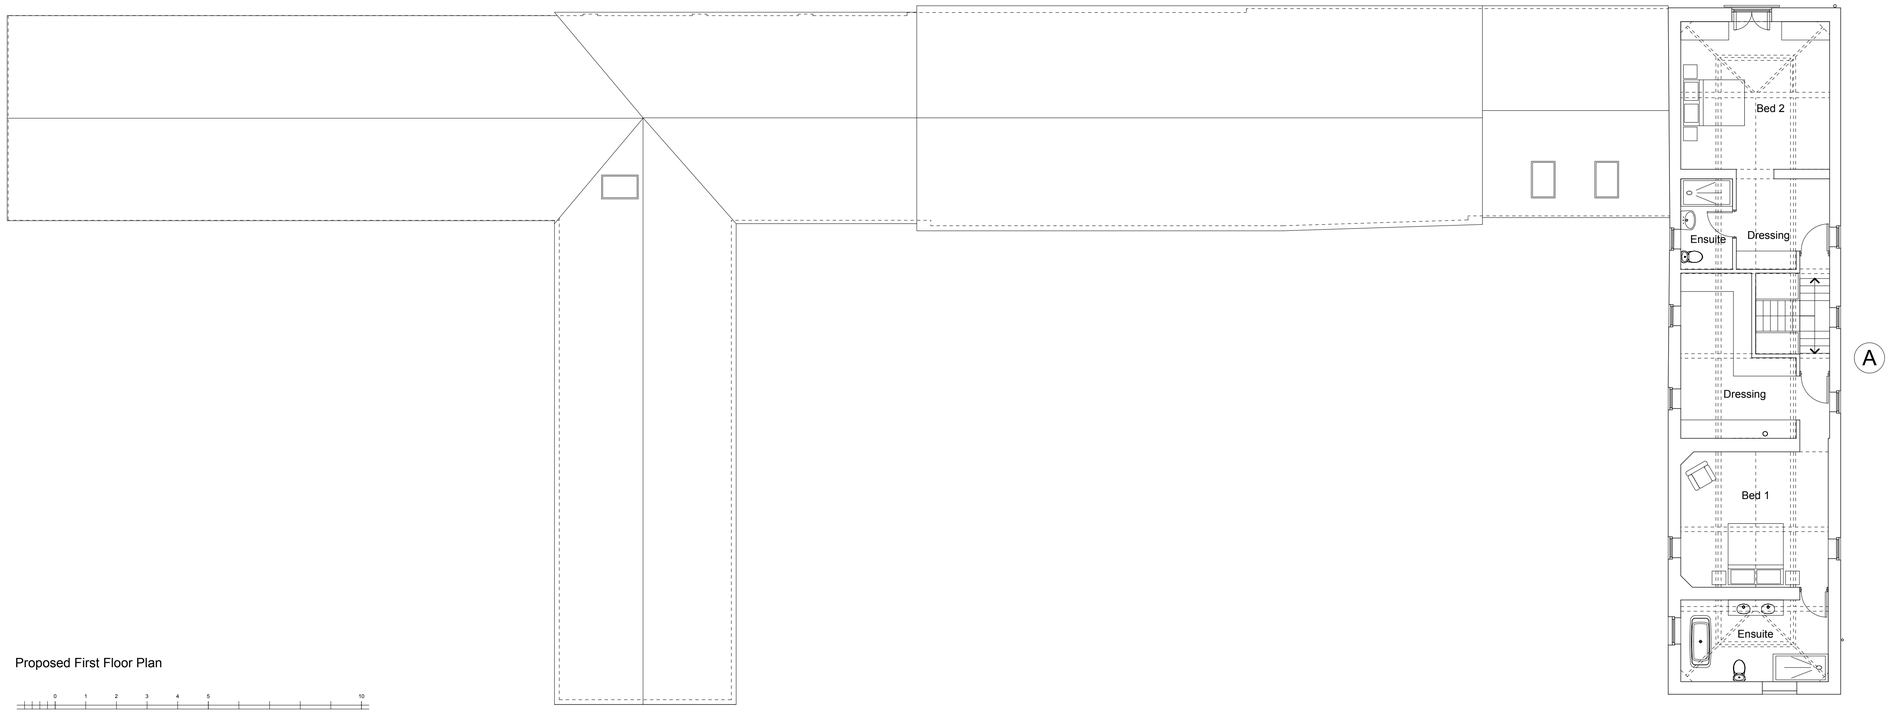


Proposed First Floor Plan

0 1 2 3 4 5 10

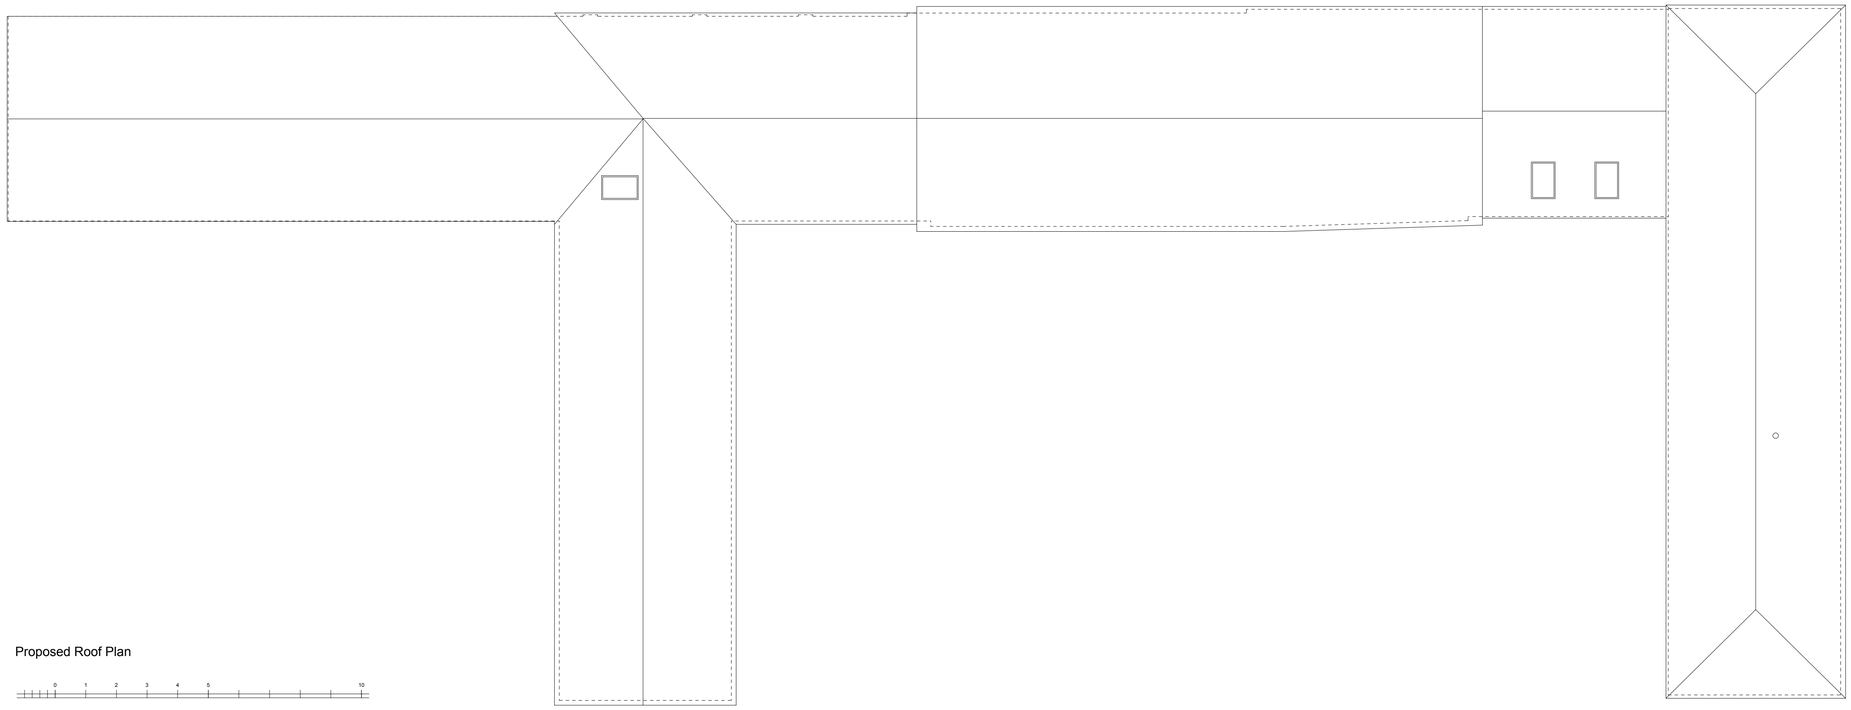

Proposed Roof Plan

0 1 2 3 4 5 10

NOTES

REVISIONS

Jon Richards Architectural Design

Jasmine House
1 Red House Paddock
Tallington PE9 4RG

info@jrad.co.uk
www.jrad.co.uk
+44 (0) 7970 288376

CLIENT
Sainsbury and Mealing

PROJECT
The Shrubbery
Main Road
Deeping St Nicholas
PE11 3DJ

DRAWING TITLE
Proposed First Floor and Roof Plan

SCALE
1:100 @ A1

DATE
June 2020

DRAWING NO
SF-PR-PL-03

REV