
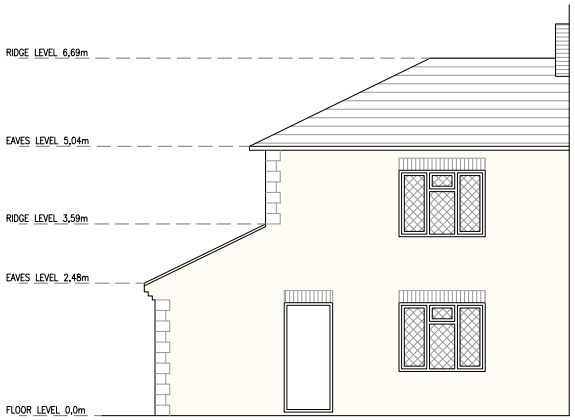


Existing Front Elevation

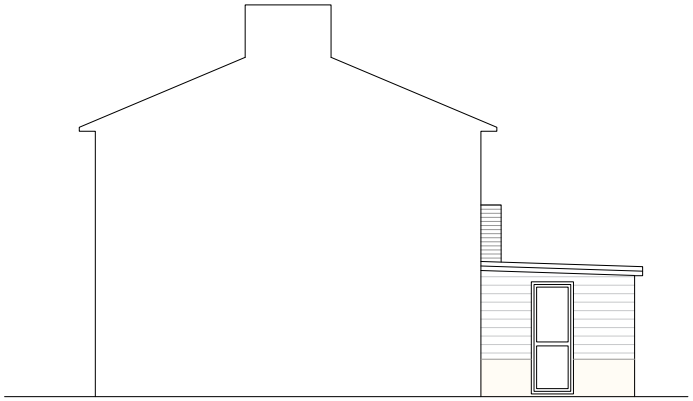

Existing Side Elevation

0 5 10

SCALE 1:100 (A3) METRES



Existing Rear Elevation



Existing Side Elevation

ALL DIMS IN MILLIMETERS UNLESS NOTED OTHERWISE
DO NOT SCALE EXCEPT FOR PLANNING PURPOSES
IF IN DOUBT - ASK

THIS DRAWING IS CONFIDENTIAL AND IS THE PROPERTY OF KEENAN PROJECT DESIGNS LTD
© COPYRIGHT

KEENAN PROJECT DESIGNS

KEENAN PROJECT DESIGNS
08002335787
INFO@KEENANPROJECTDESIGNS.COM
WWW.KEENANPROJECTDESIGN.COM

CLIENT:	DATE:	ARCHITECT:	SCALE:
Amelia Hall	20/06/2024	Val Pelovski DRAFTER: Laura Cid	1:100@A3 1:50@A1
ADDRESS:		DRAWING NO:	REV
3, Church Council House, Main Road, Deeping St Nicholas, Spalding, PE11 3EU		2549 - 5	B