
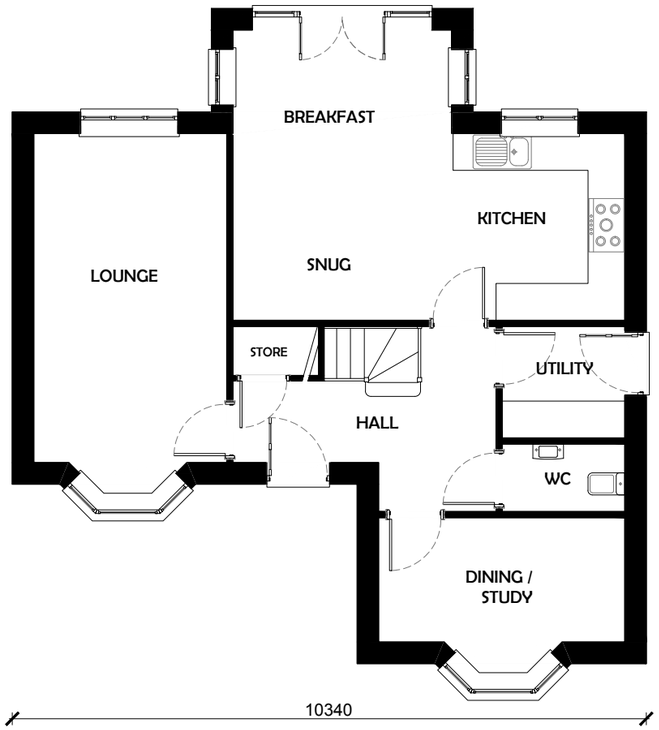


Ground Floor Plan

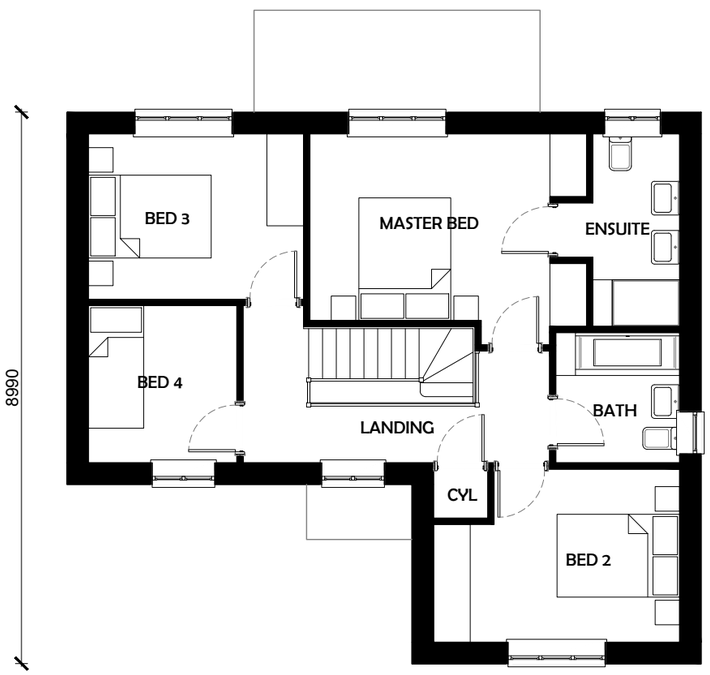

First Floor Plan

PROJECT TITLE: JD408C_R01 [OP] Group House Type Total Floor Area - 133.08m² [1432.46sq'ft]	
DRAWING TITLE: Proposed Plans	
DRAWING SCALE: 1:100 @ A3	
DRAWN BY: SrE	**CHECKED BY:** -
DRAWING STATUS: Planning Drawing	**DRAWING DATE:** March 2017
DRAWING NUMBER: JD408C_R01 -P01 [OP]	**DRAWING REVISION:** A

DESIGN DEPARTMENT

JELSON LTD
370 LOUGHBOROUGH ROAD
LEICESTER
LE4 5PR
Tel: 0116 2661541 - Fax: 0116 2664589 - Web: www.jelson.co.uk



Front Elevation



Side Elevation



Rear Elevation



Side Elevation

PROJECT TITLE:
JD408C_R01 [OP]
Group House Type

Total Floor Area - 133.08m² [1432.46sq'ft]

DRAWING TITLE:
Proposed Elevations

DRAWING SCALE:
1:100 @ A3

DRAWN BY:	CHECKED BY:
SrE	-
DRAWING STATUS: Planning Drawing	**DRAWING DATE:** March 2017
DRAWING NUMBER: JD408C_R01 -P02 [OP]	**DRAWING REVISION:** A

DESIGN DEPARTMENT

Jelson HOMES

JELSON LTD
370 LOUGHBOROUGH ROAD
LEICESTER
LE4 5PR
Tel: 0116 2661541 - Fax: 0116 2664589 - Web: www.jelson.co.uk