
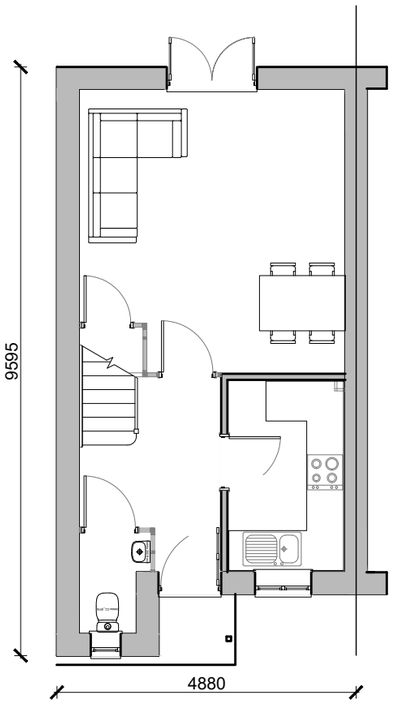


Ground Floor Plan

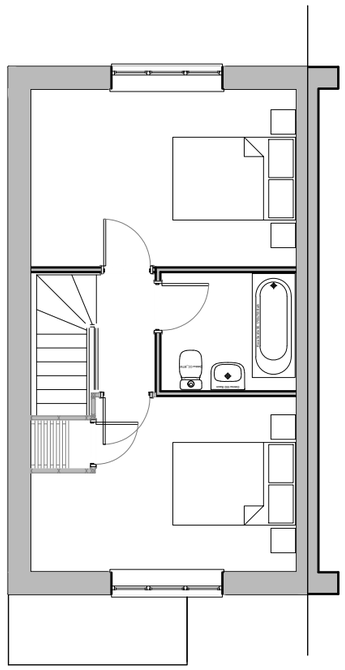

First Floor Plan


PROJECT TITLE: S202C[AS] Group House Type Total Floor Area - ...m² [...sq'ft]	
DRAWING TITLE: Proposed Plans	
DRAWING SCALE: 1:100 @ A3	
DRAWN BY: CVD	**CHECKED BY:** -
DRAWING STATUS: Planning Drawing	**DRAWING DATE:** July 2020
DRAWING NUMBER: S202C -P01 [AS]	**DRAWING REVISION:** A

DESIGN DEPARTMENT

JELSON LTD
370 LOUGHBOROUGH ROAD
LEICESTER
LE4 5PR
Tel: 0116 2661541 - Fax: 0116 2664589 - Web: www.jelson.co.uk




Front Elevation

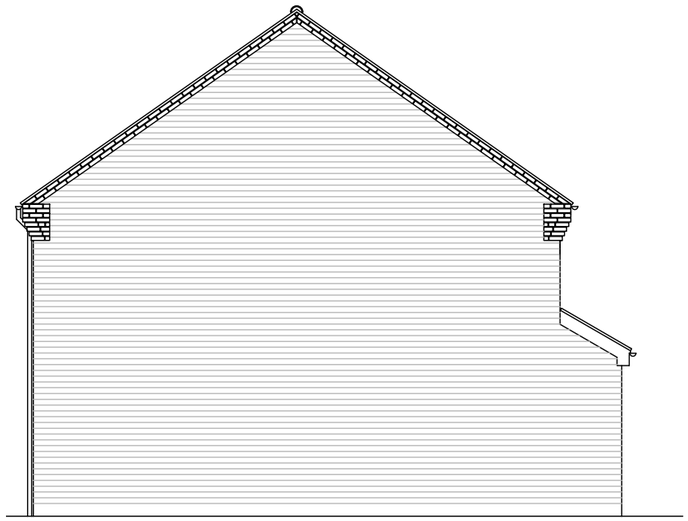

Side Elevation



Rear Elevation

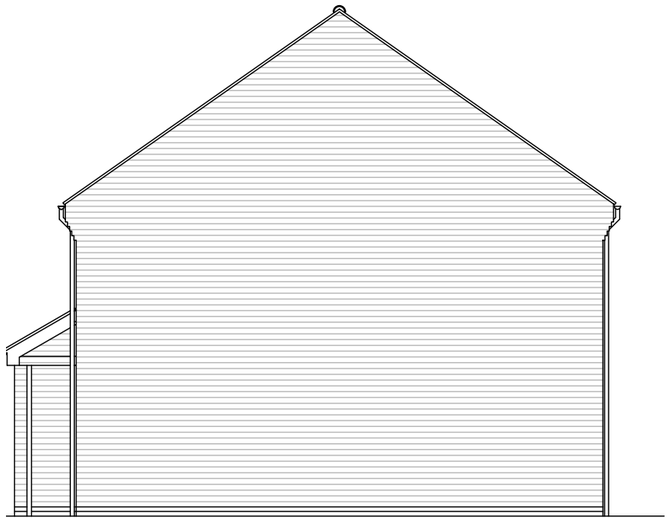

Side Elevation

PROJECT TITLE:
S202C[AS]
Group House Type

Total Floor Area - ...m² [...sq'ft]

DRAWING TITLE:
Proposed Elevations

DRAWING SCALE:
1:100 @ A3

DRAWN BY:	CHECKED BY:
CVD	-
DRAWING STATUS: Planning Drawing	**DRAWING DATE:** July 2020
DRAWING NUMBER: S202C -P02 [AS]	**DRAWING REVISION:** A

DESIGN DEPARTMENT

Jelson HOMES

JELSON LTD
370 LOUGHBOROUGH ROAD
LEICESTER
LE4 5PR
Tel: 0116 2661541 - Fax: 0116 2664589 - Web: www.jelson.co.uk