
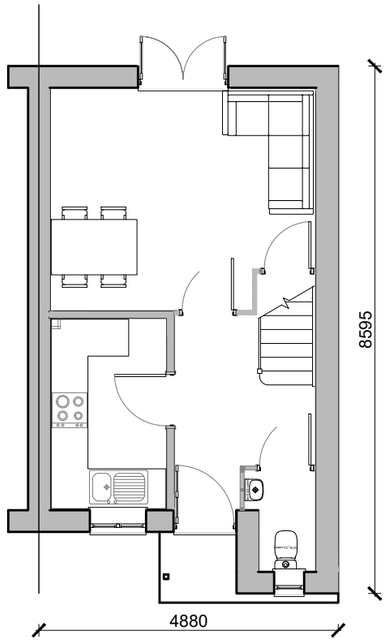


Ground Floor Plan

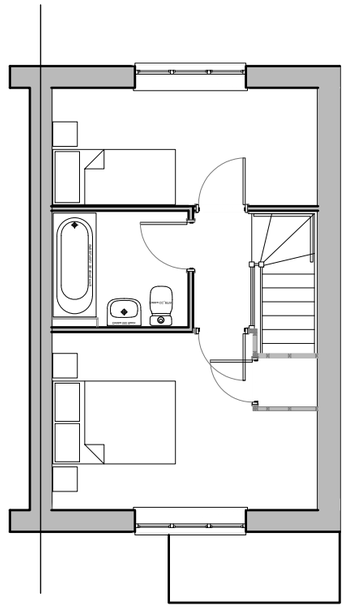

First Floor Plan


PROJECT TITLE: S2_01 Group House Type Total Floor Area - ...m² [...sq'ft]	
DRAWING TITLE: Proposed Plans	
DRAWING SCALE: 1:100 @ A3	
DRAWN BY: CVD	**CHECKED BY:** -
DRAWING STATUS: Planning Drawing	**DRAWING DATE:** July 2020
DRAWING NUMBER: S2_01 -P01 [OP]	**DRAWING REVISION:** A

DESIGN DEPARTMENT

JELSON LTD
370 LOUGHBOROUGH ROAD
LEICESTER
LE4 5PR
Tel: 0116 2661541 - Fax: 0116 2664589 - Web: www.jelson.co.uk




Front Elevation

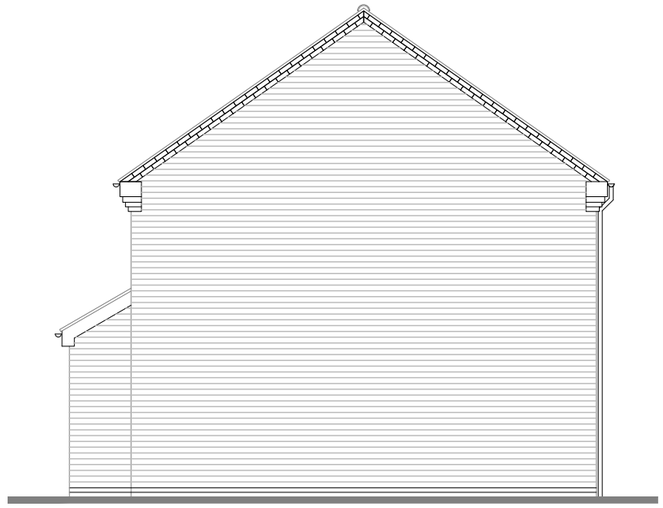

Side Elevation



Rear Elevation

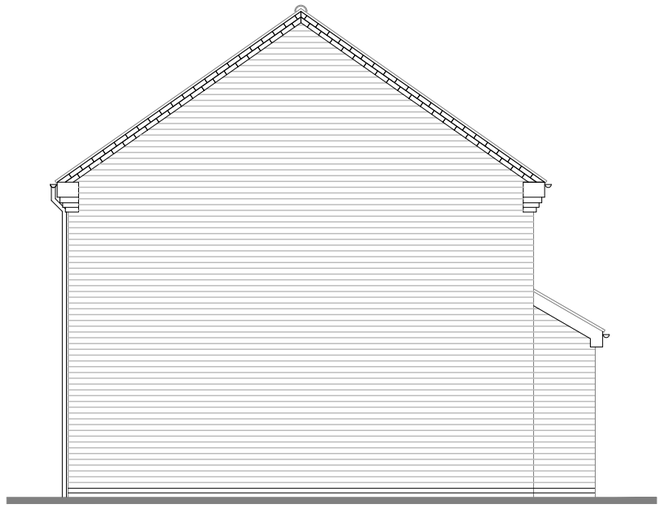

Side Elevation

PROJECT TITLE: S2_01 Group House Type Total Floor Area - ...m² [...sq'ft]	
DRAWING TITLE: Proposed Elevations	
DRAWING SCALE: 1:100 @ A3	
DRAWN BY: CVD	**CHECKED BY:** -
DRAWING STATUS: Planning Drawing	**DRAWING DATE:** July 2020
DRAWING NUMBER: S2_01 -P02 [OP]	**DRAWING REVISION:** A

DESIGN DEPARTMENT

JELSON LTD
370 LOUGHBOROUGH ROAD
LEICESTER
LE4 5PR
Tel: 0116 2661541 - Fax: 0116 2664589 - Web: www.jelson.co.uk