**KEY**


EXISTING EXTERNAL AND INTERNAL WALLS

NEW EXTERNAL AND INTERNAL WALLS

PETER SMITH ASSOCIATES Architects


Notes:

1. Contractors must check all dimensions on site. Only figured dimensions are to be worked from. Discrepancies must be reported to the Architect or Engineer before proceeding. © This drawing is copyright
2. Reproduced from OS Sitemap ® by permission of Ordnance Survey® on behalf of The Controller of Her Majesty's Stationery Office. © Crown copyright 2008. All rights reserved. Licence number 09457549.
3. Do not scale off this drawing, except for the purposes of planning. Work to written dims only and any discrepancies to be notified to the architect.
4. This drawing must be read in conjunction with all other relevant Architects, Structural Engineers, M&E Engineers, and all other relevant consultants drawings details and specifications.

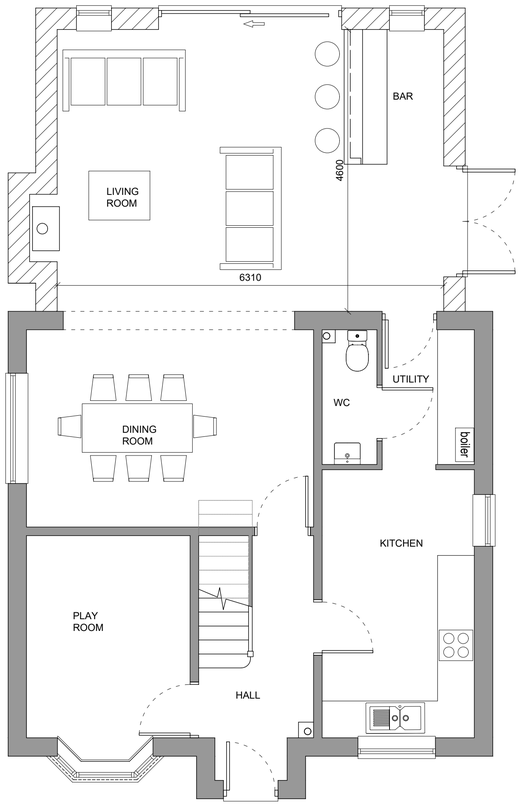



PROPOSED GROUND FLOOR PLAN

SCALE: 1:50 @ A1 1:100 @ A3

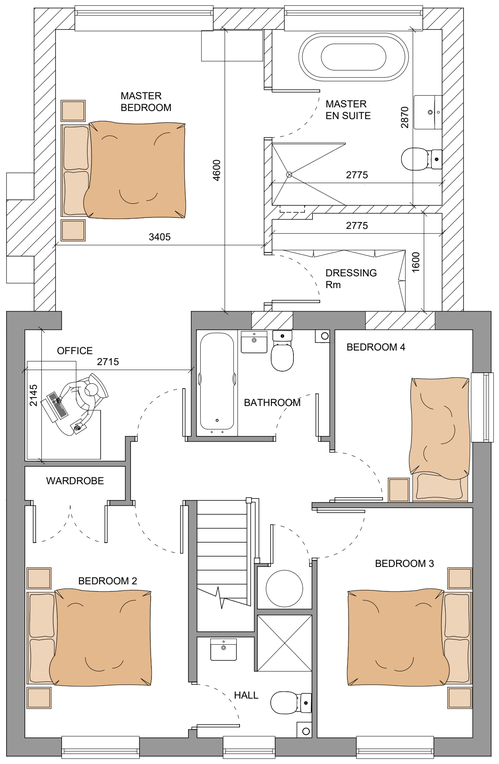


PROPOSED FIRST FLOOR PLAN

SCALE: 1:50 @ A1 1:100 @ A3

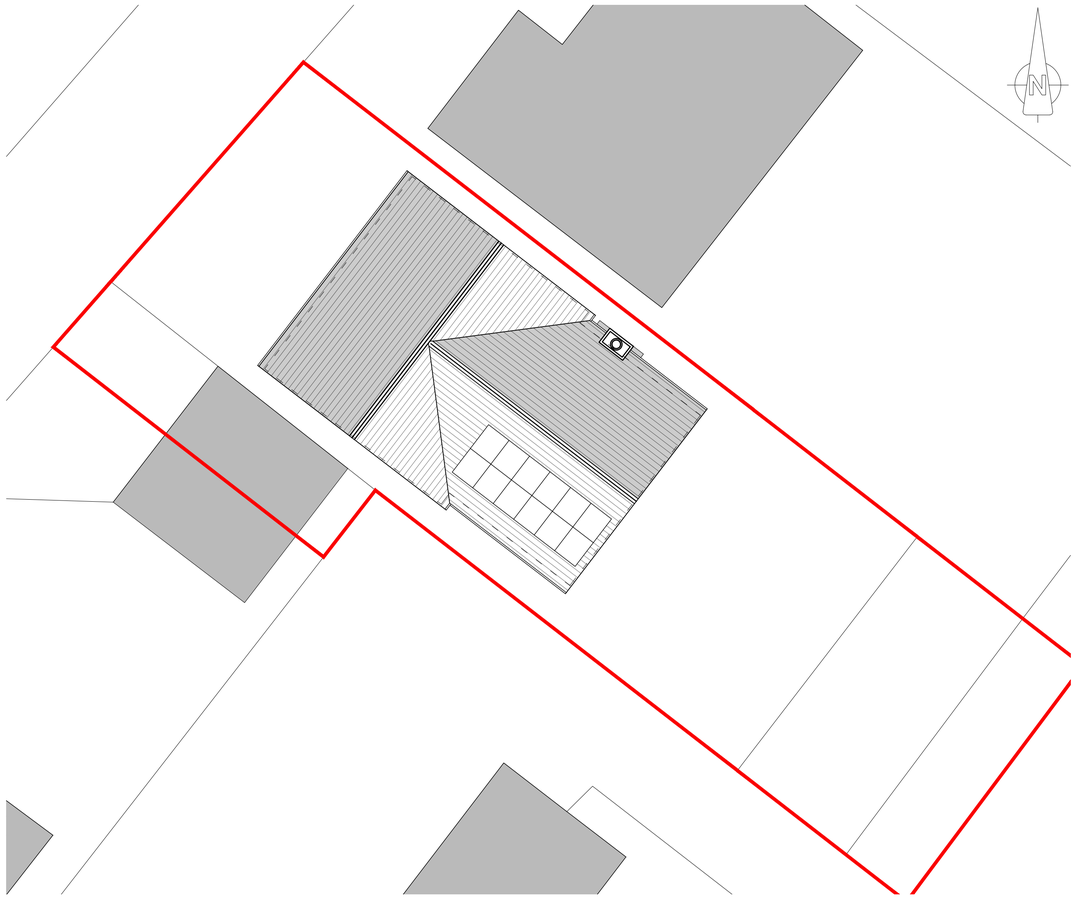


PROPOSED SITE PLAN

SCALE: 1:100 @ A1 1:200 @ A3

SCALE IN METRES 1:100

0 1 2 3 4 5 10

SCALE IN METRES 1:50

0 1 2 3 4 5

| REV. | DESCRIPTION | BY | DATE |
|---|---|---|---|
| | | | |
| | | | |
| | | | |
| | | | |

STATUS : ☐ FEASIBILITY ☒ PLANNING ☐ TENDER ☐ CONSTRUCTION ☐ AS-BUILT

PETER SMITH ASSOCIATES Architects

The Studio
57 Main Street
Baston
Peterborough PE69PB

Tel. 01778 560090
Fax. 01778 560091

PROJECT :
REAR EXTENSION
18 BARLEY GROVE,
DEEPING ST NICHOLAS

DRAWING :
PROPOSED PLANS

CLIENT :
L. FISHER

DRAWING NO : 23/ 4485 / P04

SCALE : A1 @ 1:50 REVISION : ☐

SCALE : A3 @ 1:100 Date : MAY 2023

DRAWN BY :
RF

CHECKED BY :
-