



EXISTING GROUND FLOOR
1:100

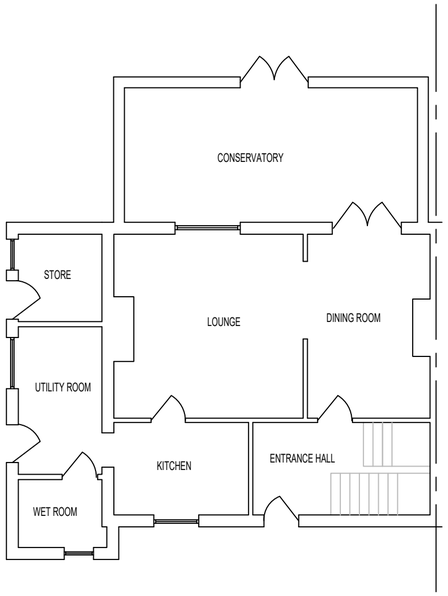

EXISTING FIRST FLOOR
1:100

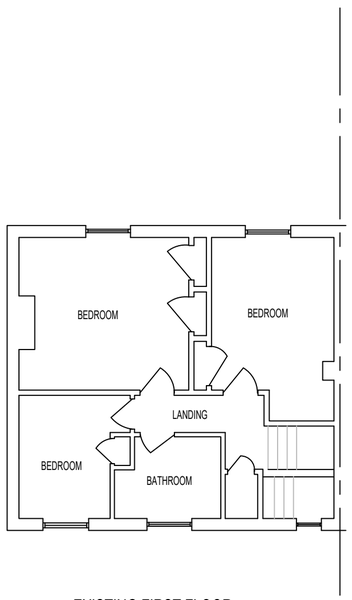

EXISTING REAR ELEVATION 1:100



EXISTING SIDE ELEVATION 1:100

Scale Bar

0m 1 2 3 4 5 6 1:100

0m 1 2 3 4 1:50

M.A.P.design
Architectural Services
Email: tonymap1@yahoo.co.uk
Tel: 07711537799

Project: Single storey Rear Extension
Address: 18 Harrow Road Deeping St Nicholas Spalding PE11 3ES

Drawn: TP
Revision:

Scale: 1:100 1:50
Existing Layouts 001

Paper size: A2