



NORTH ELEVATION

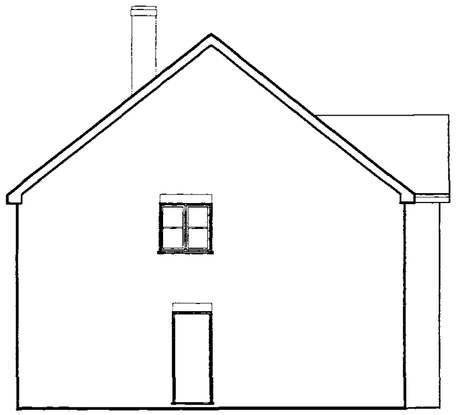


WEST ELEVATION

EXISTING

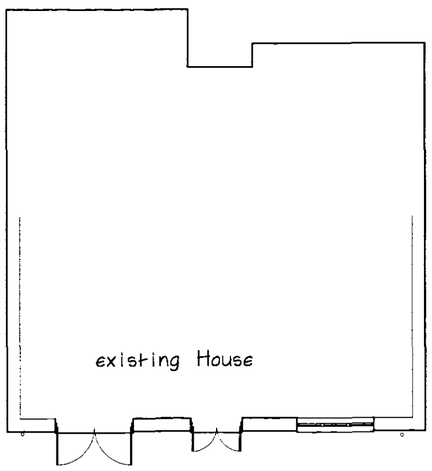

FLOOR PLAN

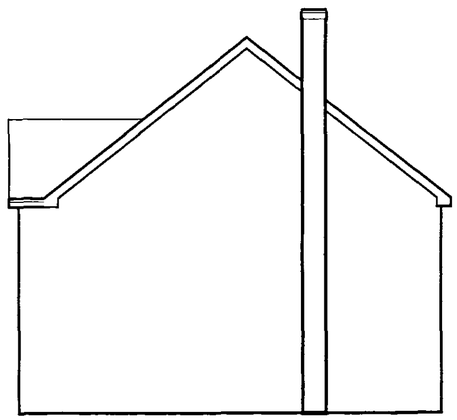

EAST ELEVATION




NORTH ELEVATION




WEST ELEVATION

PROPOSED

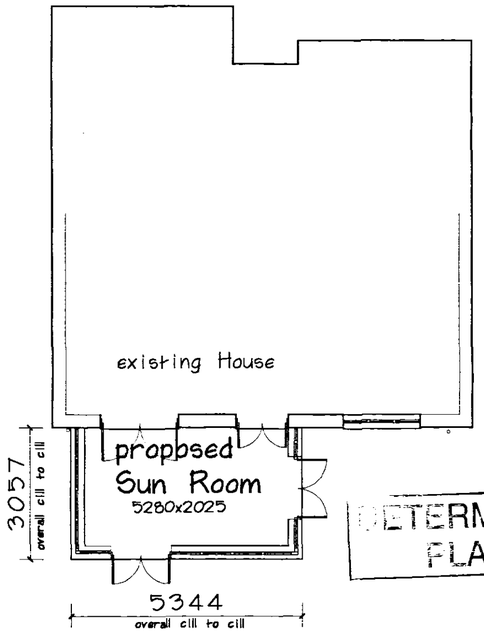

FLOOR PLAN

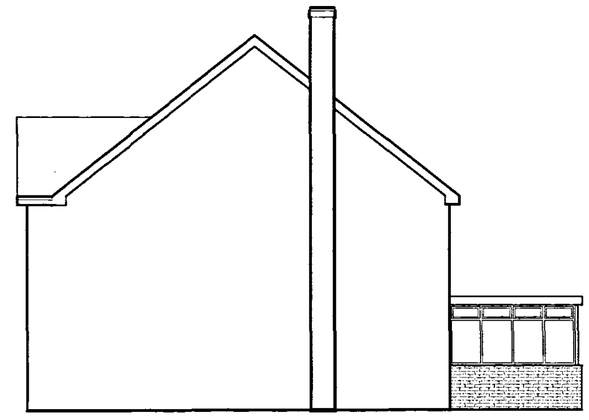

EAST ELEVATION

DETERMI
PLAN

SHDC
PLANNING & DEVELOPMENT
2 3 MAY 2006
Ref. 0714/06

Robert Powell - SURVEYOR
Building Surveyor, Party Wall Surveyor and Planning Supervisor
48 Church Street, Whittlesey, Peterborough, PE7 1DB
Telephone 01733 205262 Fax 01733 351210

33 Haywain Drive, Deeping St. Nicholas.
Proposed extension.

Plans and Elevation existing and Proposed REVISION
Scale 1:50 Date: May 2006 Drawing No:06:214/02