
DO NOT SCALE

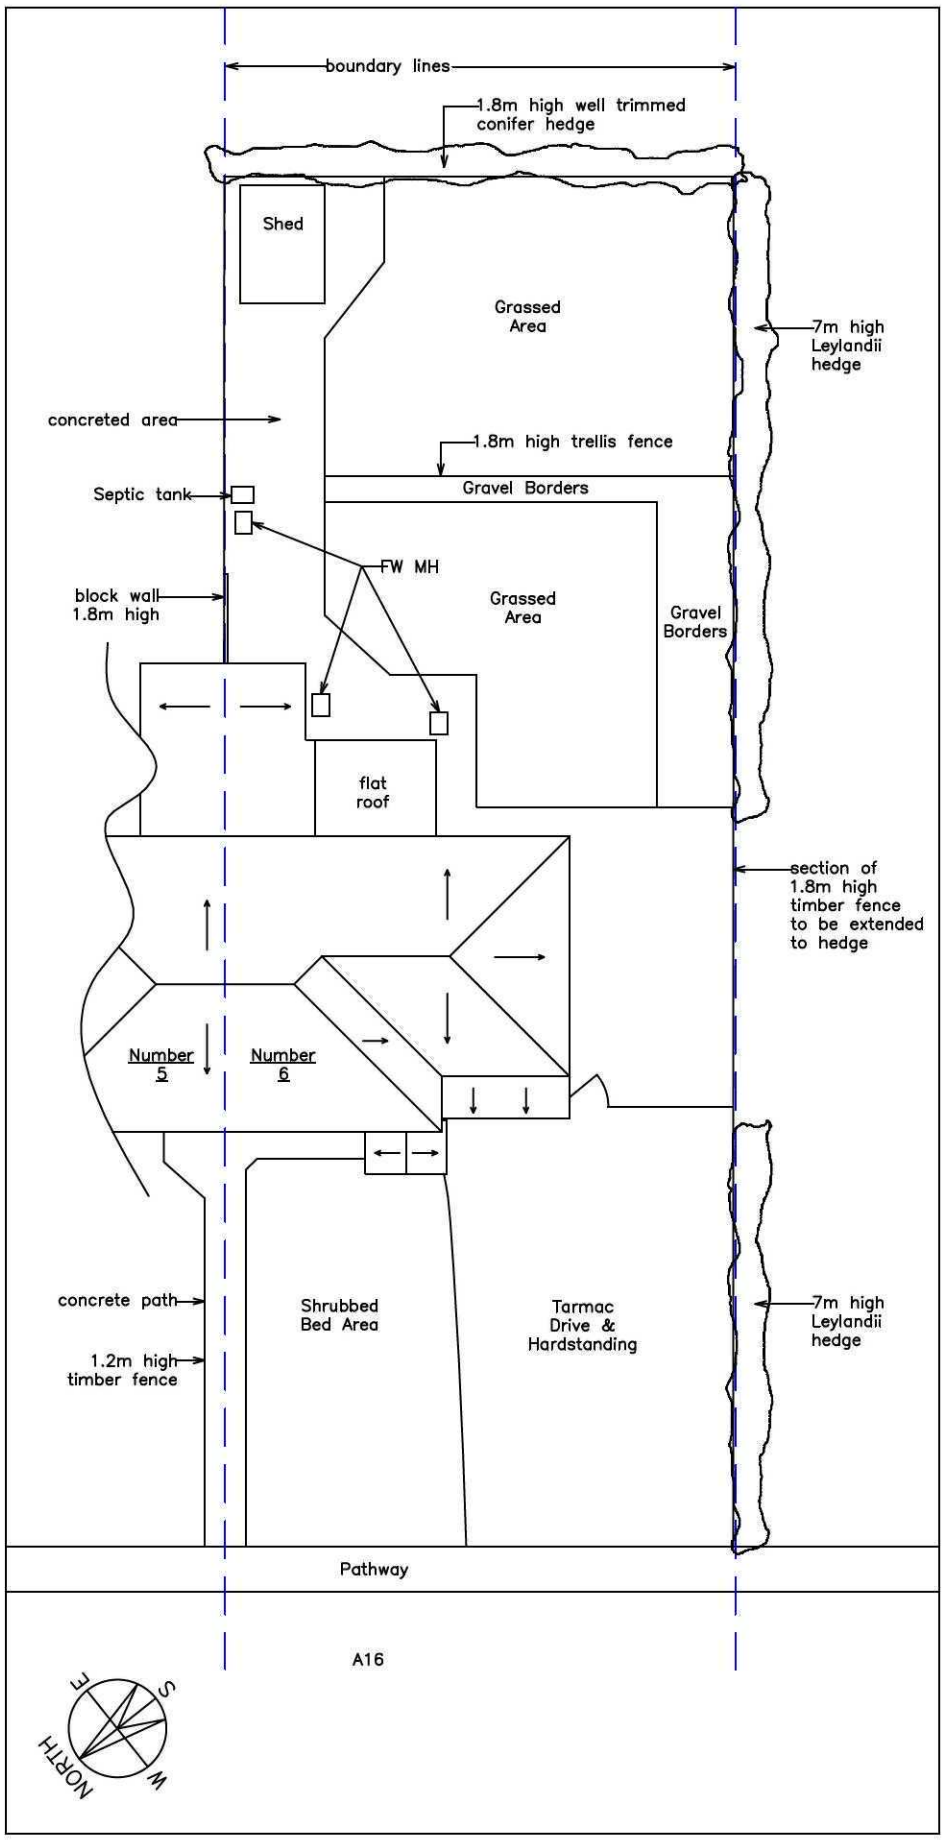

0 10m 20m 30m 40m 50m — 1:1250
0 5m 10m 15m — 1:500
0 2m 4m 6m — 1:200
0 1m 2m 3m — 1:100
0 0.5m 1m 1.5m — 1:50

Client: Mr C. Freeman.	Project: 6 Church Council House, Deeping St. Nicholas, Spalding, Lincs. PE11 3EU		Drawing Title: Proposed Site Plan.
	Drawn: JPT	Date: 27-09-11	Check: - Date: -
			Ref No.: 201108 Dwg No.: PL3.1 Revision: -
	Scale(s): 1/200		Paper: A3

Rev.	Date	Amendment	Initial
-	-	-	-

Preliminary ☐ For Info ☐ For Comment ☐ Planning ☒ Building Regs ☐ Construction ☐ As built ☐ ☐

Architectural Design Services
Jason Thomas
JasonADServices@yahoo.co.uk
07841521271