





FRONT ELEVATION

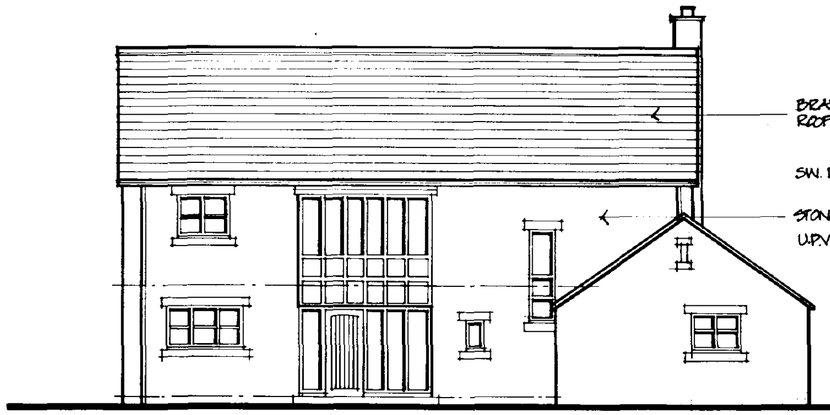

REAR ELEVATION

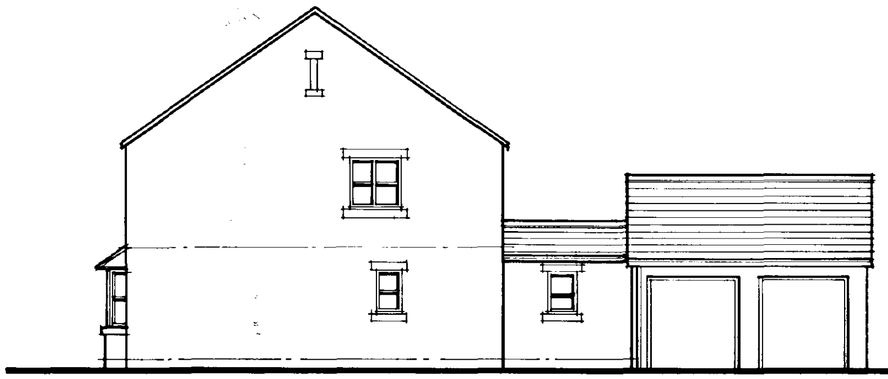

SIDE ELEVATION

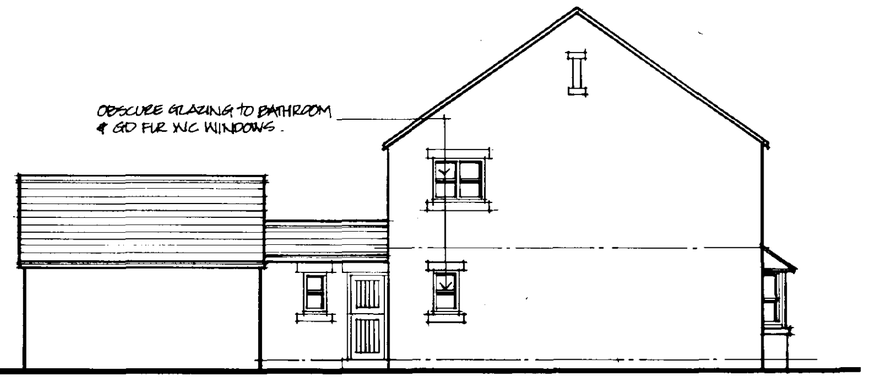


SIDE ELEVATION


SOUTH KESTEVEN DISTRICT COUNCIL
PLANS DEPT
03 AUG 1994
REF. S/61/94

Architects Town Planners
W·E·L·L·S
ASSOCIATES
6-10 King Street Leicester LE1 6RJ Telephone 0533 545464 Fax 0533 471395


NEW DWELLING
LITTLEWORTH DROVE, DEEPING ST. NICHOLAS FOR MR.&MRS. J. WELLS

DRG TITLE ELEVATIONS

SCALE 1:100 DATE JULY '94 DRG No 271/01

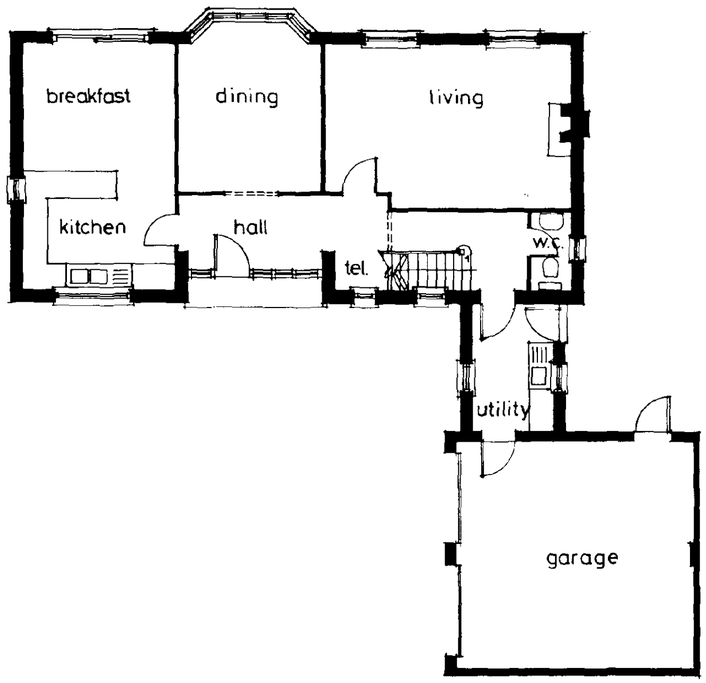


GROUND FLOOR PLAN

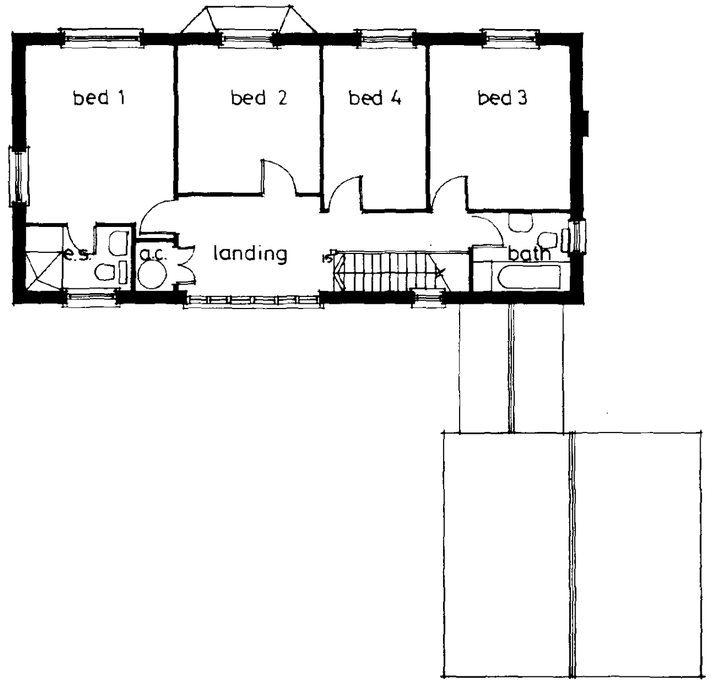


FIRST FLOOR PLAN


SOUTH HOLLAND D.C.
PLAN DEPT.
03 AUG 1994
REF 0761/94

Architects Town Planners
W·E·L·L·S
ASSOCIATES
6-10 King Street Lancaster LA1 1RU Telephone 0524 65464 Fax 0524 67199


NEW DWELLING
LITTLEWORTH DROVE, DEEPING ST. NICHOLAS FOR MR.&MRS. J. WELLS

DRG TITLE FLOOR PLANS

SCALE 1:100 DATE JULY '94 DRG No. 271/02

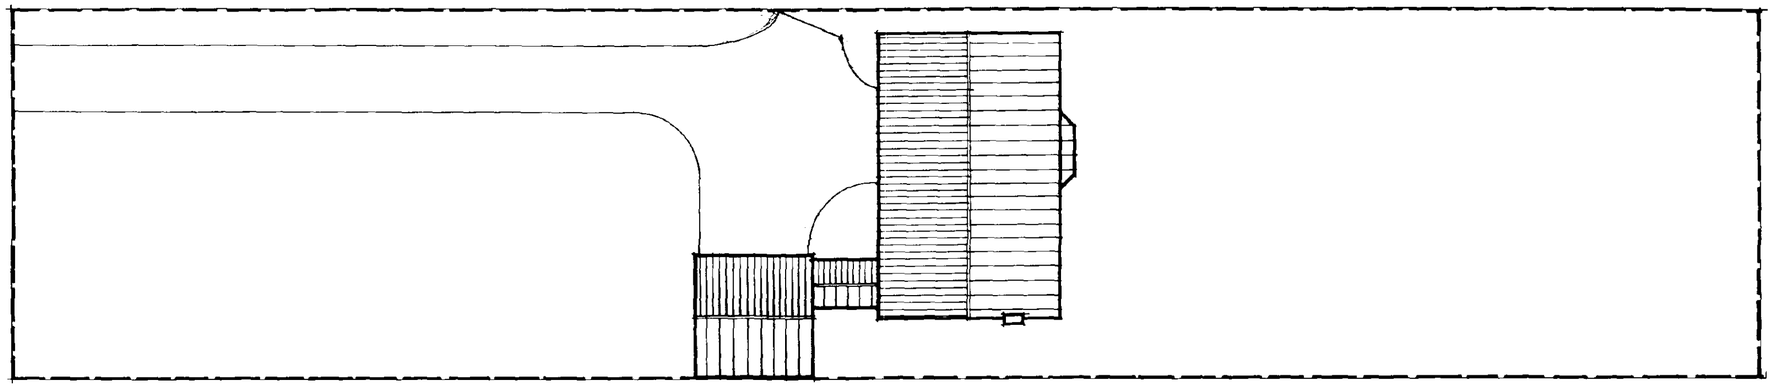

SITE PLAN 1:200

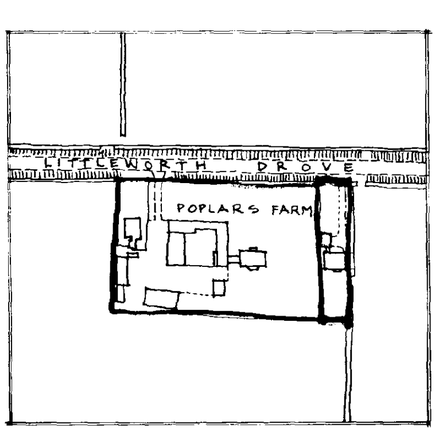





LOCATION PLAN 1:2500

SOUTH HOLLAND D.C.
PLAN DEPT.
03 AUG 1994
REF 0761/94

Architects · Town Planners
W·E·L·L·S
ASSOCIATES
6-10 King Street Leicester LE1 6RJ Telephone 0533 545464 Fax 0533 471395

NEW DWELLING
LITTLEWORTH DROVE, DEEPING ST. NICHOLAS FOR MR&MRS J. WELLS

DRG TITLE SITE & LOCATION PLANS

SCALE 1:200, 1:2500 DATE JULY '94 DRG No 271/03