

WARNING


THIS IS NOT A WORKING DRAWING. DESIGN AND SPECIFICATION CHECKS MUST BE CARRIED OUT BY THE CLIENT WITH HIS CONTRACTOR BEFORE ANY PART OF THE WORK IS COMMENCED, TO ENSURE THE CLIENTS REQUIREMENTS ARE SATISFIED.

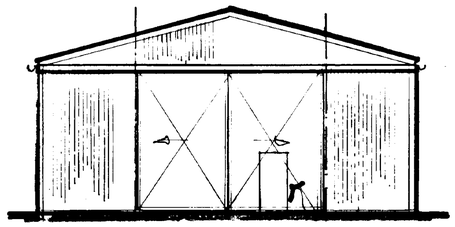

FRONT ELEVATION.

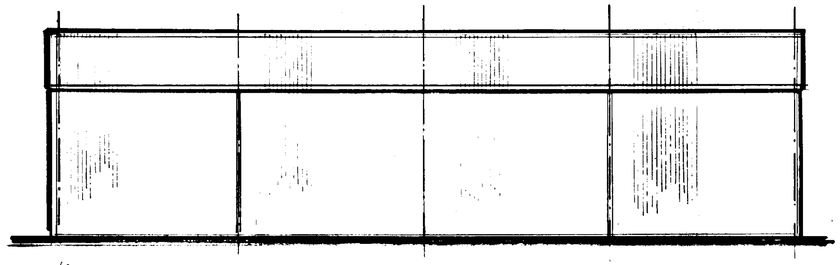


SIDE ELEVATIONS

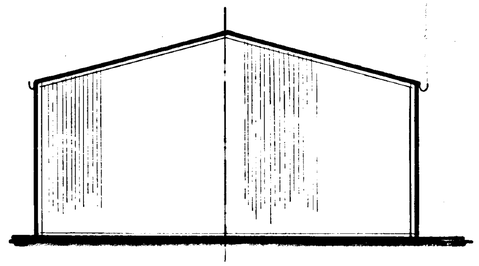


REAR ELEVATION

INC No SET OF ANGLE FRAMES. SINGLE SKIN PLASTIC COATED INFILL DOORS. 6000 WIDE x MAX. HT. POSSIBLE. DOORS SLIDING ON SINGLE TOP TRACK WITH CANOPY OVER. PROVIDE MANHOLE DOOR TO ONE No END.

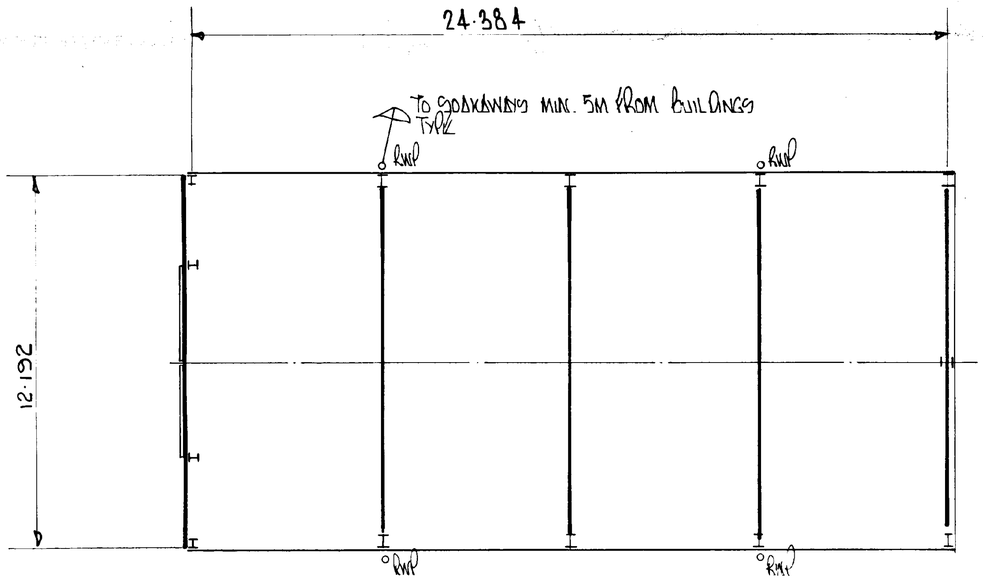

ROOF PLAN

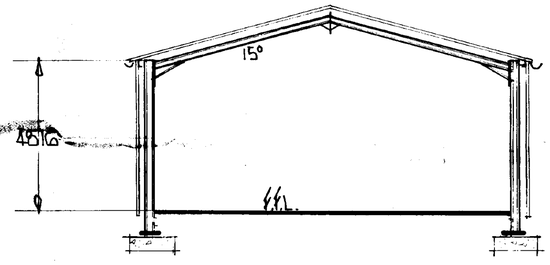

SECTION THRO

ROOF CLADDING

SINGLE SKIN STD. SIX NAT. ASBESTOS CEMENT SHEETS. LAPS SEALED. FIXED IN OVER PURLIN POSITION COMPLETE WITH ALL NECESSARY MATCHING CROWN CRANKED RIDGE, BARGEBOARDS & EAVES FOAMFILLERS.

ROOFLIGHTS

SINGLE SKIN TRANSLUCENT ROOFLIGHTS FIXED SINGLY & COMPLETE WITH ALL NECESSARY POLYETHLENE FILLER PIECES. 16 No TOTAL.

VERTICAL CLADDING

SINGLE SKIN .5MM THK. P.V.C. PLASTIC COATED GALVANISED STEEL WEATHERING SHEETS. COLOUR OLIVE GREEN. FIXED IN A OVER RAIL POSITION C/W CNR. FLASHINGS. SHEETS TO LAP F.F.L BY 75MM GENERALLY TO ALL ELEVATIONS. LEAVE OUT FOR ONE No DOOR OPENING. CLADDING COLOUR OLIVE GREEN BS 12B27

RAINWATER GOODS

150MM H.R. NAT. ASBESTOS GUTTERS C/W 2 No 100MM Ø MATCHING R.W.P's PER SIDE.

SOUTH HOLLAND D.C. PLAN DEPT. 05 AUG 1994 REF ...S/TS/94...

DETERMINED ON ALL PLANS

DRAWING NO.

D.A. GREEN & SONS Ltd.
WHAPLODE, SPALDING, LINCS, PE12 6TL.
Tel: HOLBEACH (0406) 370585
Fax: HOLBEACH (0406) 370766

GENERAL NOTES
~~ALL HOLE SIZES MUST BE NOTED ON ACTUAL DETAILS.~~
~~ALL WELDING TO BE ____ mm FILLET WELD CONT. EXCEPT WHERE NOTED.~~
~~ALL NOTCHES TO HAVE 10mm RADIUS.~~

REVISIONS	BY	DATE
~~S/BLAST~~		
~~PAINT~~		
~~REPAINT~~		

SCALE	1/100	DATE	
DRAWN	MN		27/7/94
CHKD.			

DRAWING ISSUED TO

F.	W.	SP.	A.	AP.	T.	SM.	CR.
SC.	LP	RC	CM.	SO.	ST.	B.	

ARCHITECT

CONSULTING ENGINEER

MAIN CONTRACTOR

PROJECT
GENERAL PURPOSE BUILDING

SITE ADDRESS
A.C.C. FARMS
MCANNARD
DEEPING ST. NICHOLAS

DETAILS
ELEVATIONS


GREEN STRUCTURAL

DRAWING NO. 1746/1

FRAMED. SINGLE
N/ILL DOORS.
T. POSSIBLE.
INGLE TOP TRACK

OOR TO ONE NO

SIDE ELEVATIONS

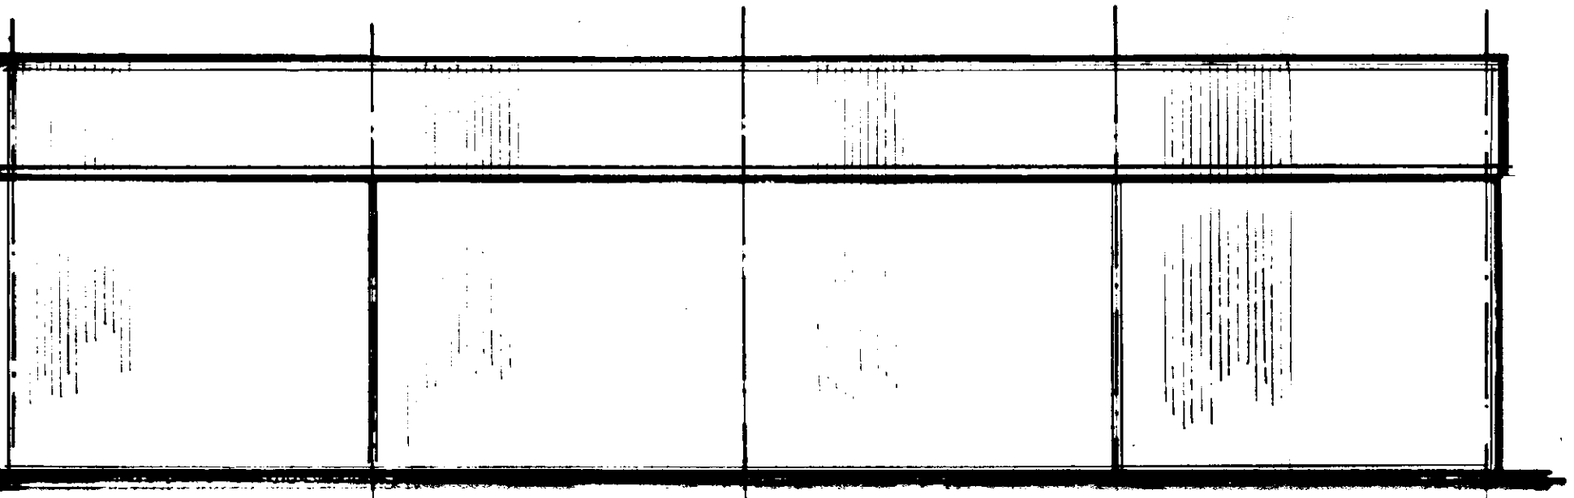

REAR ELEVATION

