
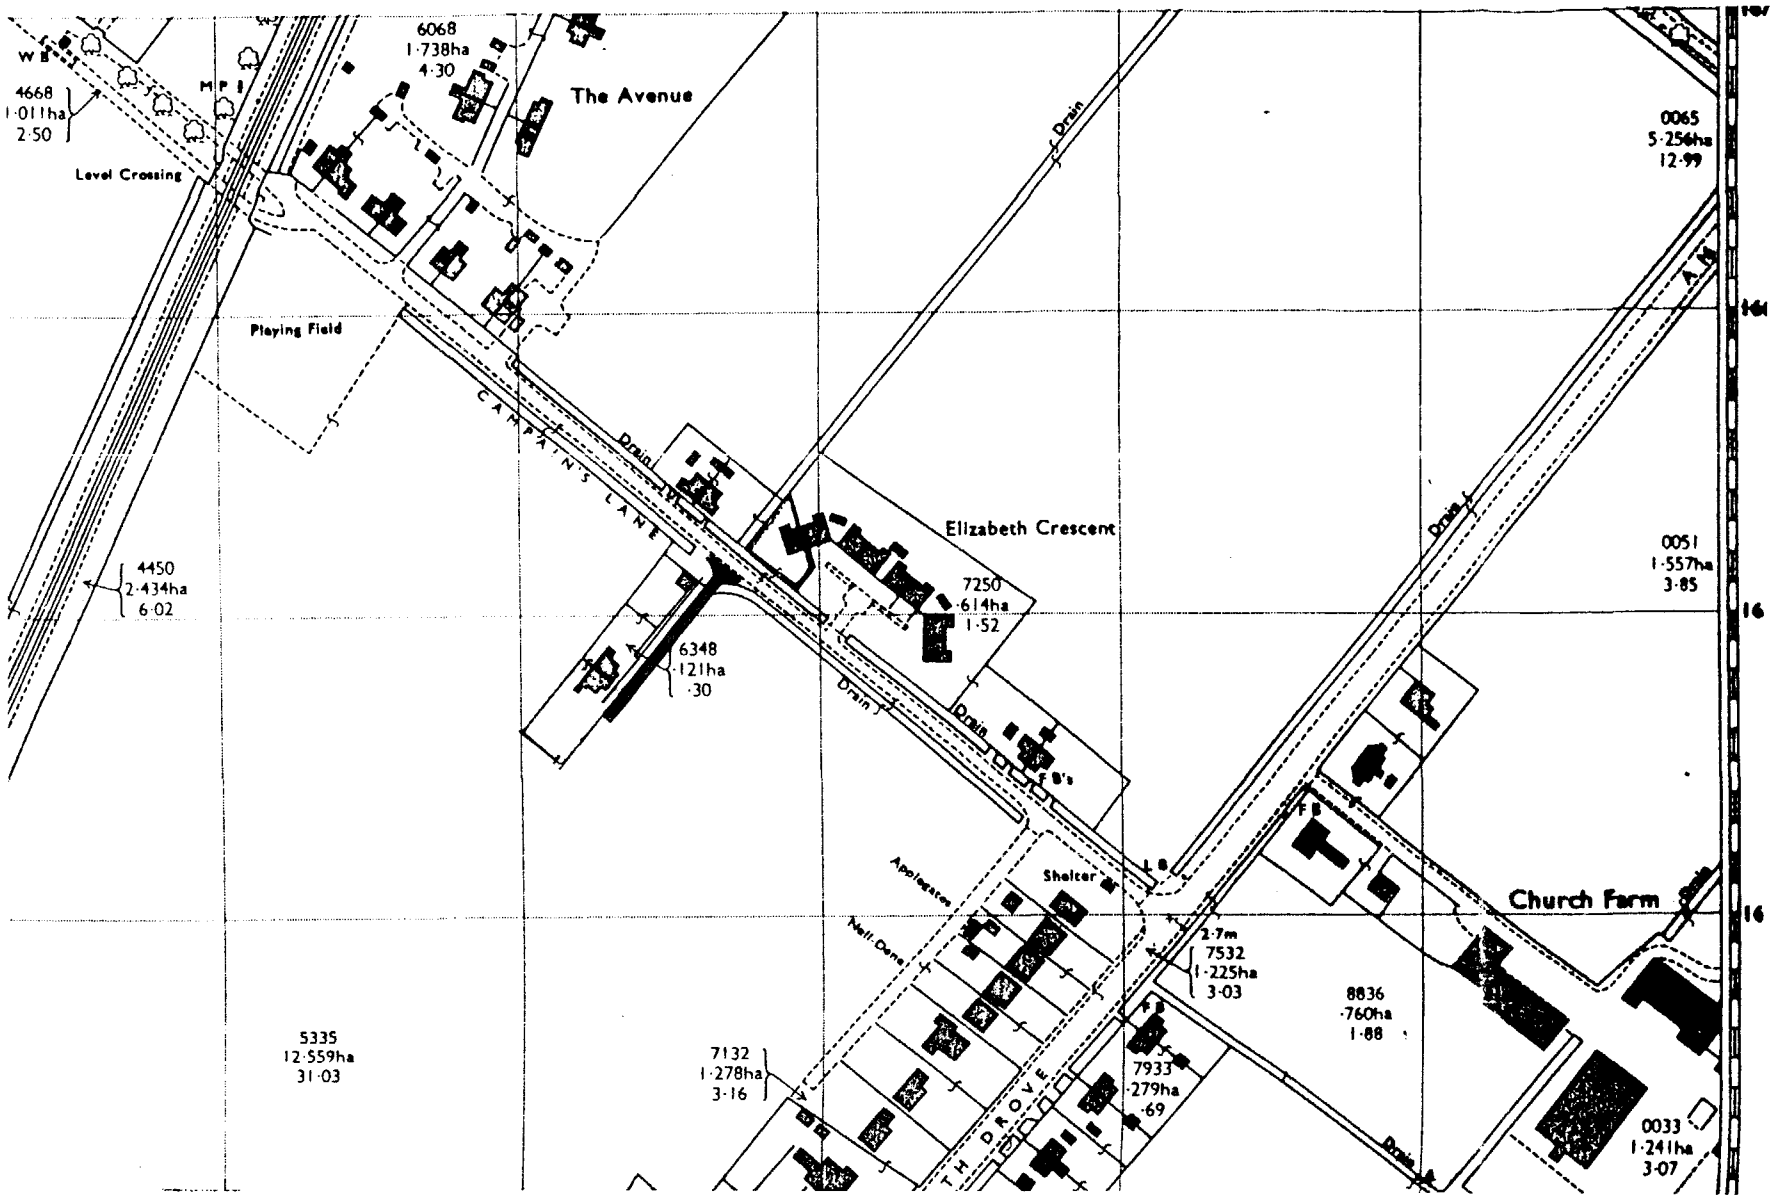


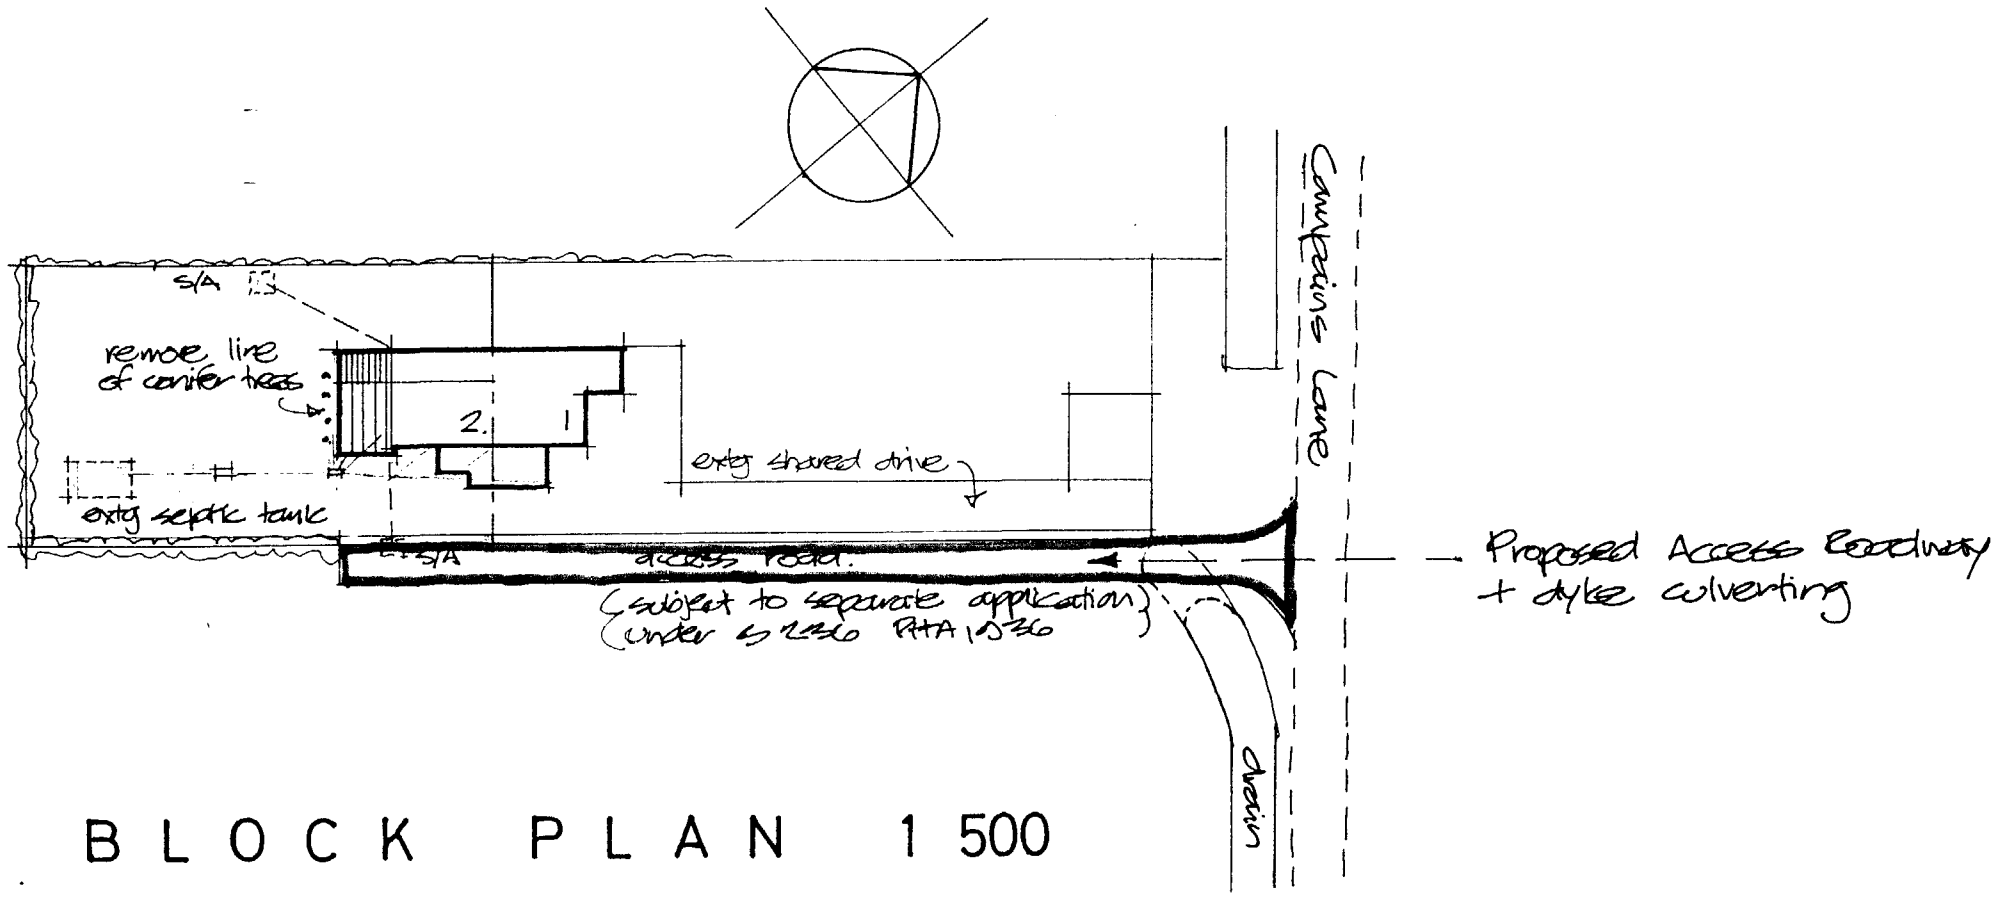

BLOCK PLAN 1 500

DETERMINED PLAN

SOUTH HOLLAND DISTRICT COUNCIL
HOUSING & PLANNING
17 AUG 98
Ref: H29/98

REPRODUCED FROM THE ORDANANCE SURVEY 1:2500 SCALE MAP WITH THE PERMISSION OF THE CONTROLLER OF HER MAJESTY'S STATIONERY OFFICE
CROWN COPYRIGHT RESERVED
PLAN FOR IDENTIFICATION PURPOSES ONLY

THIS DRAWING IS THE COPYRIGHT OF L A BUILDING DESIGN AND MAY NOT BE COPIED OR REPRODUCED IN ANY FORM WITHOUT EXPRESS CONSENT

L. A. BUILDING DESIGN
Architectural and Surveying Practice

55 Hannam Boulevard
Spalding
Lincolnshire
PE11 1LB

Tel/Fax (01775) 711437

Peter S. Lithgow MCIOB MBIAT
Member of the Chartered Institute of Building and
Member of the British Institute of Architectural Technologists

project
PROPOSED INDEPENDENT VEHICULAR ACCESS TO EXISTING DWELLING AT
2 BROWNHILL COTTAGES
CAMPAIN'S LANE
DEEPING ST NICHOLAS
SPALDING
LINCOLNSHIRE

client
MR & MRS S F WILLIAMS

drawing
BLOCK PLAN AND SITE PLAN
PLANNING DRAWING

scale
1:500 & 1:2500

date
JULY 98

job no
98/16

drg no
02

revisions