
NOTES

1 Do not scale this drawing.
Only figured dimensions shall be used.

2 All discrepancies to be referred to the Architect before commencing.

3 This drawing is copyright.

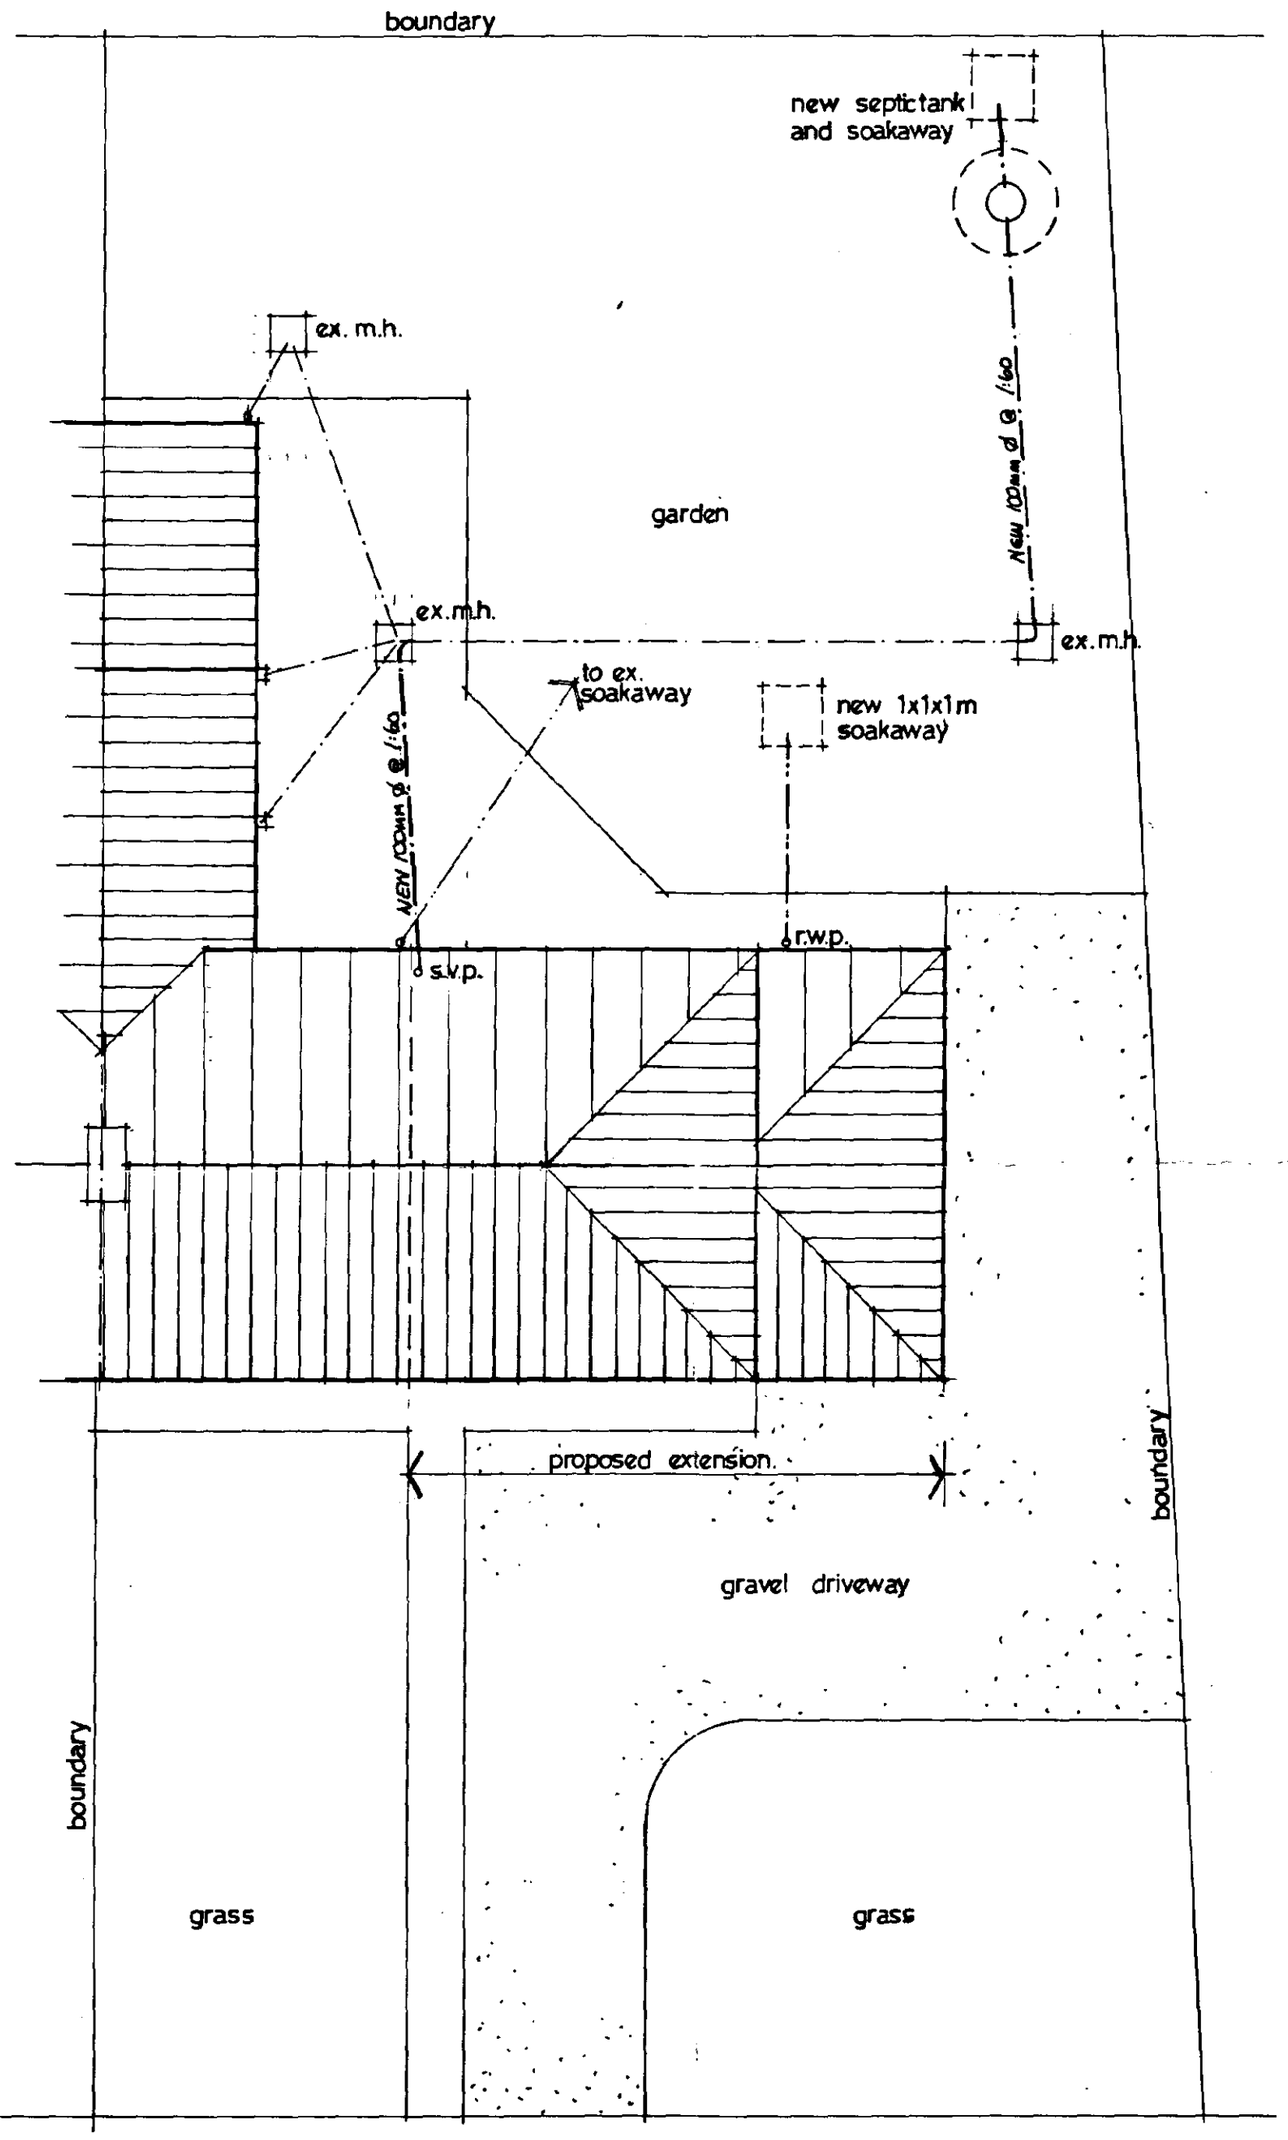

SOUTH HOLLAND DC
HOUSING & PLANNING
29 JUL 1997
Ref. 0843/97

DETERMINED PLAN

CLIENT: Mr & Mrs. D. Brewster			PROJECT: Proposed Extension at 2 Norton Cottages Tongue End Spalding
DRAWING: Proposed Site Plan			
DATE: July 1997	SCALE: 1:100	DRAWING NO.: D.B/97/04	Revision

0086-195 GRALID (UK) LTD.

NOTES


1 Do not scale this drawing.
Only figured dimensions shall be used.

2 All discrepancies to be referred to the Architect before commencing.


3 This drawing is copyright.




Side Elevation.

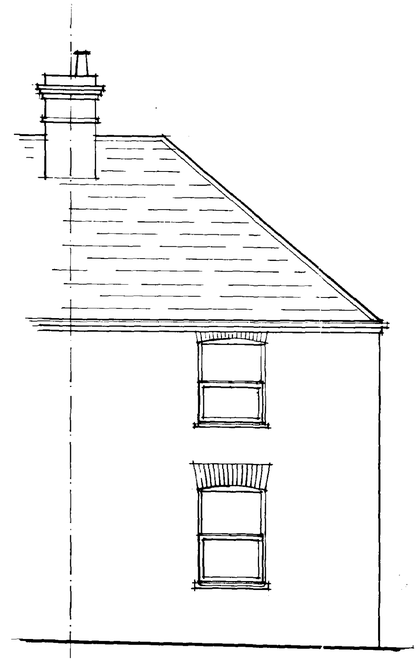


Front Elevation

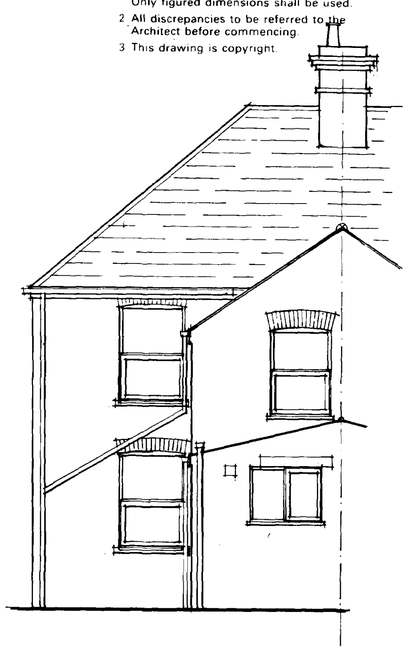


Rear Elevation

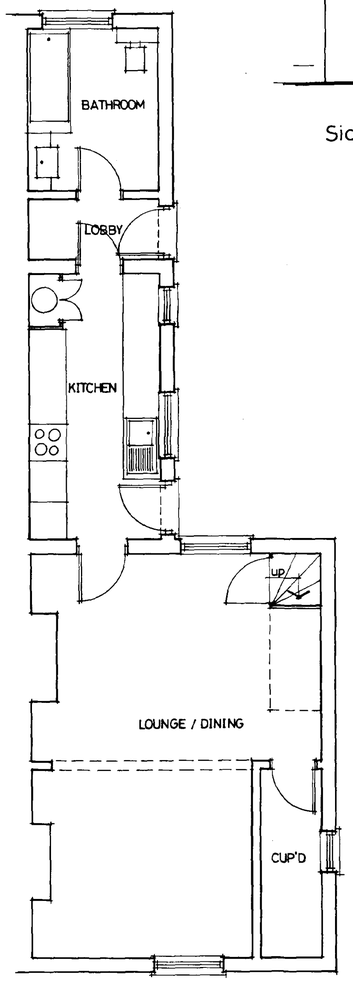

Ground Floor

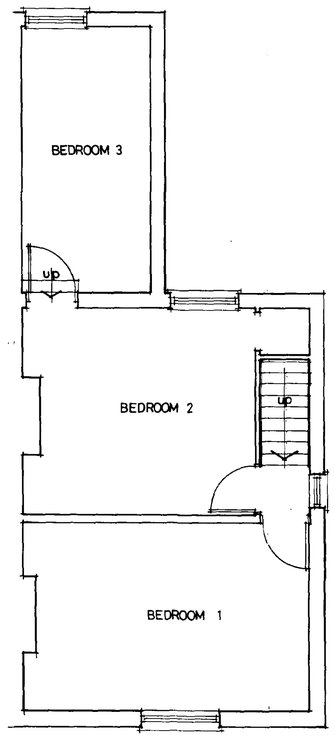

First Floor

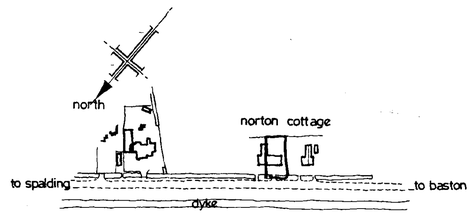

Location Plan 1:2500

DDC PLANNING
29 JUL 1997
Ref: 0543/97/DETERMINED
PLAN

CLIENT: Mr. & Mrs. D. Brewster.			PROJECT: Proposed Extension to, 2 Norton Cottages, Tongue End, Spalding.
DRAWING: Existing Plan & Elevations.			
DATE: July 1997	SCALE: 1:50	DRAWING NO.: DB/97/01	Revision

0086 195 OZALID (UK) LTD.

NOTES

1 Do not scale this drawing.
Only figured dimensions shall be used.

2 All discrepancies to be referred to the Architect before commencing.


3 This drawing is copyright.




Side Elevation



Front Elevation

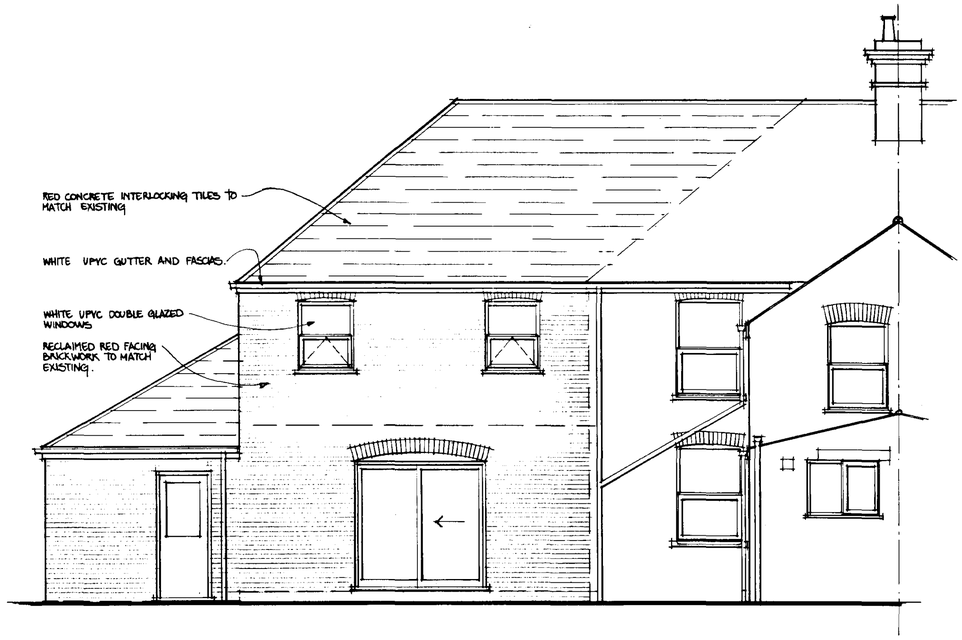

Rear Elevation

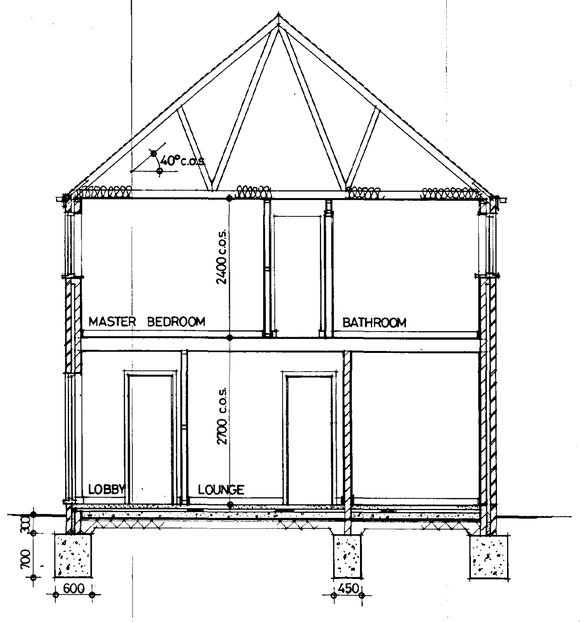

Typical Section.

0843/97

DETERMINED PLAN

CLIENT: Mr & Mrs D. Brewster			PROJECT: Proposed Extension to 2 Norton Cottages Tongue End, Spalding
DRAWING: Proposed Elevations & Section			
DATE: July 1997	SCALE: 1:50	DRAWING NO.: DB/97/03	Revision:


0086 195 SEALID (UK) LTD

NOTES


1 Do not scale this drawing.
Only figured dimensions shall be used.

2 All discrepancies to be referred to the Architect before commencing.

3 This drawing is copyright.

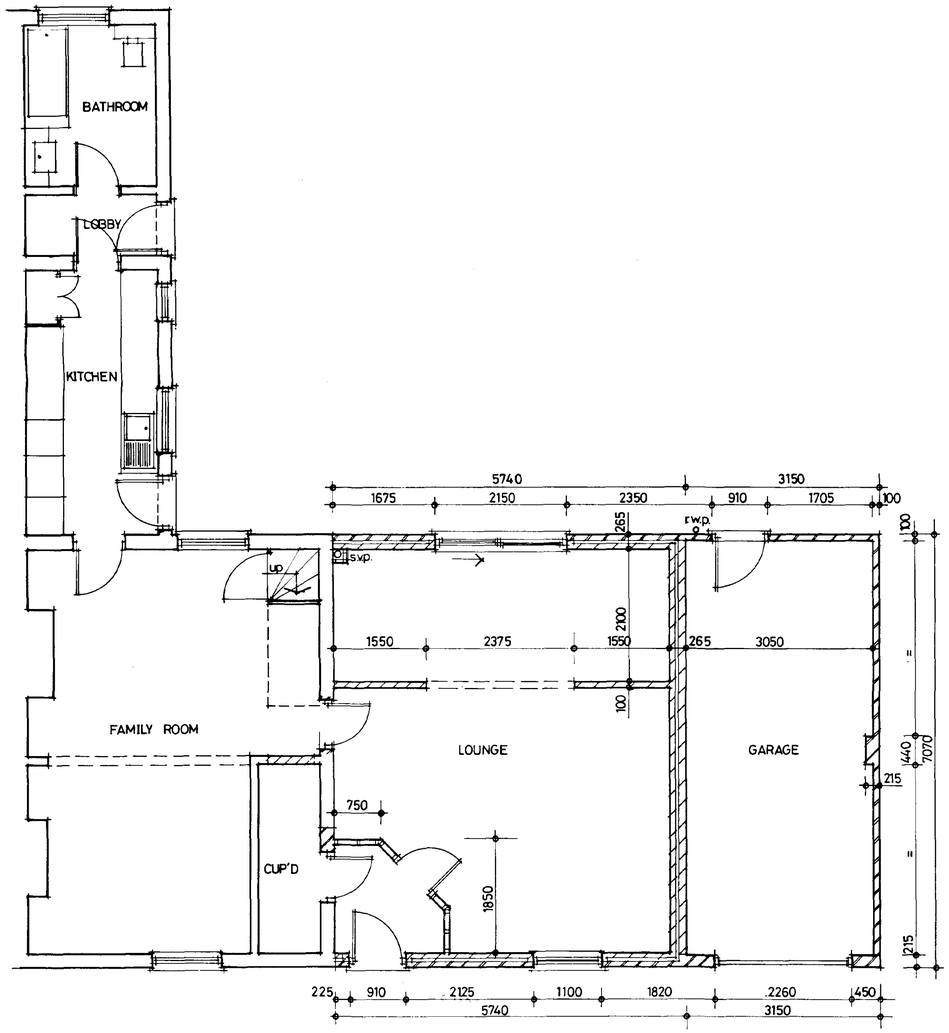

Ground Floor Plan

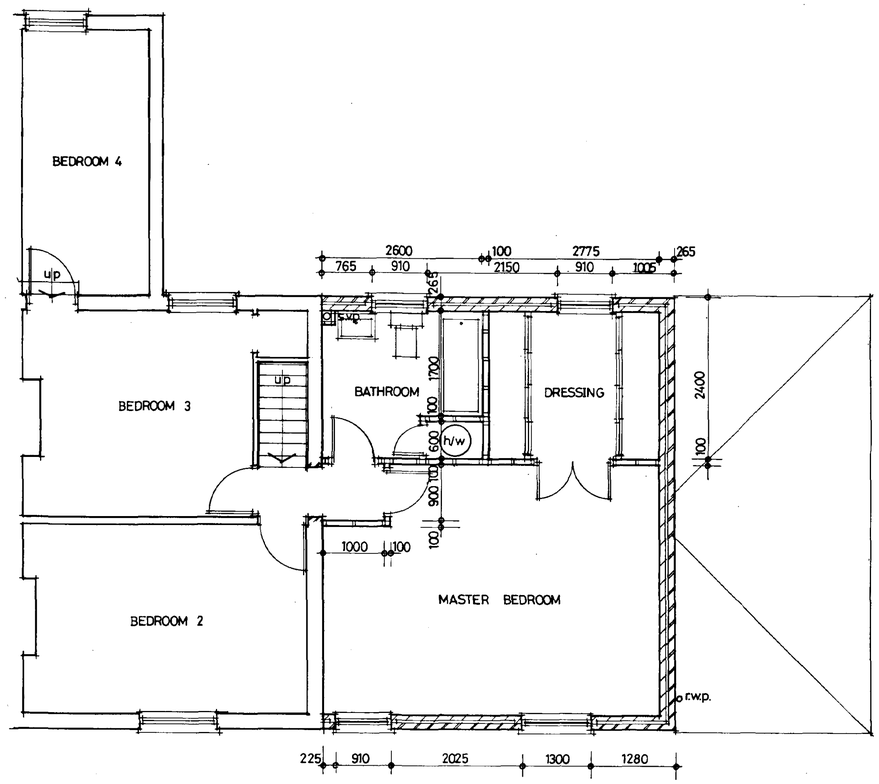

First Floor Plan

29 JUL 1997
Ref: 0843/97

DETERMINED
PLAN

CLIENT: Mr. & Mrs. D. Brewster	PROJECT: Proposed Extension to, 2 Norton Cottages, Tongue End, Spalding.
DRAWING: Proposed Floor Plans	

DATE	SCALE	DRAWING NO.	Revision
July 1997	1:50	DB/97/02	

0086 195 OZALID (UK) LTD.