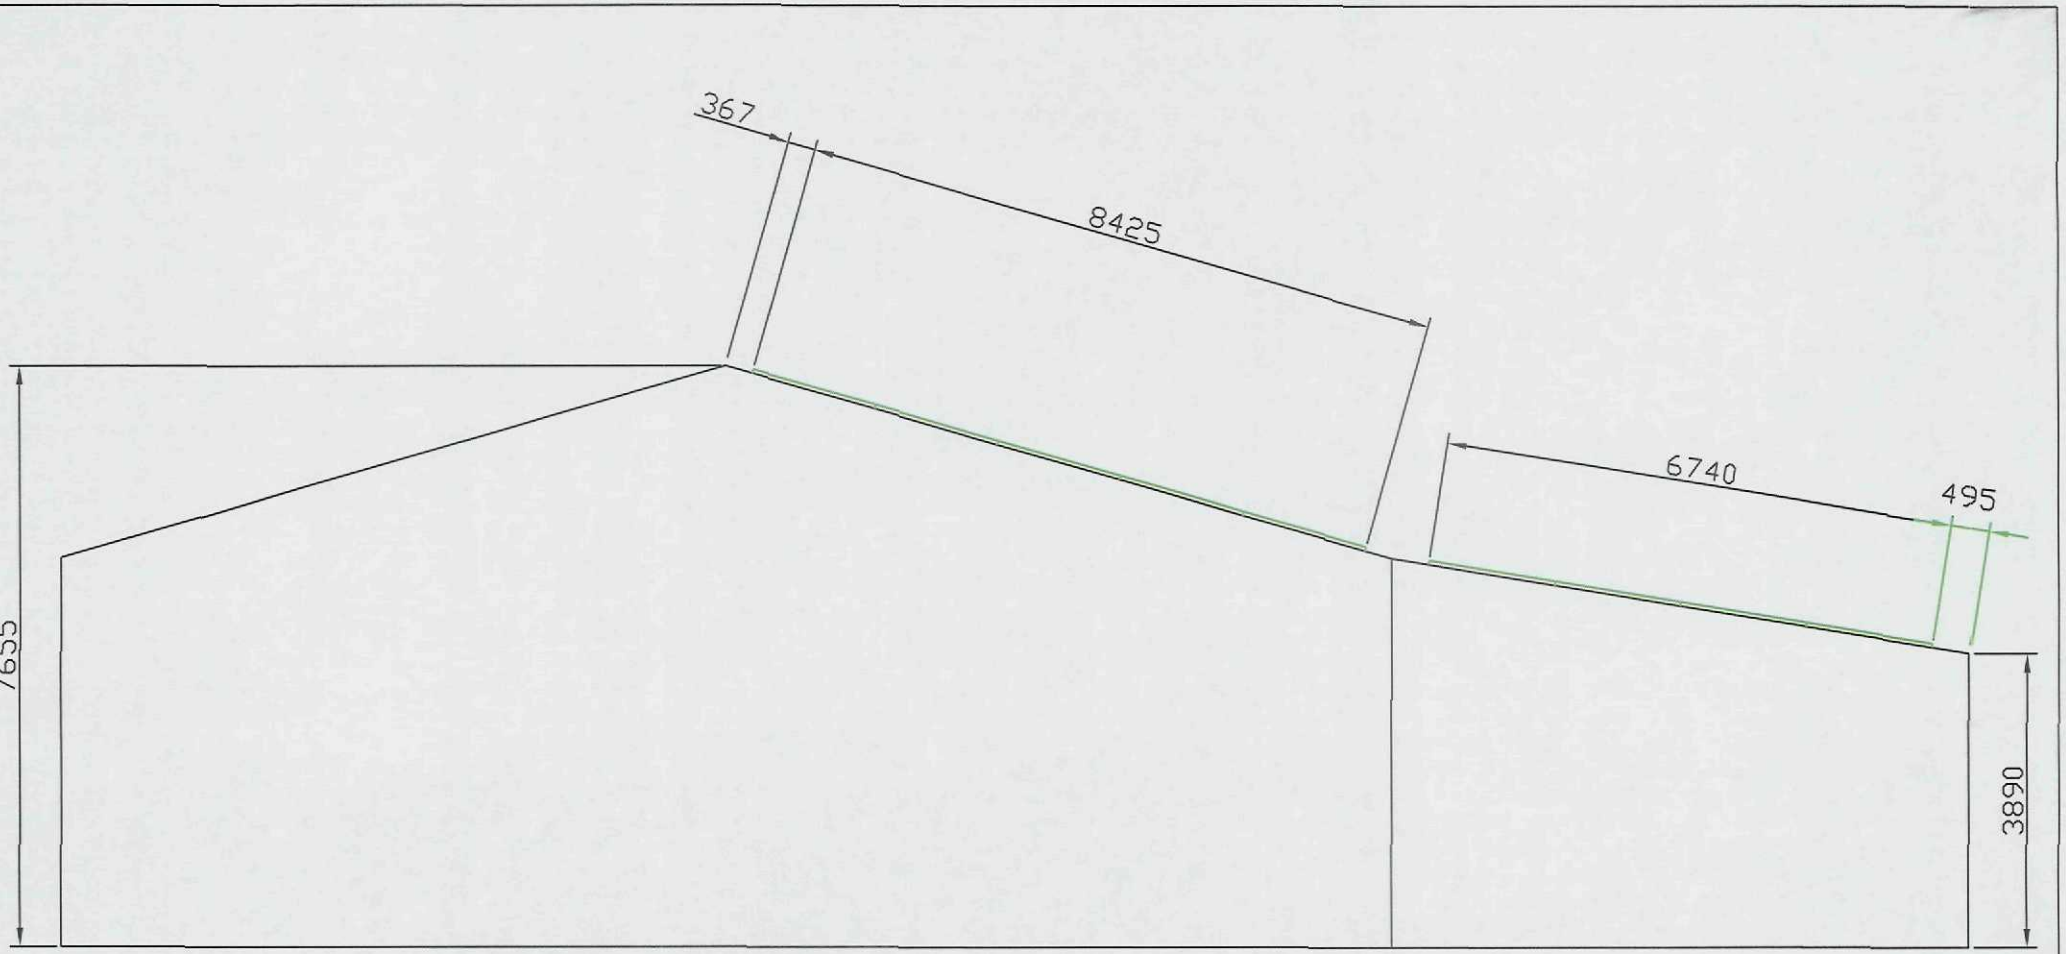


BARN 1
WEST ELEVATION

SHDC
Planning & Development
04 NOV 2011
Ref: 0860-11

AW Consulting
Little Bytham. NG33 4RA
01780 410182 07860 502999

CLIENT: LARK ENERGY LTD.		TITLE: VINE HOUSE FARM WEST ELEVATION	
DATE: 14/10/11	SCALE: 1:100	DAWN BY: A.M.W.	DRG. NO: VHF01 SHEET 2