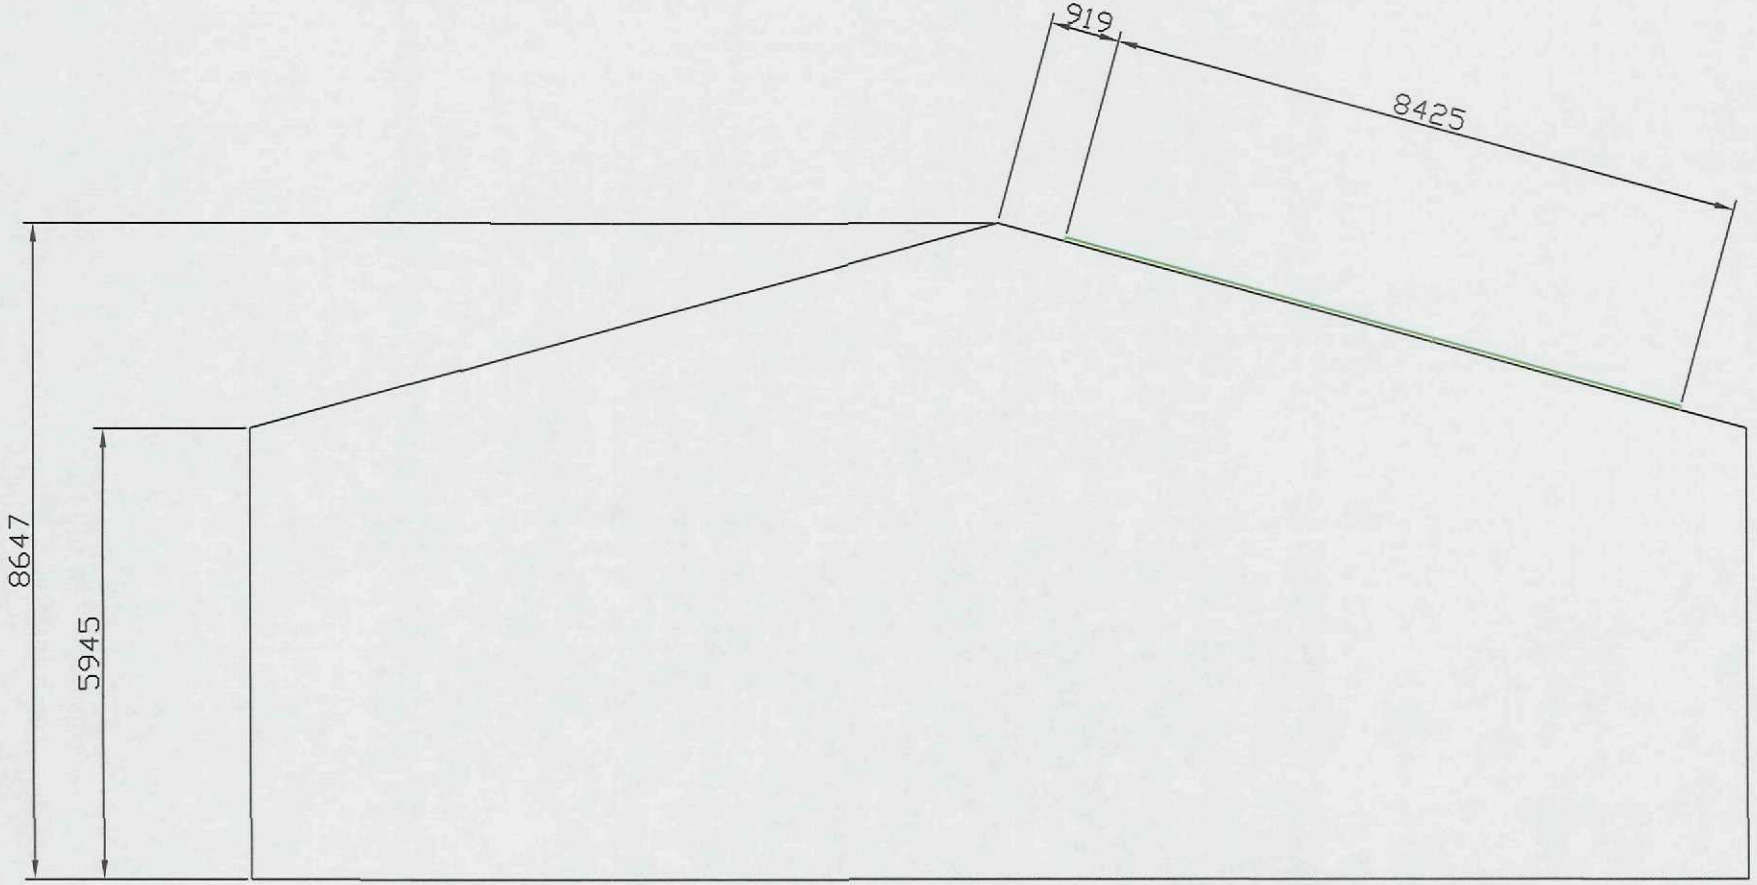


BARN 2
WEST ELEVATION

SHDC
Planning & Development
04 NOV 2011
Ref: 0860-11

AW Consulting	Little Bytham. NG33 4RA 01780 410182 07860 502999		
CLIENT: LARK ENERGY LTD.		TITLE: VINE HOUSE FARM WEST ELEVATION	
DATE: 12/10/11	SCALE: 1:100	DAWN BY: A.M.W.	DRG. NO: VHF02 SHEET 2