
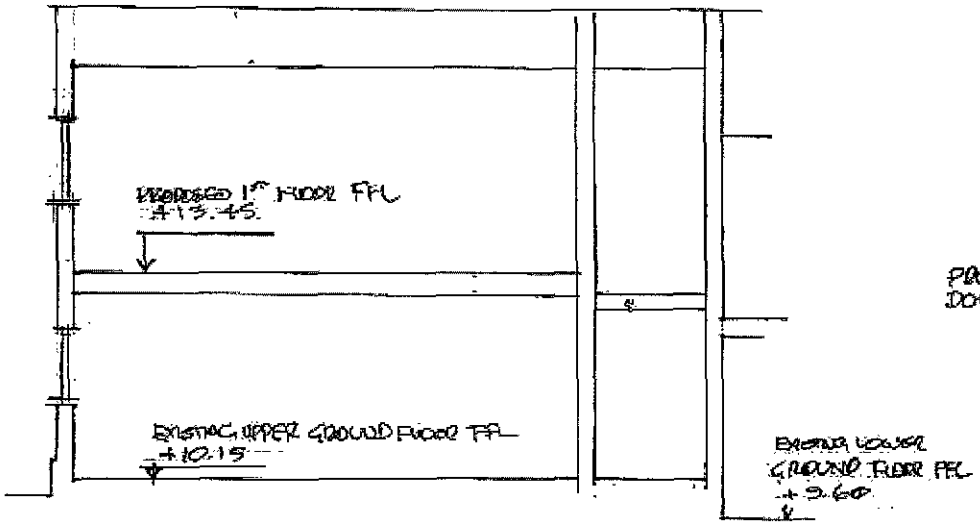


SECTION X-X

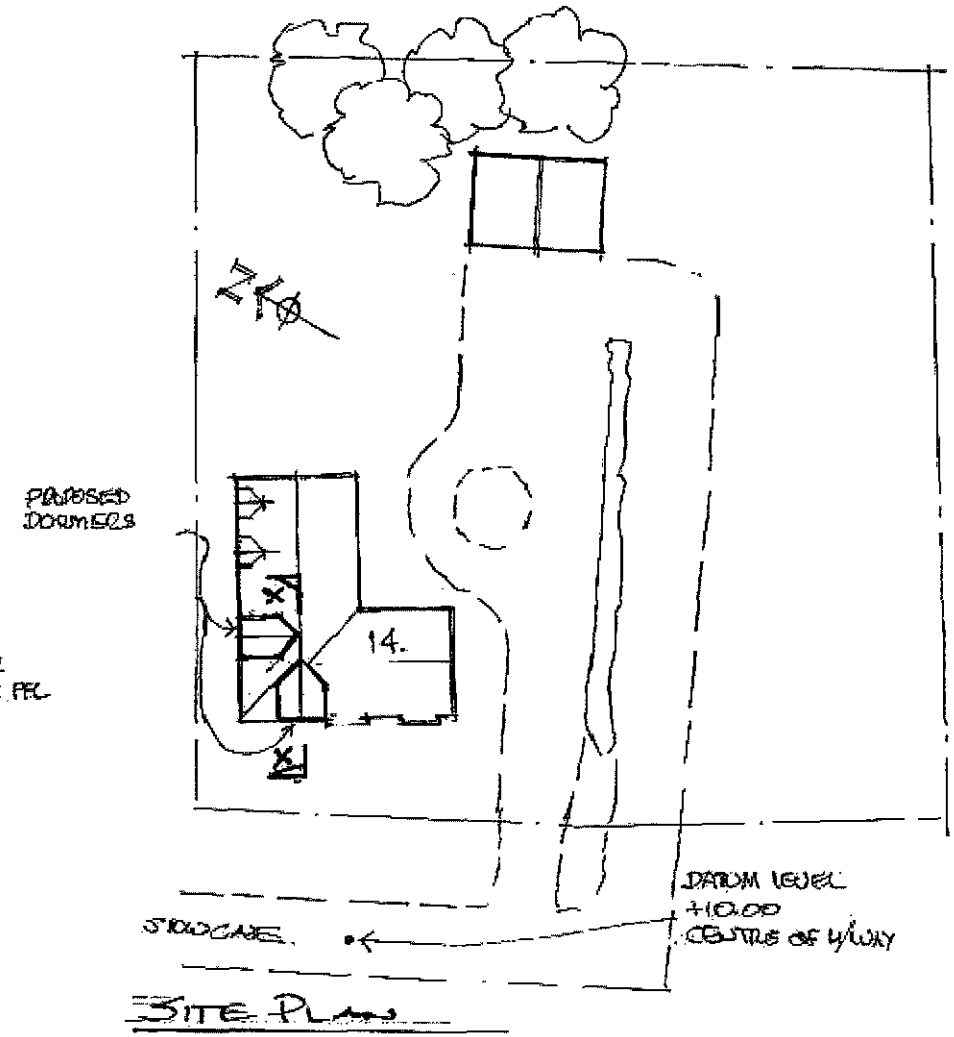

SITE PLAN

Proposed Alterations At 14 Stowgate, Deeping St. James, Lincs

Section X – X & Site Plan

Drg. No 5086 / 5 *Date Aug 2015* *Scale 1 : 100 . 1 : 500*

Old Court Builders, Matheson House, Oxcroft Bank, Sheperd Stow, Lincs PE12 0TY Tel 01406 330724