


EXISTING PLANS

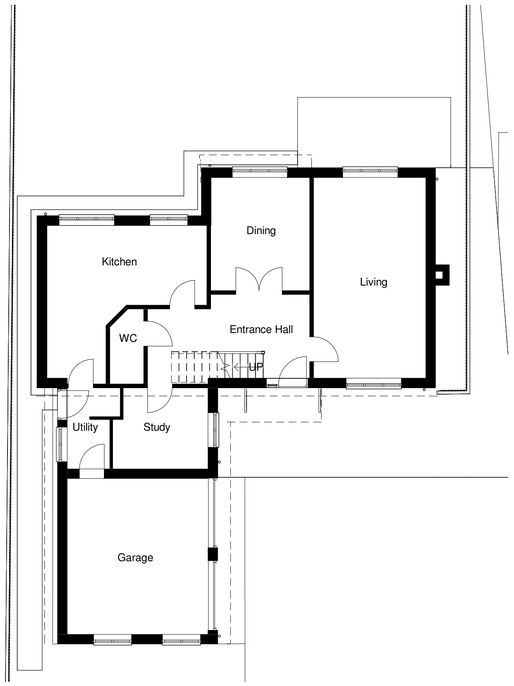

Ground Floor
1 : 100

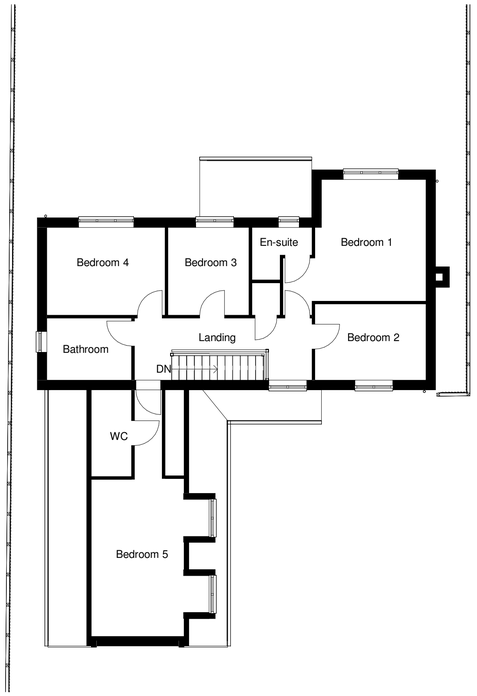


First Floor
1 : 100

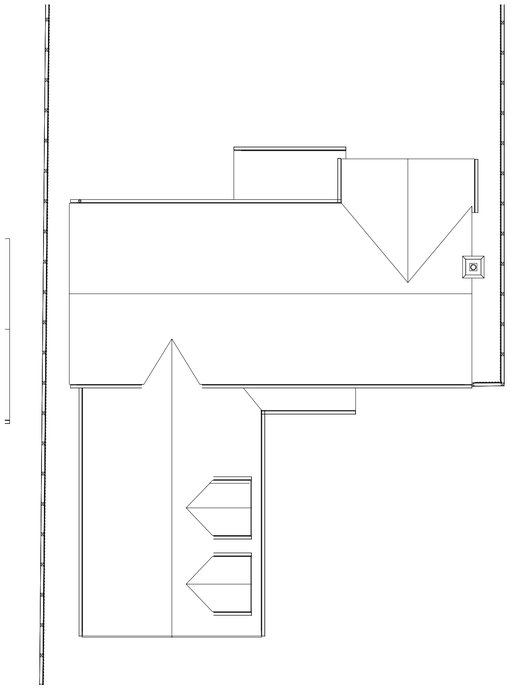


Roof Plan
1 : 100

PROPOSED PLANS

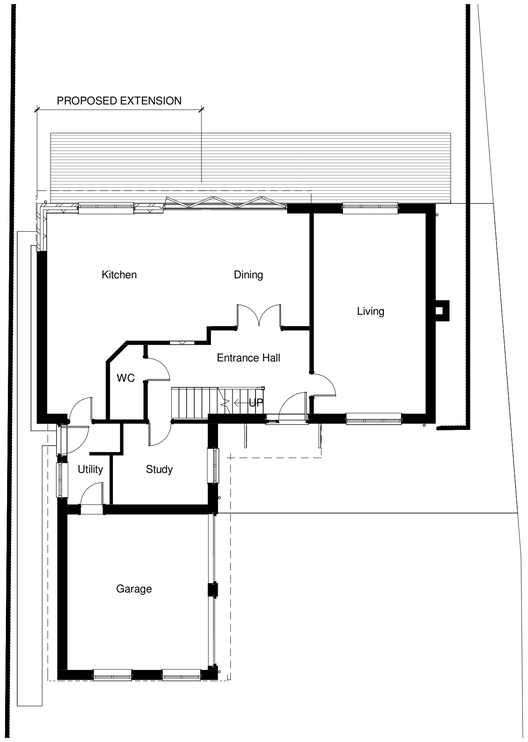

Ground Floor
1 : 100

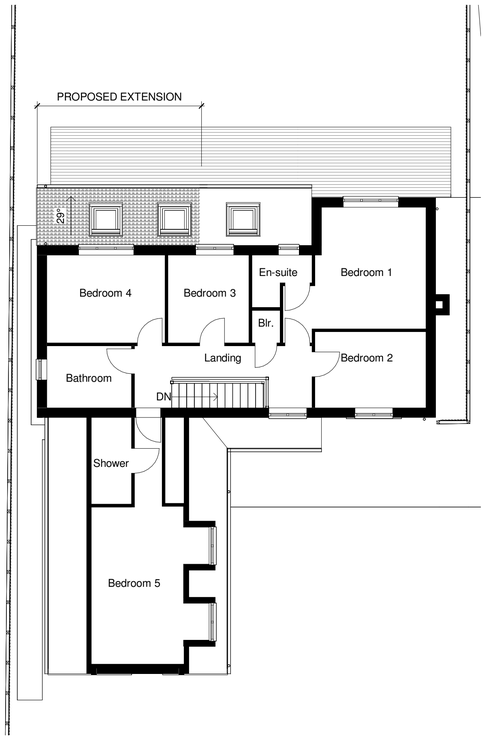

First Floor
1 : 100

EXISTING MATERIALS SCHEDULE

Walls: Buff multi-brick with red common brick features.
Roof: Brown cement pantiles
Rain water goods: Black PVC
Fascias: White PVC
Window and Doors: White PVC

PROPOSED MATERIALS SCHEDULE


Walls: Buff multi-brick with red common brick features to match existing.
Roof: Brown cement pantiles to match existing.
Rain water goods: Black PVC to match existing.
Fascias: White PVC to match existing.
Window and Doors: White PVC to match existing.



3D rendering of rear extension
1 : 1

North

Scale 1:100 0 1 2.5 5 10m

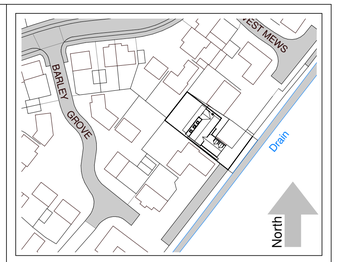

THIS DRAWING IS THE PROPERTY OF PE MA DESIGN CONSULTANCY LIMITED AND IS ISSUED ON THE CONDITION THAT IT IS NOT REPRODUCED, DISCLOSED OR COPIED TO ANY UNAUTHORISED PERSON IN WHOLE OR PART WITHOUT PRIOR WRITTEN CONSENT.

NO DIMENSIONS ARE TO BE SCALED FROM THIS DRAWING. ALL DIMENSIONS STATED MUST BE VERIFIED ON SITE. THE DESIGNER MUST BE ADVISED OF ANY DISCREPANCIES PRIOR TO ANY ITEM OF WORK BEING PUT IN HAND.
THIS DRAWING MUST BE READ TOGETHER WITH THE SPECIFICATION, BILL OF QUANTITIES AND RELATED DRAWINGS.
THIS DRAWING IS FOR INFORMATION PURPOSES ONLY AND MUST NOT BE USED FOR CONSTRUCTION.

Rev	Description	Date

STATUS: PLANNING

DESIGNER: PE MA DESIGN CONSULTANCY

CLIENT: Hayley & Patrick Dillon

PROJECT: 6 Harvest Mews - Deeping St Nicholas
Rear Lean to Extension

TITLE: Existing & Proposed Plans

DRAWN BY	CHECKED BY	DATE
GM	PE MA	07.10.2020

SCALE	SHEET	FILE PATH
As indicated	A1	C:\Users\User\Documents\Projects\1060 & Harvest Mews\Architect\1060-WIP\CAD-BIM\1060_PEMA_01_A1_A2_Rear_Extension.rvt

DRAWING NUMBER: 1060 P602

REV:

10/10/2020 09:46:36