

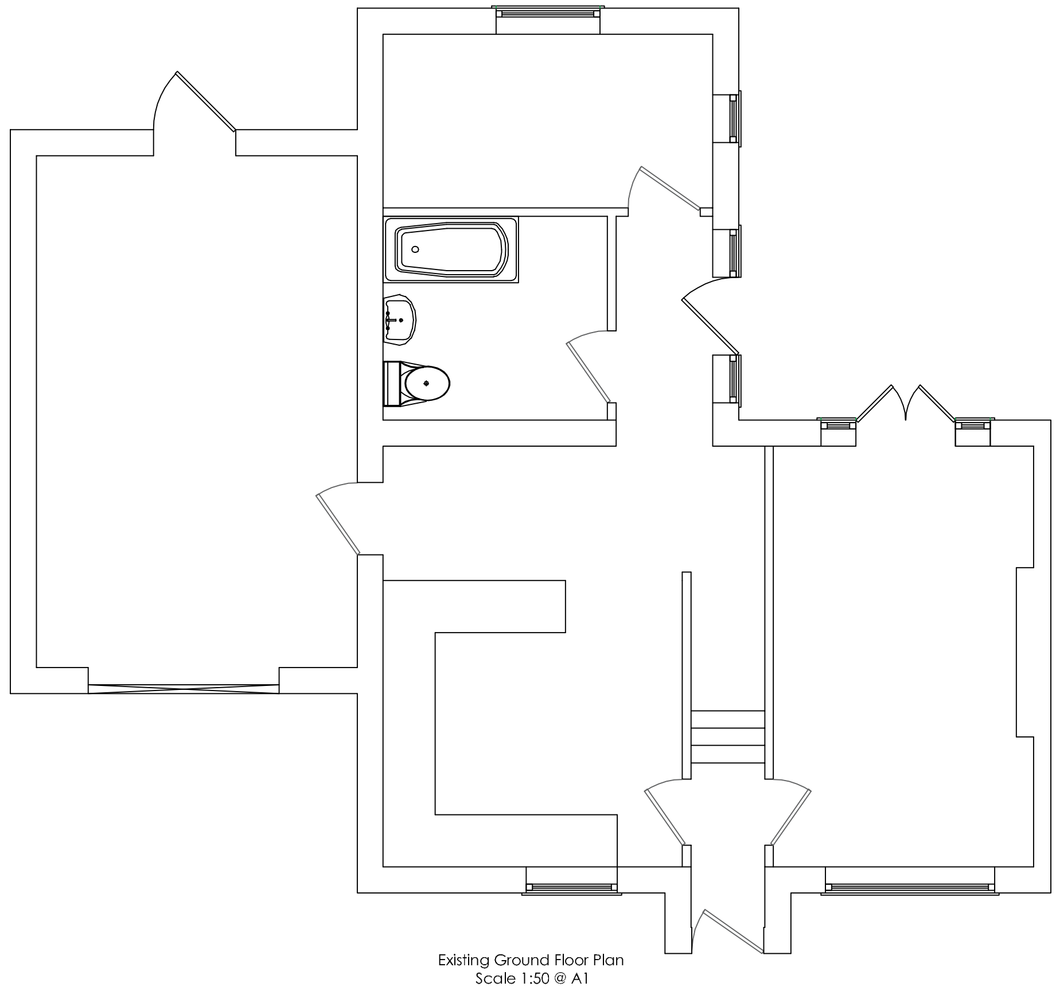



Existing Ground Floor Plan
Scale 1:50 @ A1

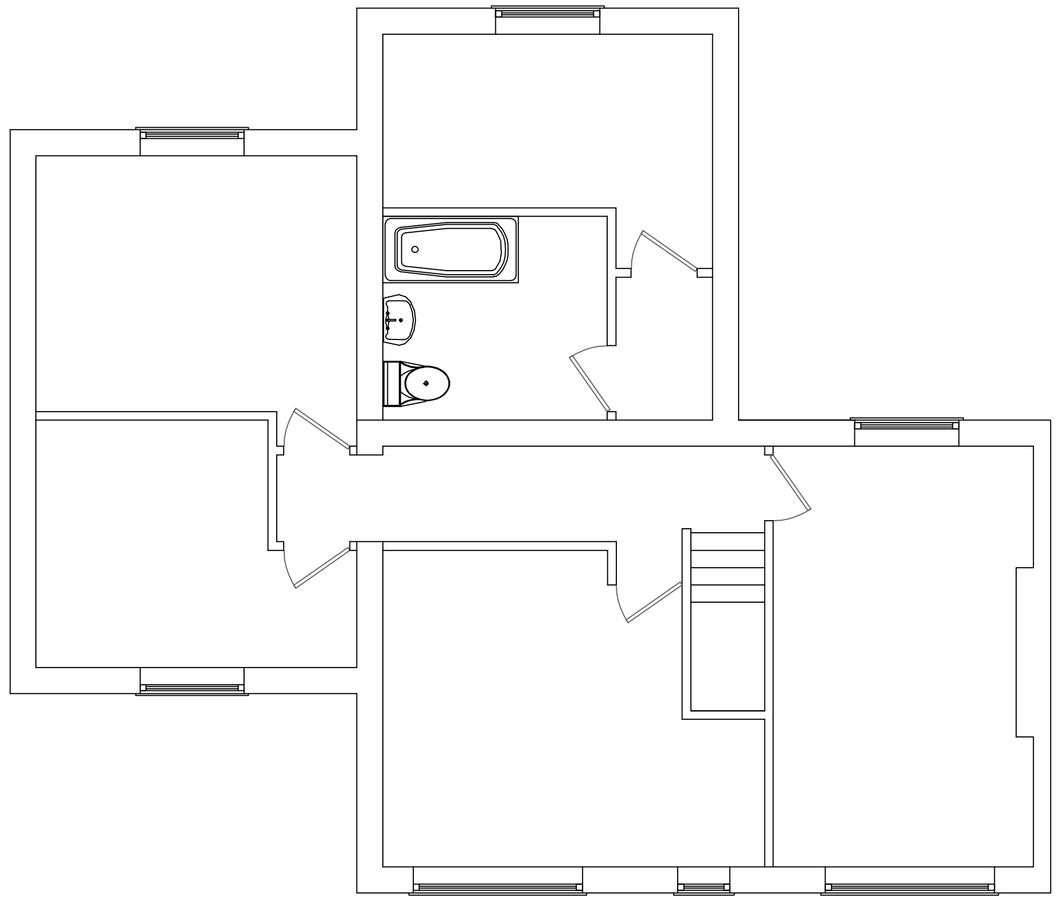

Existing First Floor Plan
Scale 1:50 @ A1

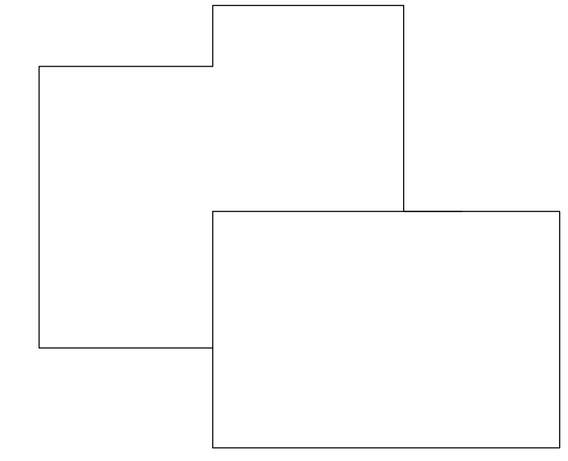

Roof Plan
Scale 1:100 @ A1

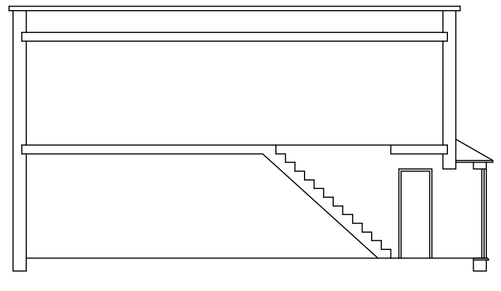


Existing section through Plan
Scale 1:100 @ A1

0 2.5 5 7.5 10
scale in metres 1:100


0 1 2 3 4 5 6 7 8 9 10
scale in metres 1:50




Existing Front Elevation
Scale 1:50 @ A1

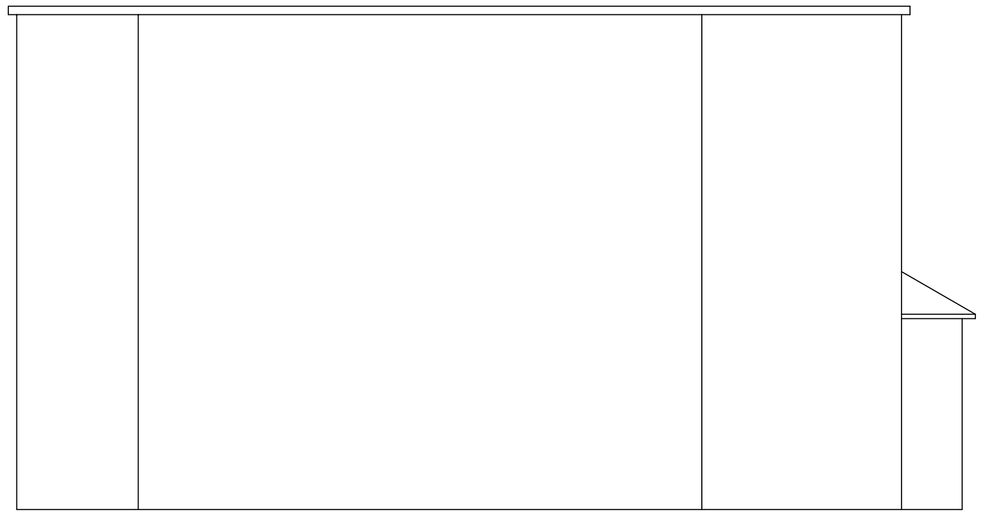

Existing Side Elevation
Scale 1:50 @ A1

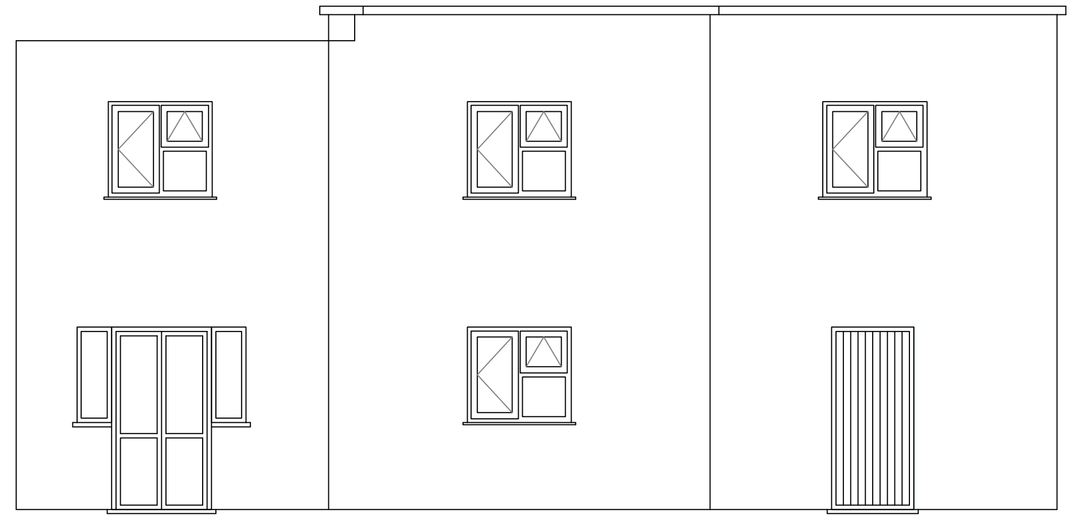

Existing Rear Elevation
Scale 1:50 @ A1

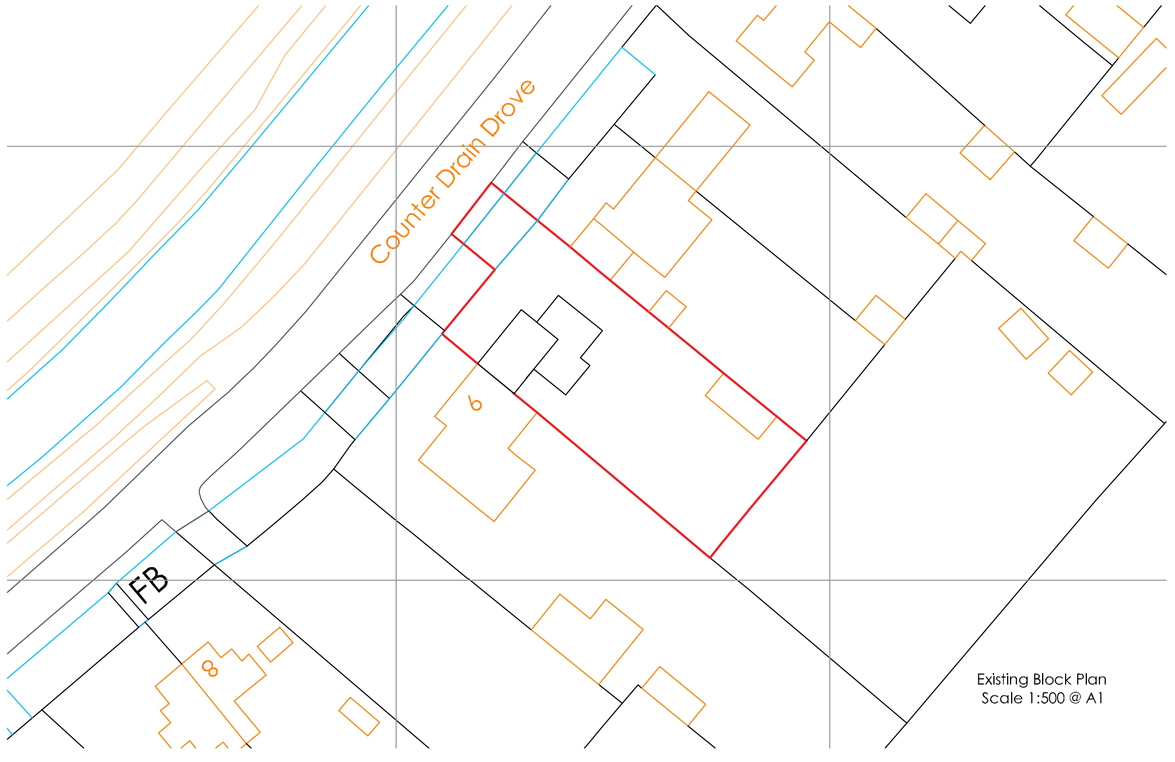

Existing Block Plan
Scale 1:500 @ A1

Rev	Date	Description	By
B	10.09.19	EXISTING BOUNDARY HIGHLIGHTED IN RED	DB
A	07.09.19	FIRST ISSUE	DB

DESIGNED BY

DB Building Designs

21 Clapper Lane,
Clenchwarton
Kings Lynn, PE34 4AN
dbbuildingdesigns@gmail.com

Drawing Title
Existing Plans and elevations

Project Title
Porch extension and garage conversion

Address
10 Counter Drain Drove,
Tongue End, PE11 3JJ

Scale	Drawn By	Date
As Stated	DB	07.09.19

Drawing no.	Revision
10321-01	B