

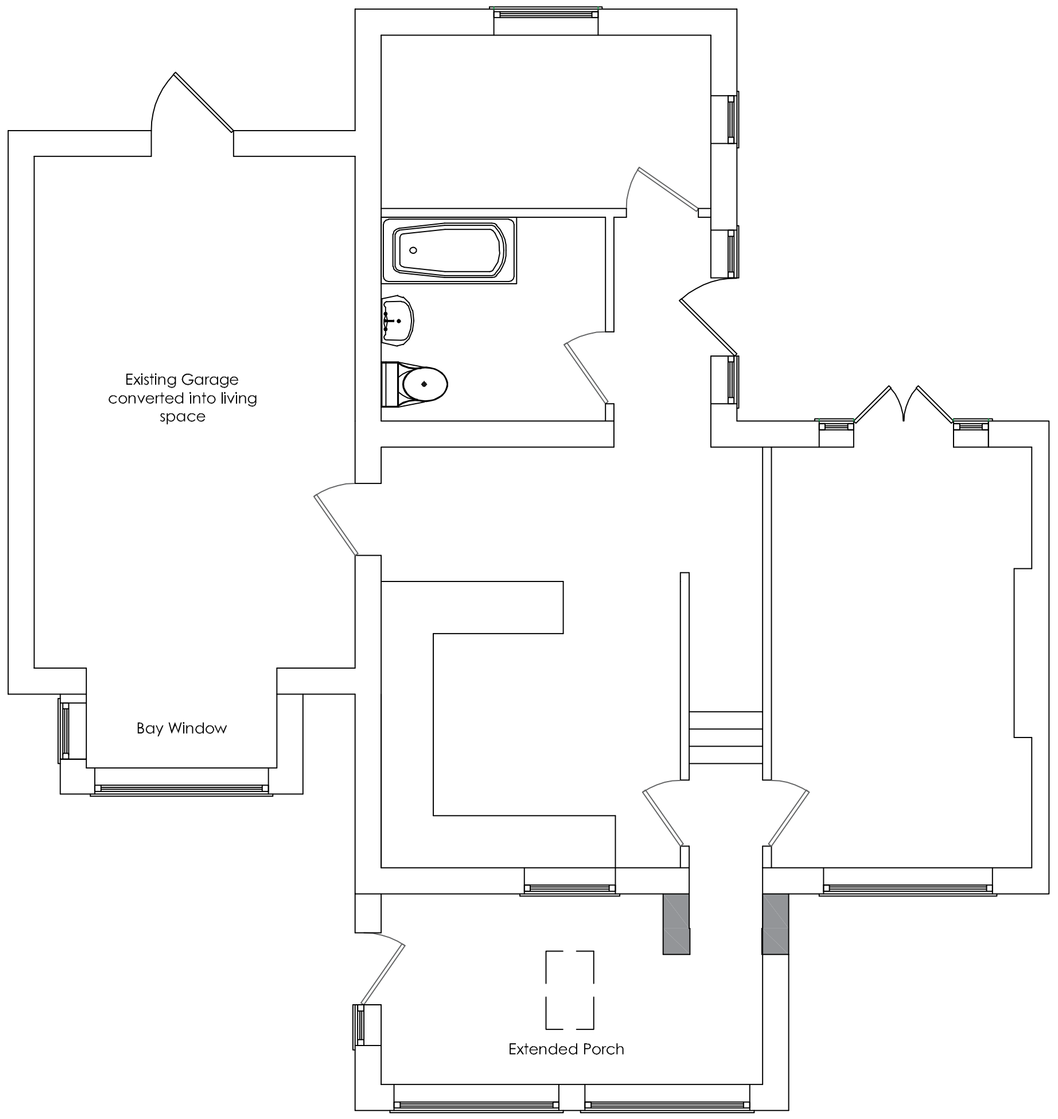




Proposed Ground Floor Plan
Scale 1:50 @ A1

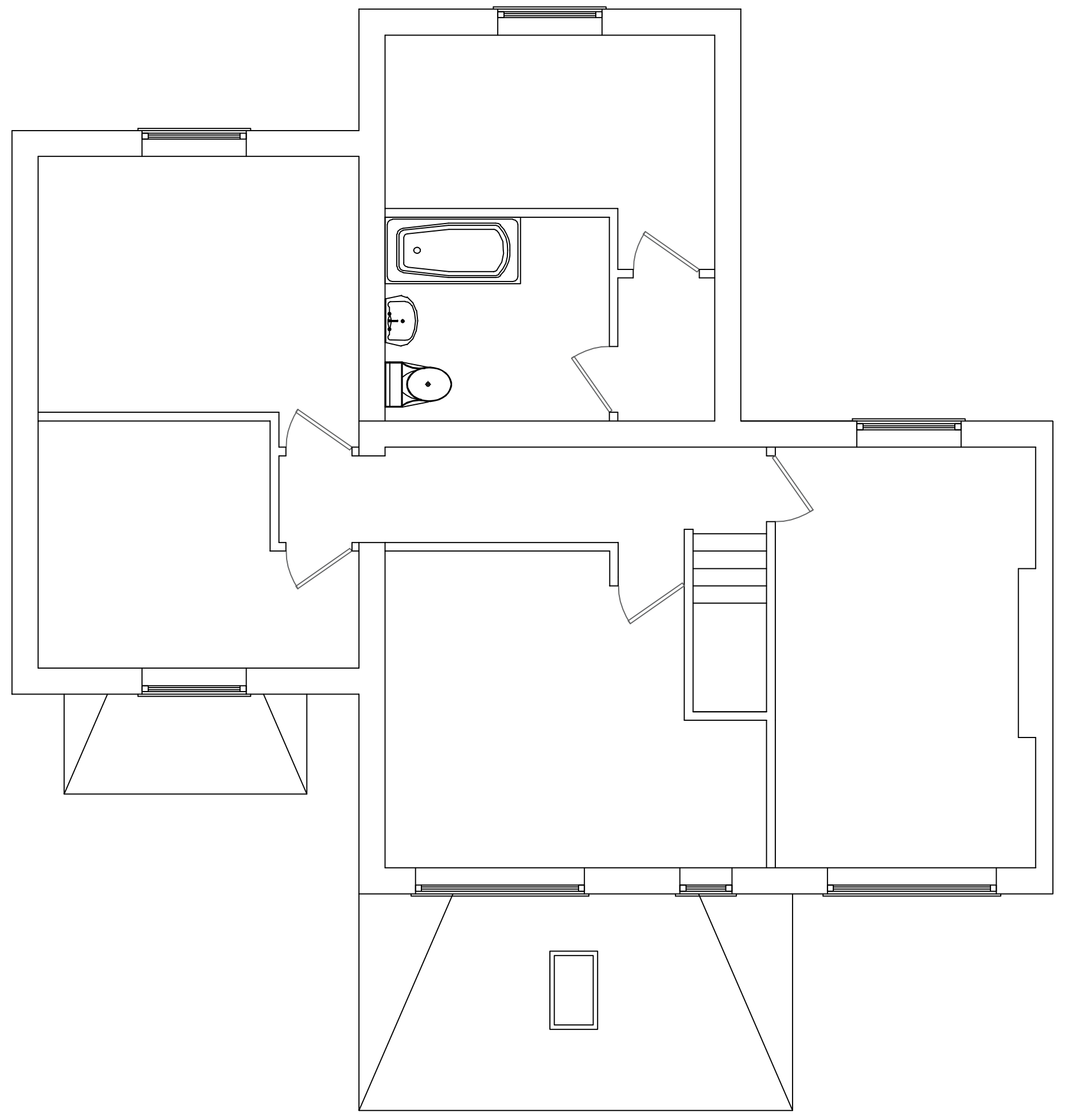

Proposed First Floor Plan
Scale 1:50 @ A1

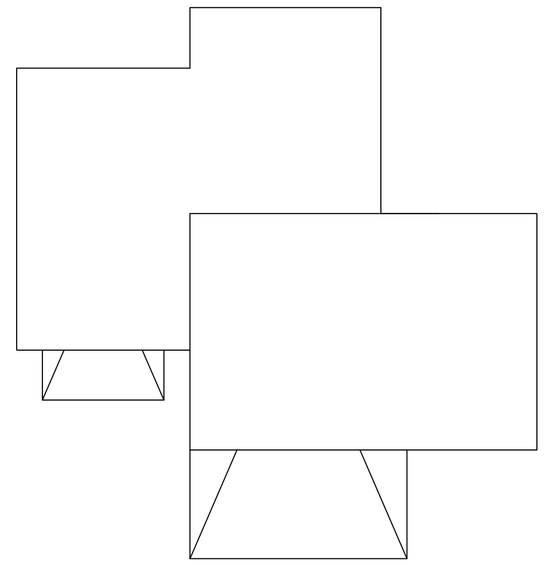

Proposed Roof Plan
Scale 1:100 @ A1

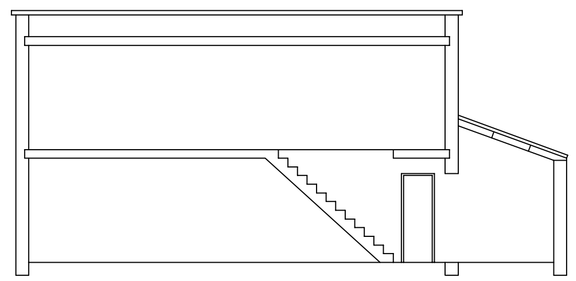


Proposed section through Plan
Scale 1:100 @ A1

0 2.5 5 7.5 10


scale in metres 1:100

0 1 2 3 4 5 6 7 8 9 10


scale in metres 1:50

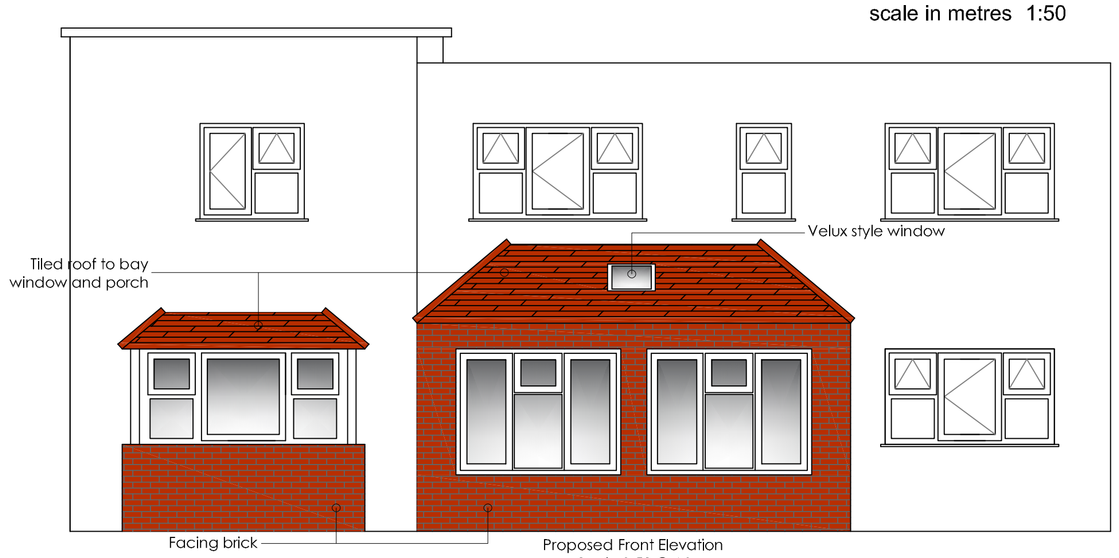



Proposed Front Elevation
Scale 1:50 @ A1

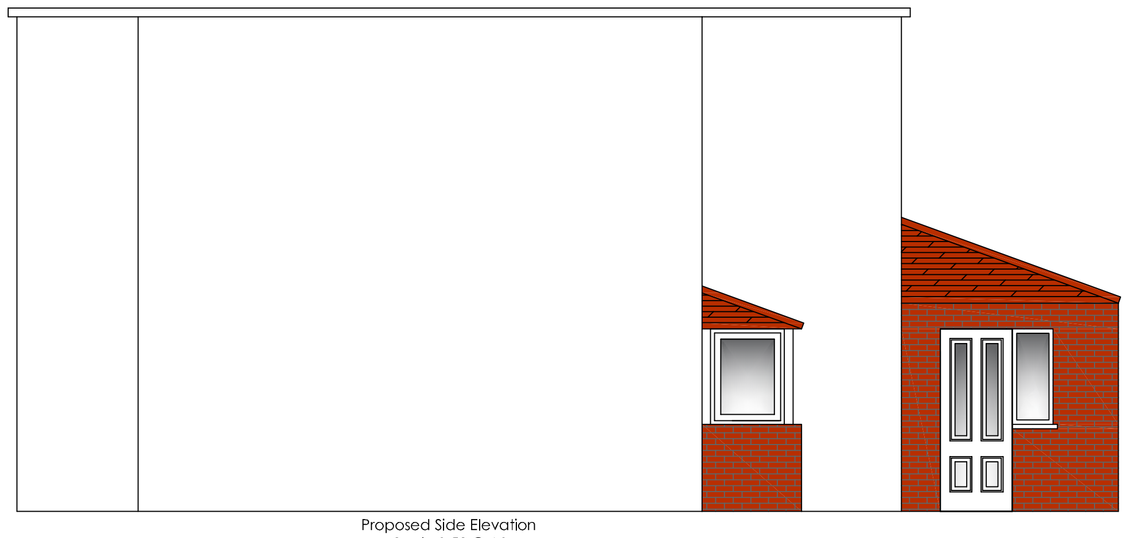

Proposed Side Elevation
Scale 1:50 @ A1

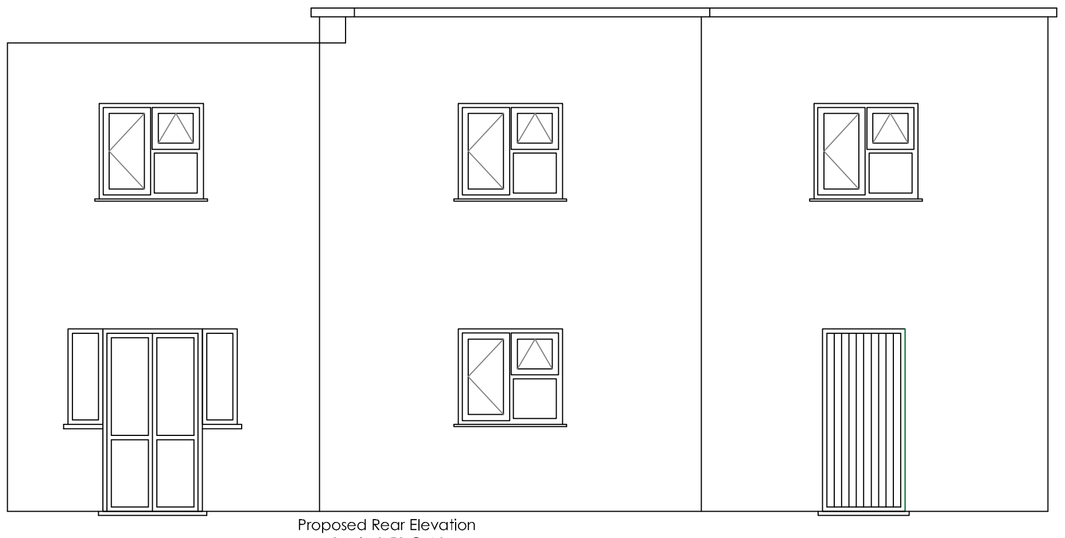

Proposed Rear Elevation
Scale 1:50 @ A1

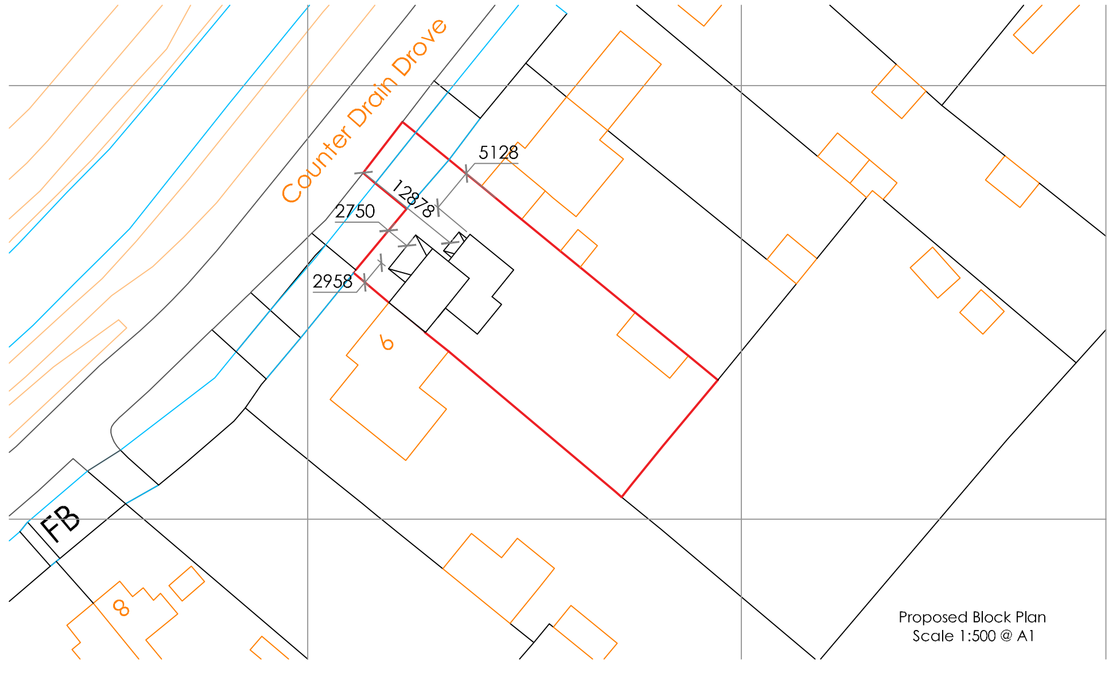


Proposed Block Plan
Scale 1:500 @ A1

| Rev | Date | Description | By |
|---|---|---|---|
| C | 10.09.19 | DIMENSIONS ADDED FOR BUILDER | DB |
| B | 08.09.19 | REVISIONS MADE AS PER CLIENT REQUEST | DB |
| A | 07.09.19 | FIRST ISSUE | DB |

**DESIGNED BY**

DB Building Designs

21 Clapper Lane,
Clenchwarton
Kings Lynn, PE34 4AN
dbbuildingdesigns@gmail.com

**Drawing Title**
Proposed plans and elevations

**Project Title**
Porch extension and garage conversion

**Address**
10 Counter Drain Drove,
Tongue End, PE11 3JJ

| Scale | Drawn By | Date |
|---|---|---|
| As Stated | DB | 07.09.19 |

**Drawing no.** 10321-02

**Revision** C