

This drawing is copyright and may not be altered, traced, copied, photographed or used for any purpose other than that for which it is issued without consent of Broadgate Builders (Spalding) Ltd

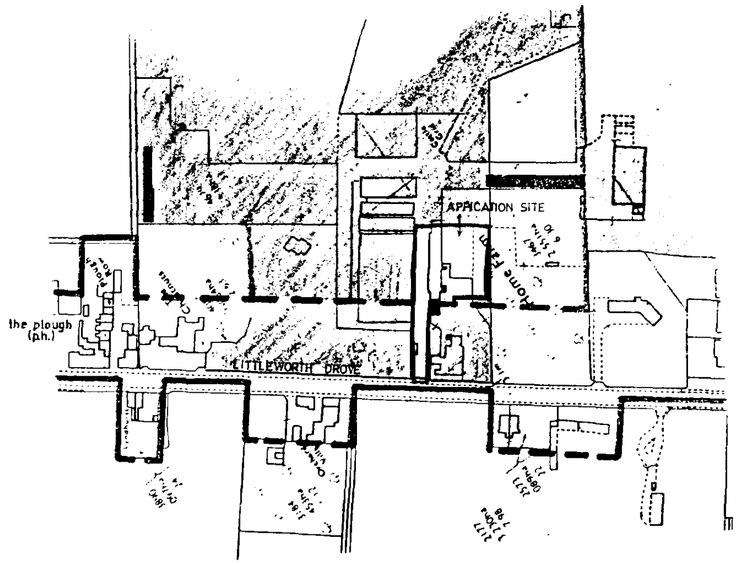

Location Plan 1·2500 scale

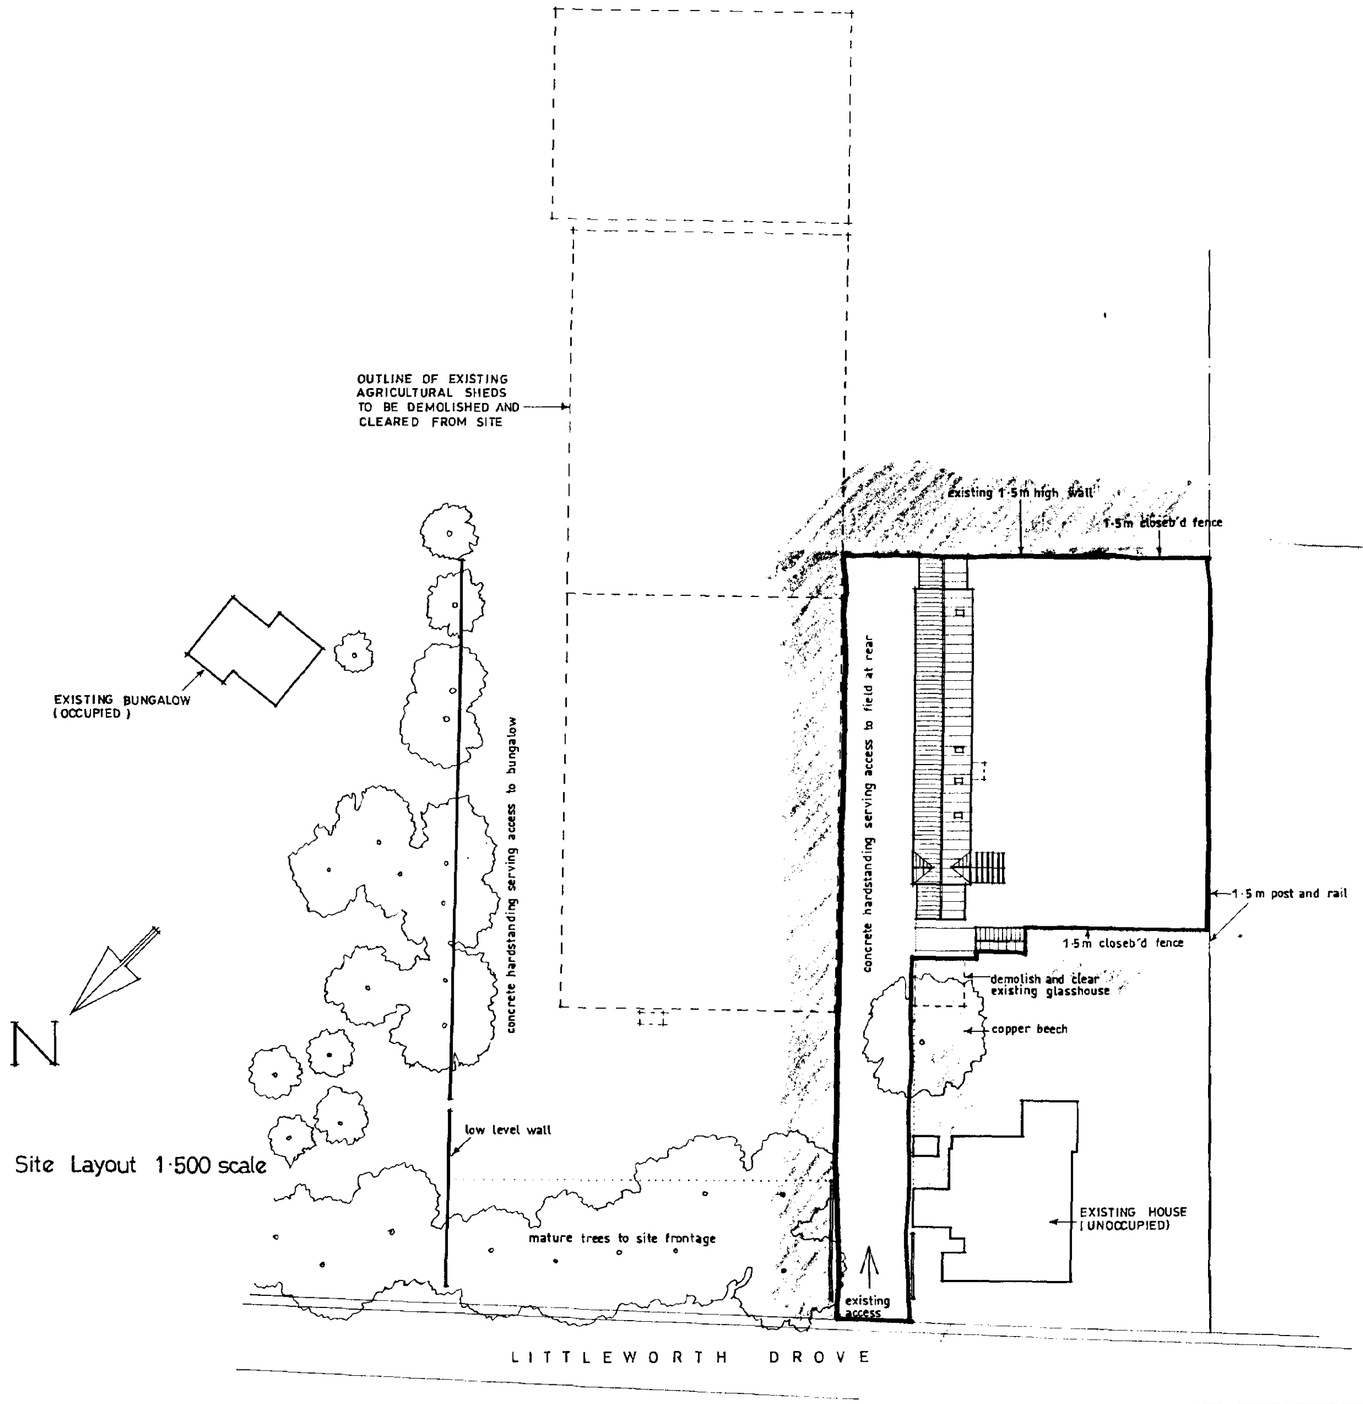

Site Layout 1·500 scale

SOUTH HOLLAND DC
HOUSING & PLANNING
17 SEP 1998
Ref: 0926/98

Broadgate Homes

Broadgate Builders (Spalding) Ltd
Broadgate House, Weston Hills,
Spalding, Lincolnshire, PE12 6DB.
Telephone: (01406) 380532 Fax: (01406) 380014


PROJECT TITLE

PROPOSED BARN CONVERSION AT:
HOME FARM,
LITTLEWORTH DROVE,
DEEPING St NICHOLAS,
SPALDING, LINCS.


REV	DESCRIPTION	DATE	BY

SCALE 1-500 . 1-2500
DRAWN
DATE SEPT. 1998
DRAWING No. 98010/04

This drawing is copyright and may not be altered, traced, copied, photographed or used for any purpose other than that for which it is issued without consent of Broadgate Builders (Spalding) Ltd

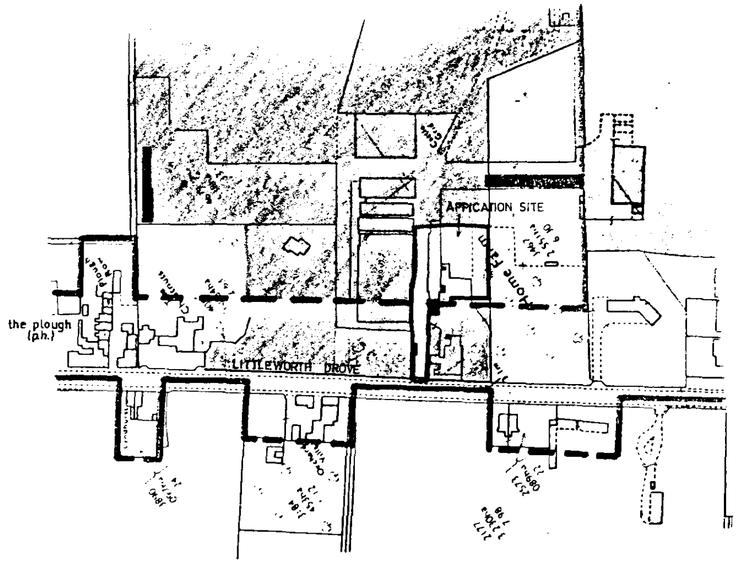

Location Plan 1·2500 scale

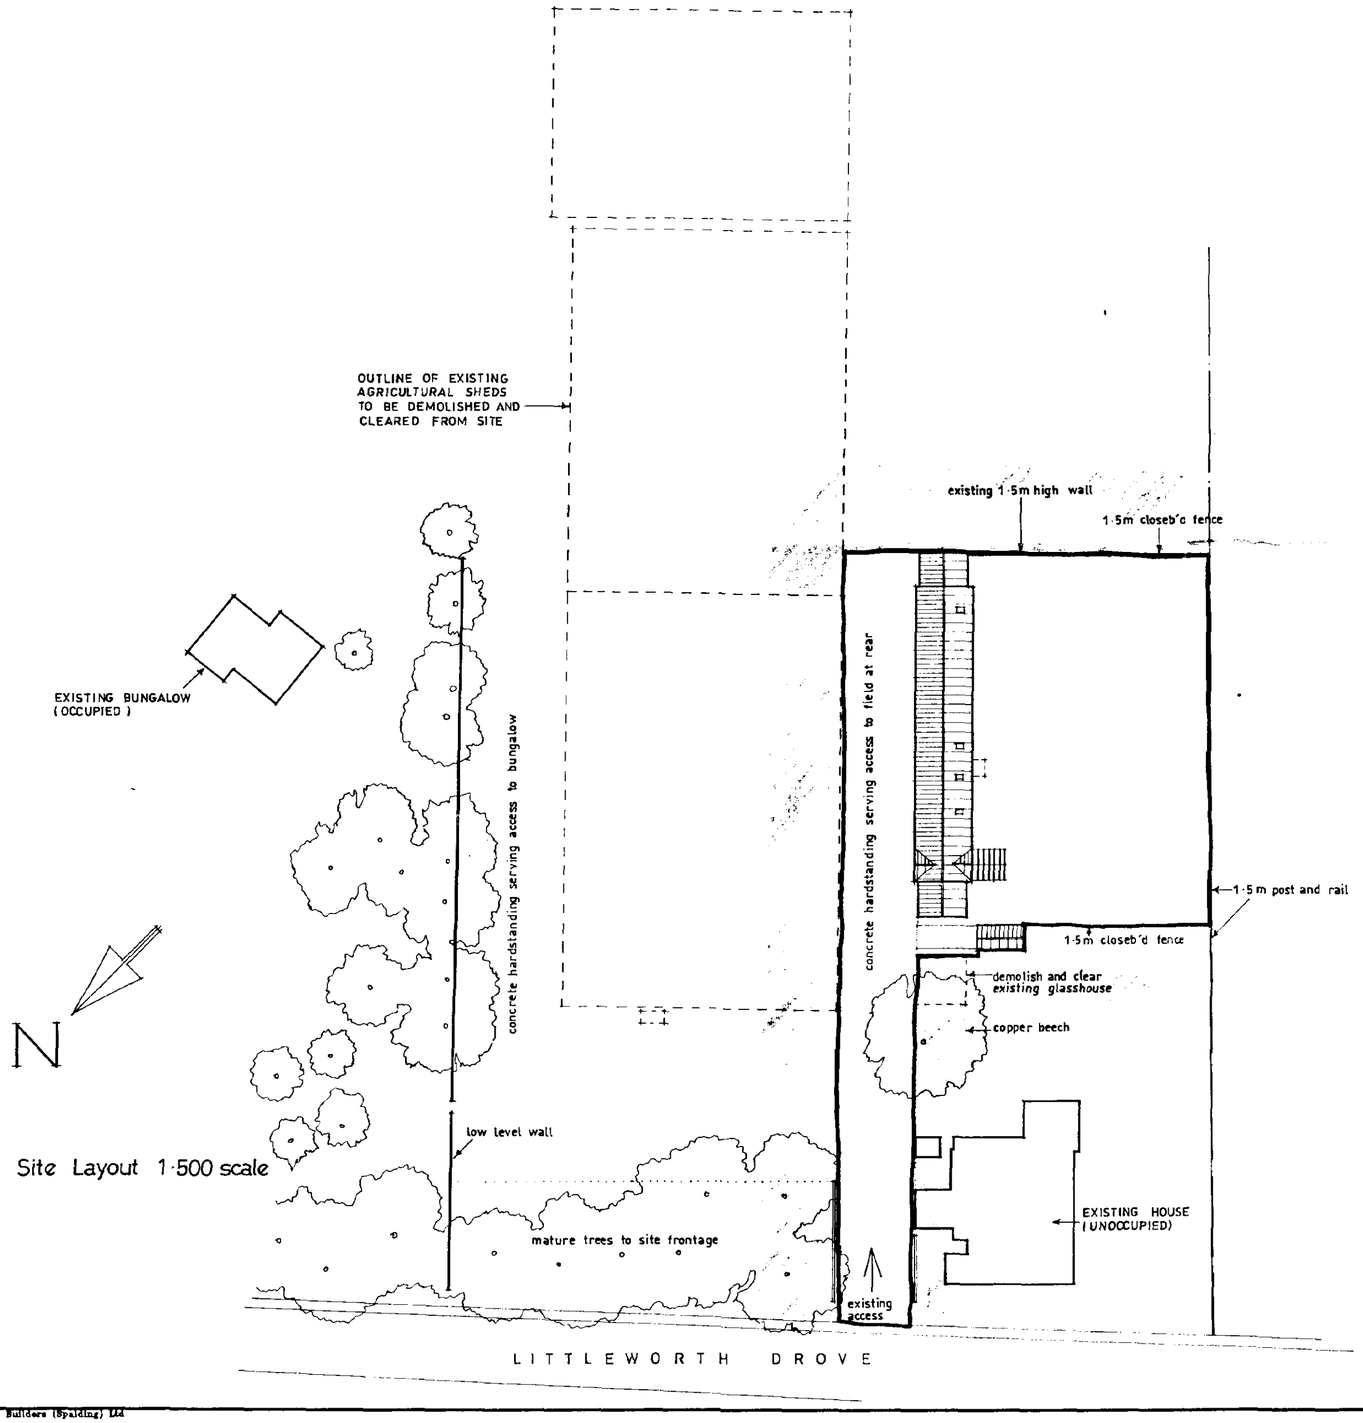

Site Layout 1·500 scale

SOUTH HOLLAND DC
HOUSING & PLANNING
17 SEP 1998
Ref: 0926/98

Broadgate Homes

Broadgate Builders (Spalding) Ltd
Broadgate House, Weston Hills,
Spalding, Lincolnshire, PE12 6DB.
Telephone: (01406) 380532 Fax: (01406) 380014


PROJECT TITLE

PROPOSED BARN CONVERSION AT:
HOME FARM,
LITTLEWORTH DROVE,
DEEPING St NICHOLAS,
SPALDING, LINCS.


REV	DESCRIPTION	DATE	BY

SCALE 1-500 . 1-2500	DRAWN
DATE SEPT. 1998	DRAWING No. 98010/04

This drawing is copyright and may not be altered, traced, copied, photographed or used for any purpose other than that for which it is issued without consent of Broadgate Builders (Spalding) Ltd

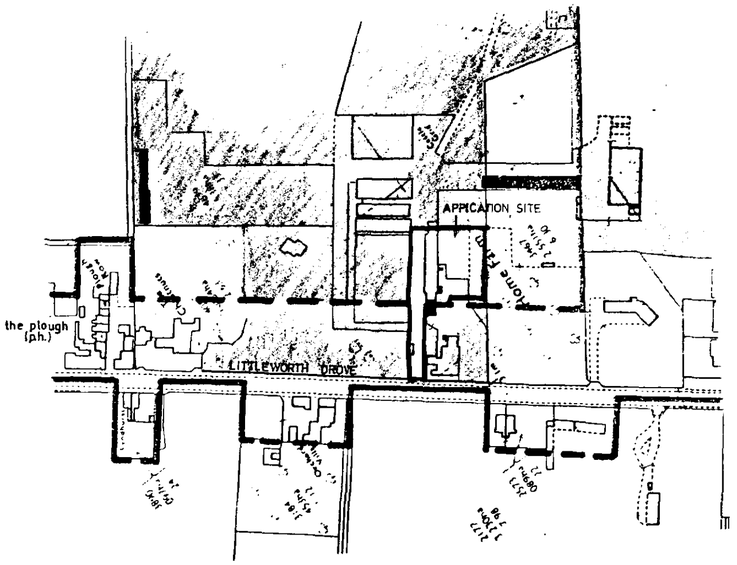

Location Plan 1·2500 scale

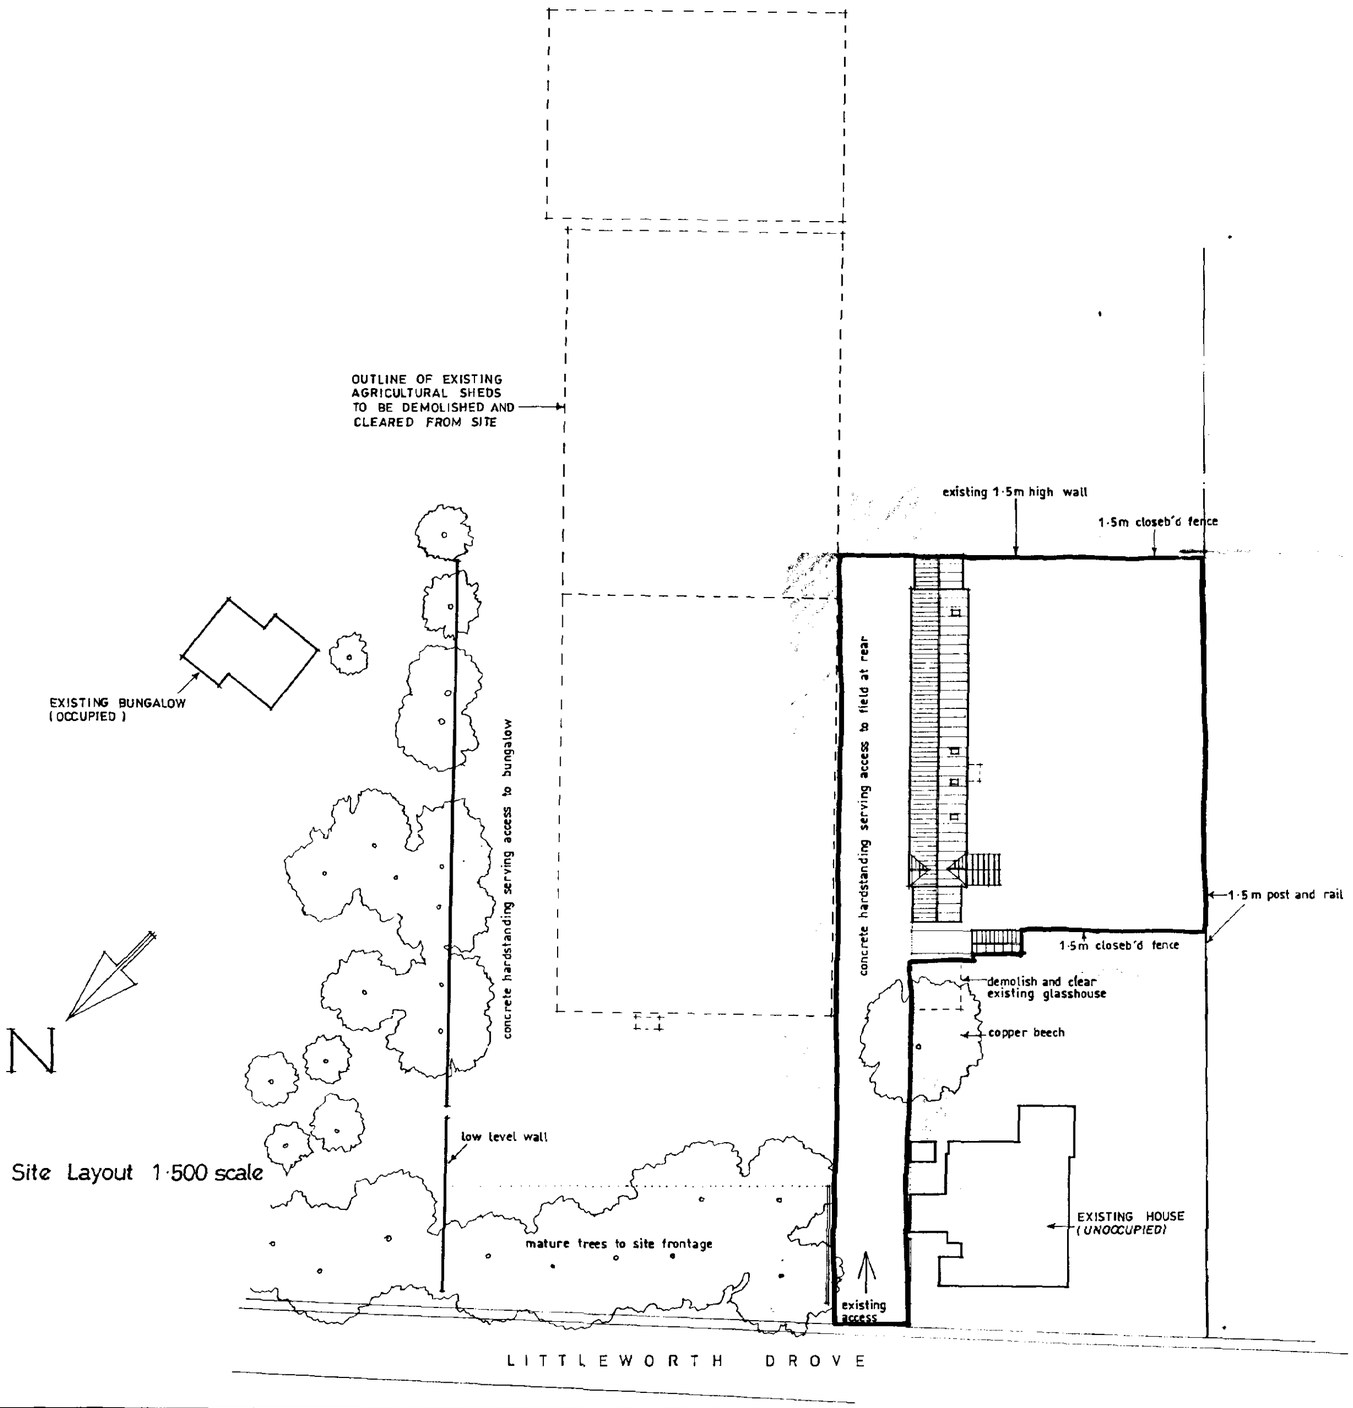

Site Layout 1·500 scale

SOUTH HOLLAND DC
HOUSING & PLANNING
17 SEP 1998
Ref: 0926/98

Broadgate Homes

Broadgate Builders (Spalding) Ltd
Broadgate House, Weston Hills,
Spalding, Lincolnshire, PE12 6DB.
Telephone: (01406) 380632 Fax: (01406) 380014

PROJECT TITLE


PROPOSED BARN CONVERSION AT:
HOME FARM,
LITTLEWORTH DROVE,
DEEPING St NICHOLAS,
SPALDING, LINCS.

REV	DESCRIPTION	DATE	BY


SCALE 1-500 . 1-2500 DRAWN

DATE SEPT. 1998 DRAWING No. 98010/04

This drawing is copyright and may not be altered, traced, copied, photographed or used for any purpose other than that for which it is issued without consent of Broadgate Builders (Spalding) Ltd

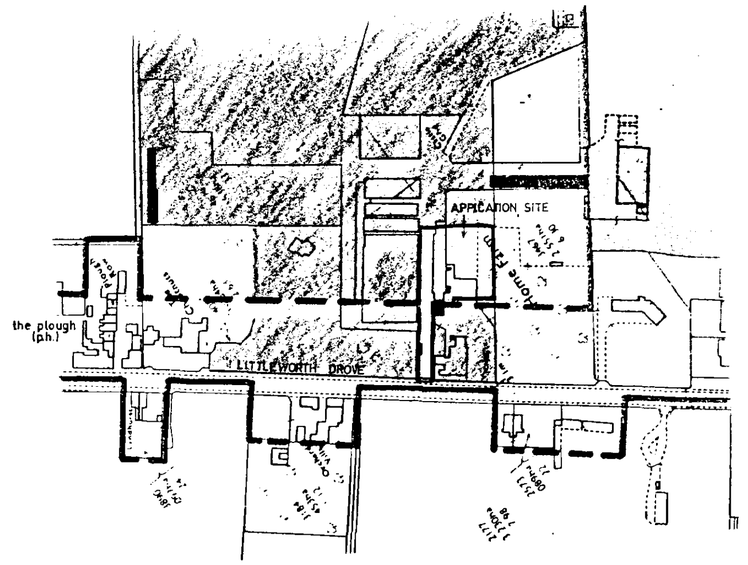

Location Plan 1·2500 scale

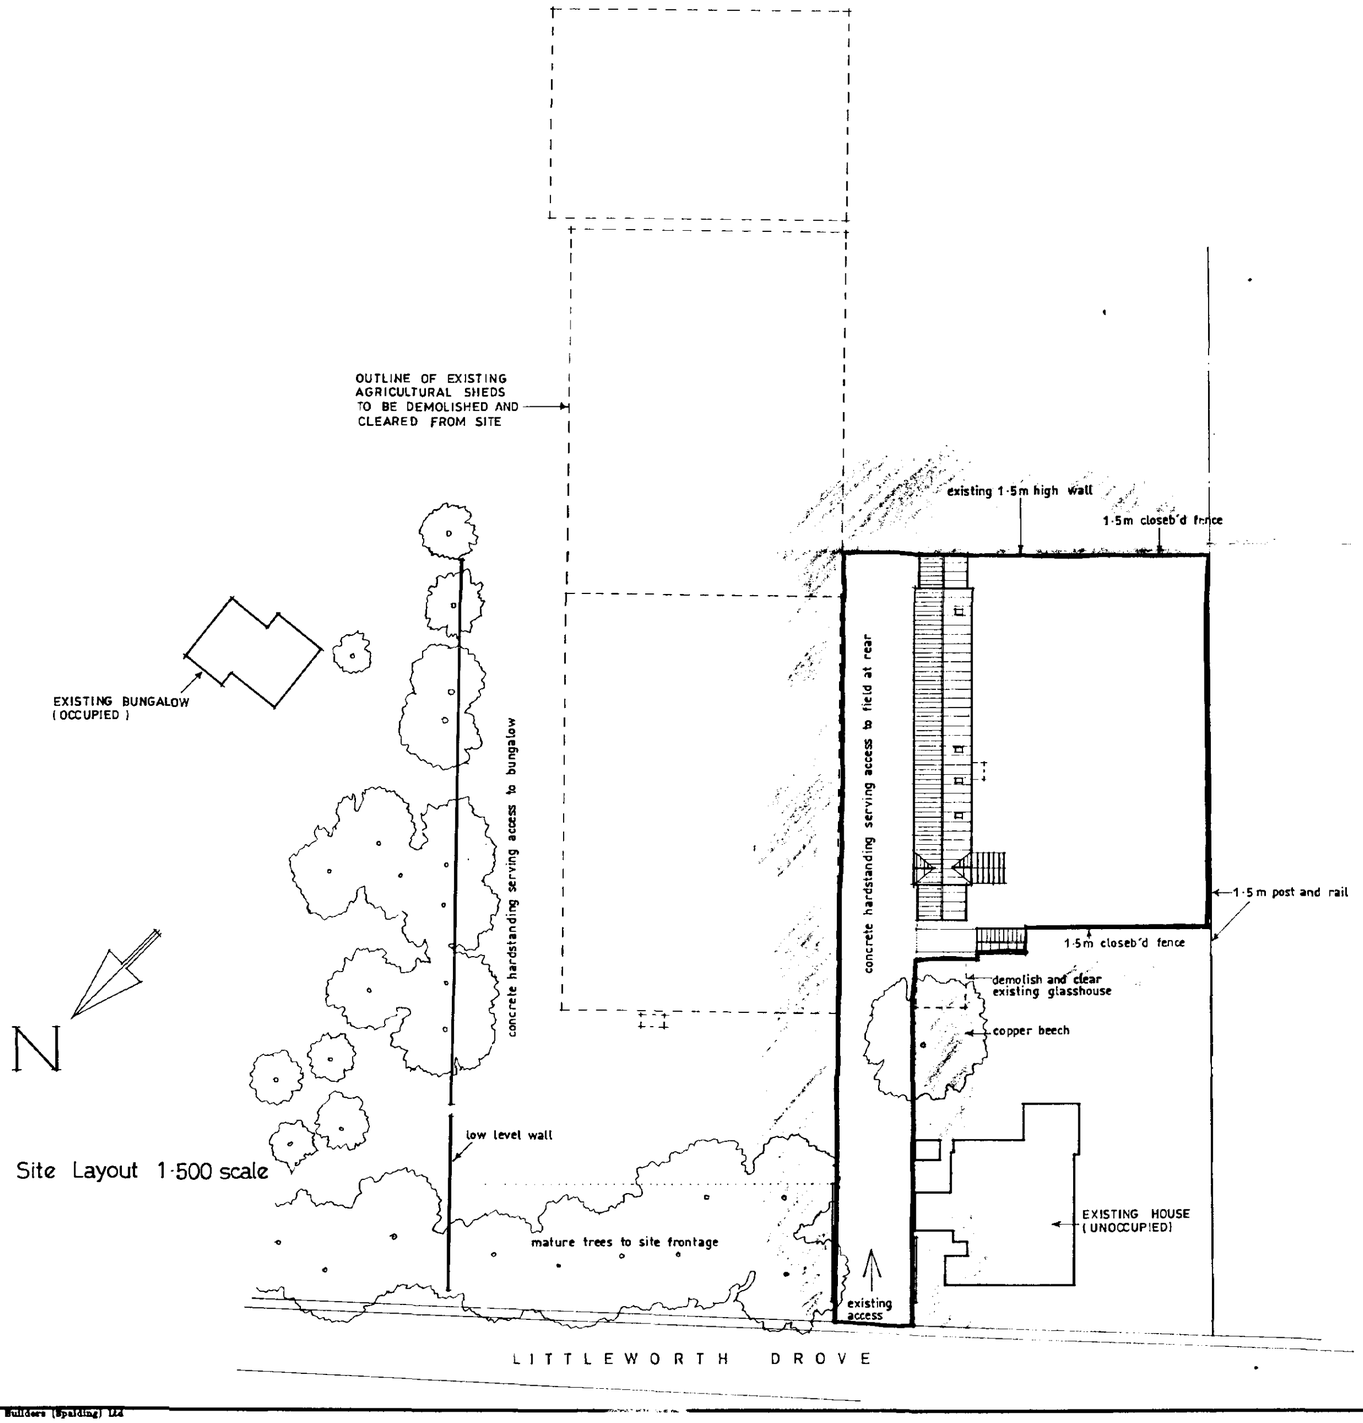

Site Layout 1·500 scale

SOUTH HOLLAND DC
HOUSING & PLANNING
17 SEP 1998
Ref: 0926/98.

Broadgate Homes

Broadgate Builders (Spalding) Ltd
Broadgate House, Weston Hills,
Spalding, Lincolnshire, PE12 6DB.
Telephone: (01406) 380532 Fax: (01406) 380014

PROJECT TITLE


PROPOSED BARN CONVERSION AT:
HOME FARM,
LITTLEWORTH DROVE,
DEEPING St NICHOLAS,
SPALDING, LINCS.

REV	DESCRIPTION	DATE	BY

SCALE 1-500 . 1-2500 DRAWN

DATE SEPT. 1998 DRAWING No. 98010/04

This drawing is copyright and may not be altered, traced, copied, photographed or used for any purpose other than that for which it is issued without consent of Broadgate Builders (Spalding) Ltd.

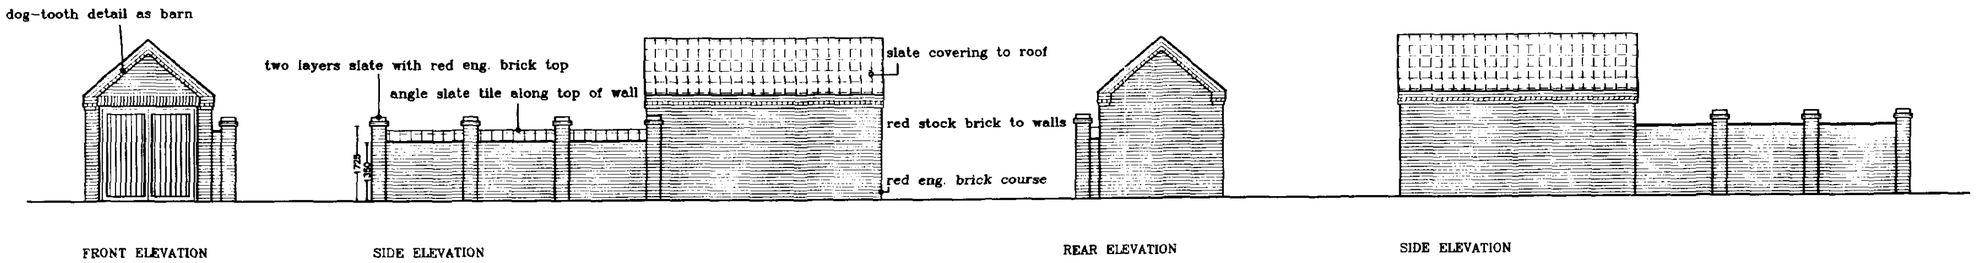


FRONT ELEVATION

SIDE ELEVATION

REAR ELEVATION

SIDE ELEVATION

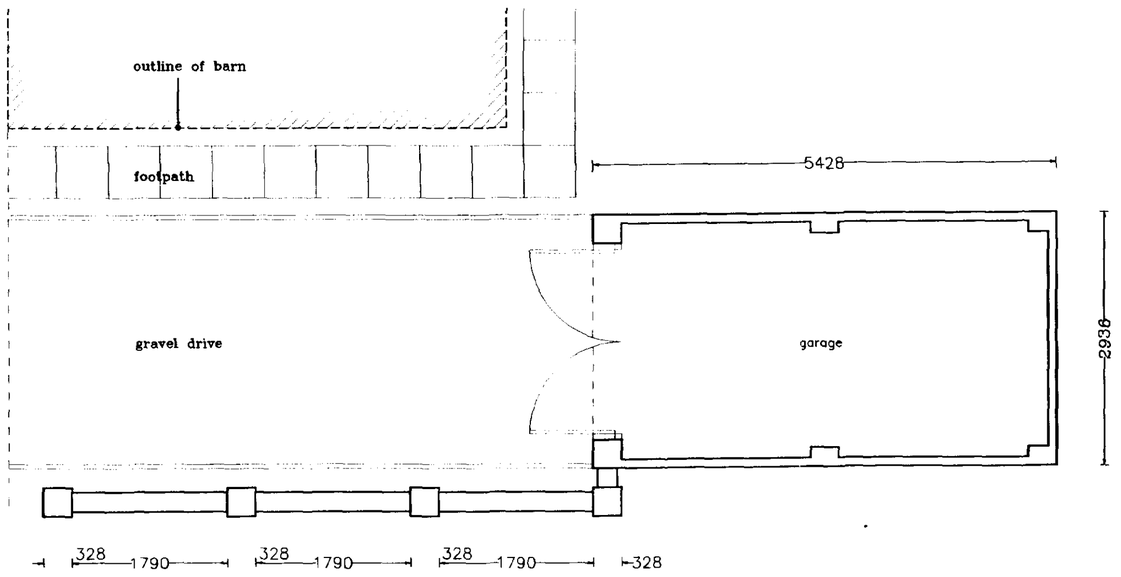

FLOOR LAYOUT

Broadgate
Homes
Broadgate Builders (Spalding) Ltd
Broadgate House, Weston Hills,
Spalding, Lincolnshire, PE12 6DB.
Telephone: (01406) 380532 Fax: (01406) 380014

PROJECT TITLE

PROPOSED GARAGE & WALL AT: HOME FARM, LITTLEWORTH DROVE, DEEPING ST NICHOLAS, SPALDING, LINCS.

SOUTH HOLLAND DC
HOUSING & PLANNING
17 SEP 1998
Ref: 0926/98

REV	DESCRIPTION	DATE	BY


SCALE: 1:100, 1:50

DRAWN: $

DATE: SEPT 1998

DRAWING No.: 98010/05

This drawing is copyright and may not be altered, traced, copied, photographed or used for any purpose other than that for which it is issued without consent of Broadgate Builders (Spalding) Ltd.

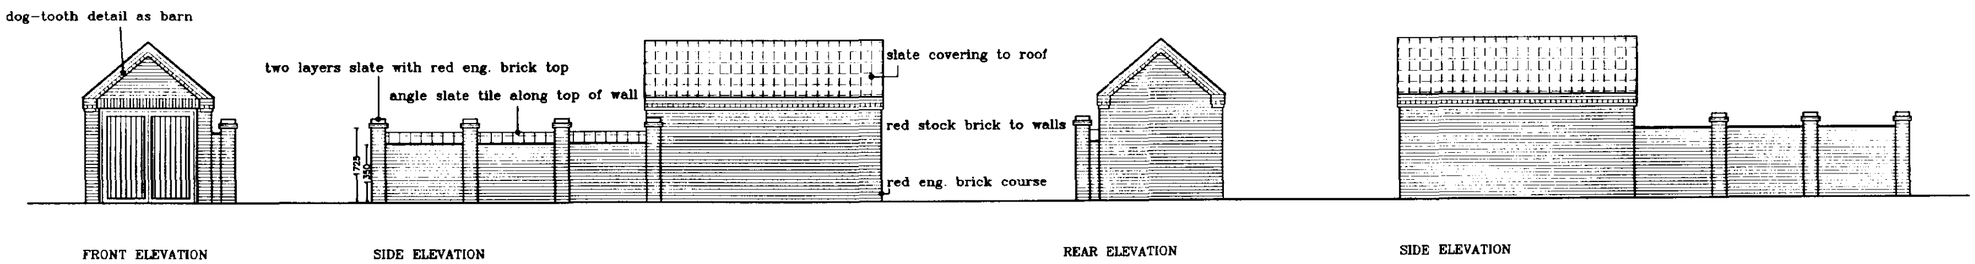


FRONT ELEVATION

SIDE ELEVATION

REAR ELEVATION

SIDE ELEVATION

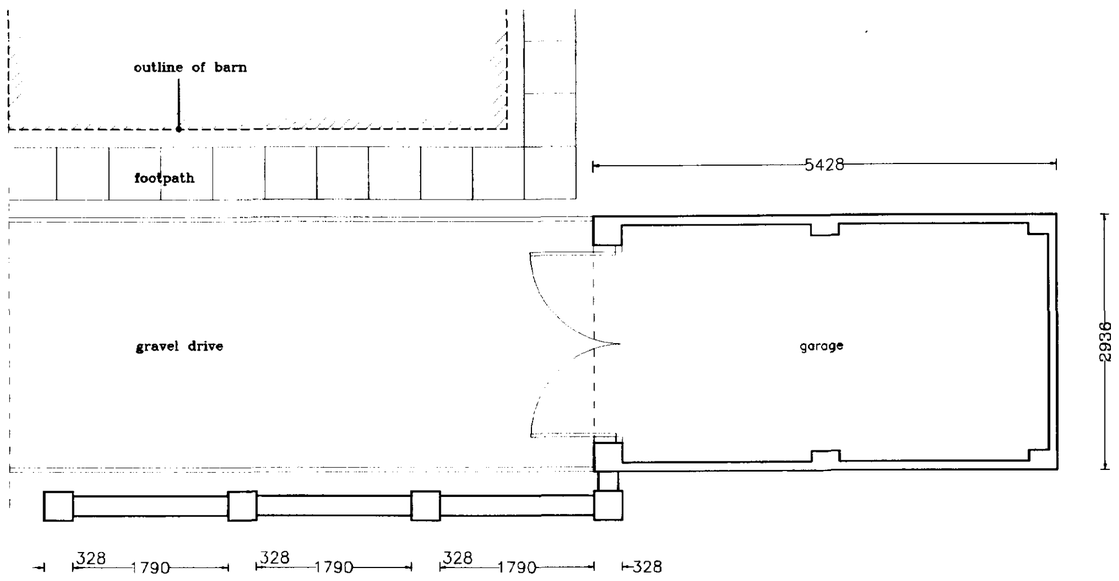

FLOOR LAYOUT

Broadgate Homes
Broadgate Builders (Spalding) Ltd
Broadgate House, Weston Hills,
Spalding, Lincolnshire, PE12 6DB.
Telephone: (01406) 380532 Fax: (01406) 380014

PROJECT TITLE

PROPOSED GARAGE & WALL AT: HOME FARM, LITTLEWORTH DROVE, DEEPING ST NICHOLAS, SPALDING, LINCS.

SOUTH HOLLAND DC
HOUSING & PLANNING
17 SEP 1998
Ref: 0926/98.

REV	DESCRIPTION	DATE	BY


SCALE 1:100, 1:50

DRAWN

DATE SEPT 1998

DRAWING No. 98010/05

This drawing is copyright and may not be altered, traced, copied, photographed or used for any purpose other than that for which it is issued without consent of Broadgate Builders (Spalding) Ltd.

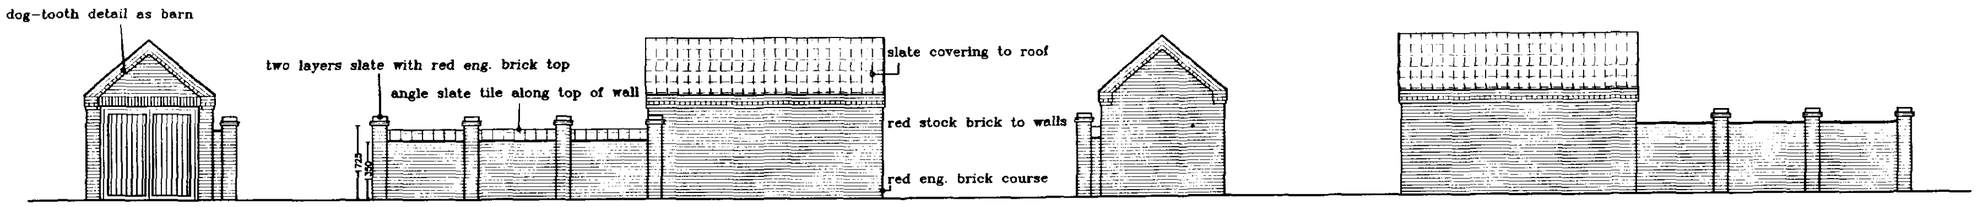


FRONT ELEVATION

SIDE ELEVATION

REAR ELEVATION

SIDE ELEVATION

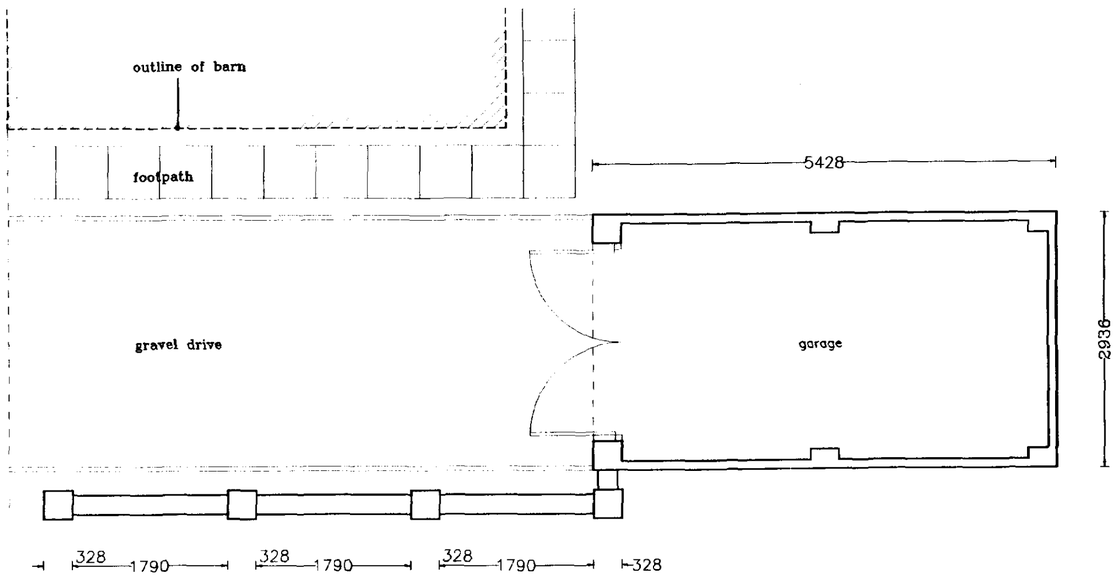

FLOOR LAYOUT

Broadgate Homes
Broadgate Builders (Spalding) Ltd
Broadgate House, Weston Hills,
Spalding, Lincolnshire, PE12 6DB.
Telephone: (01406) 380532 Fax: (01406) 380014

PROJECT TITLE

PROPOSED GARAGE & WALL AT: HOME FARM, LITTLEWORTH DROVE, DEEPING ST NICHOLAS, SPALDING, LINCS.

SOUTH HOLLAND DC
HOUSING & PLANNING
17 SEP 1998
Ref: 0926/98

REV	DESCRIPTION	DATE	BY


SCALE
1:100, 1:50

DRAWN

DATE
SEPT 1998

DRAWING No.
98010/05

This drawing is copyright and may not be altered, traced, copied, photographed or used for any purpose other than that for which it is issued without consent of Broadgate Builders (Spalding) Ltd.

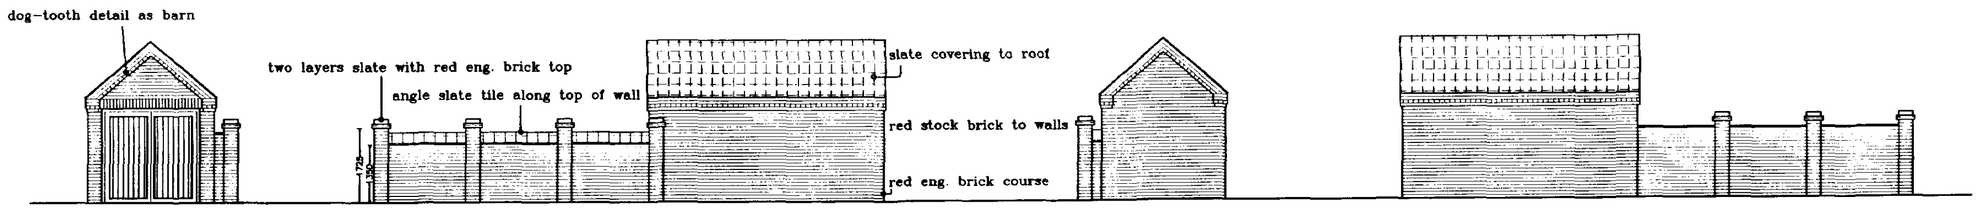


FRONT ELEVATION

SIDE ELEVATION

REAR ELEVATION

SIDE ELEVATION

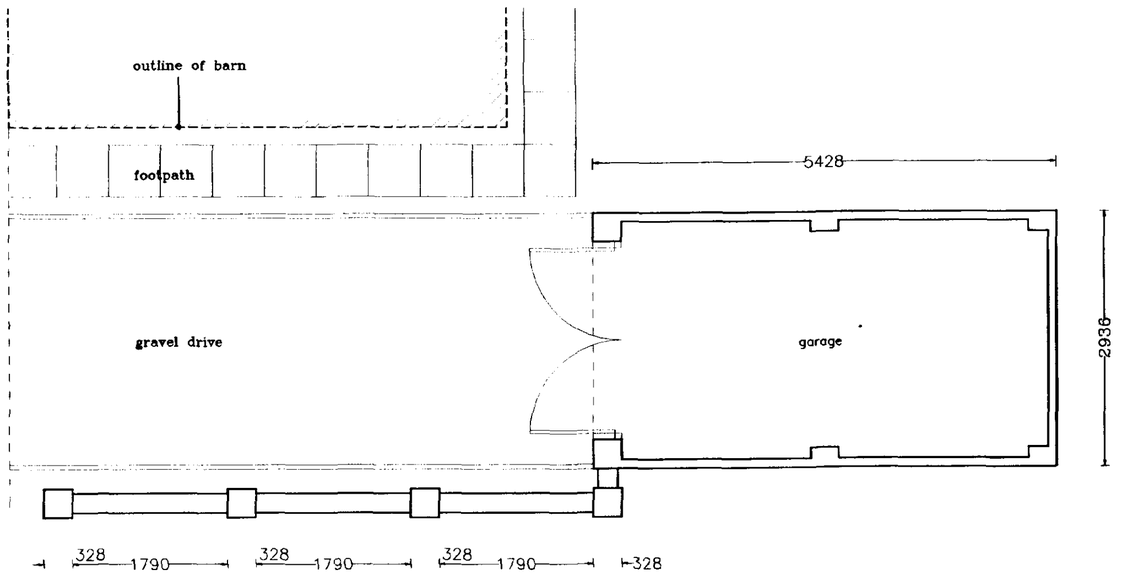

FLOOR LAYOUT

Broadgate Homes
Broadgate Builders (Spalding) Ltd
Broadgate House, Weston Hills,
Spalding, Lincolnshire, PE12 6DB.
Telephone: (01406) 380532 Fax: (01406) 380014

PROJECT TITLE

PROPOSED GARAGE & WALL AT: HOME FARM, LITTLEWORTH DROVE, DEEPING ST NICHOLAS, SPALDING, LINCS.

REV	DESCRIPTION	DATE	BY


SCALE 1:100, 1:50

DRAWN


DATE SEPT 1998

DRAWING No. 98010/05

SOUTH HOLLAND DC
HOUSING & PLANNING
17 SEP 1998
Ref: 0926/98

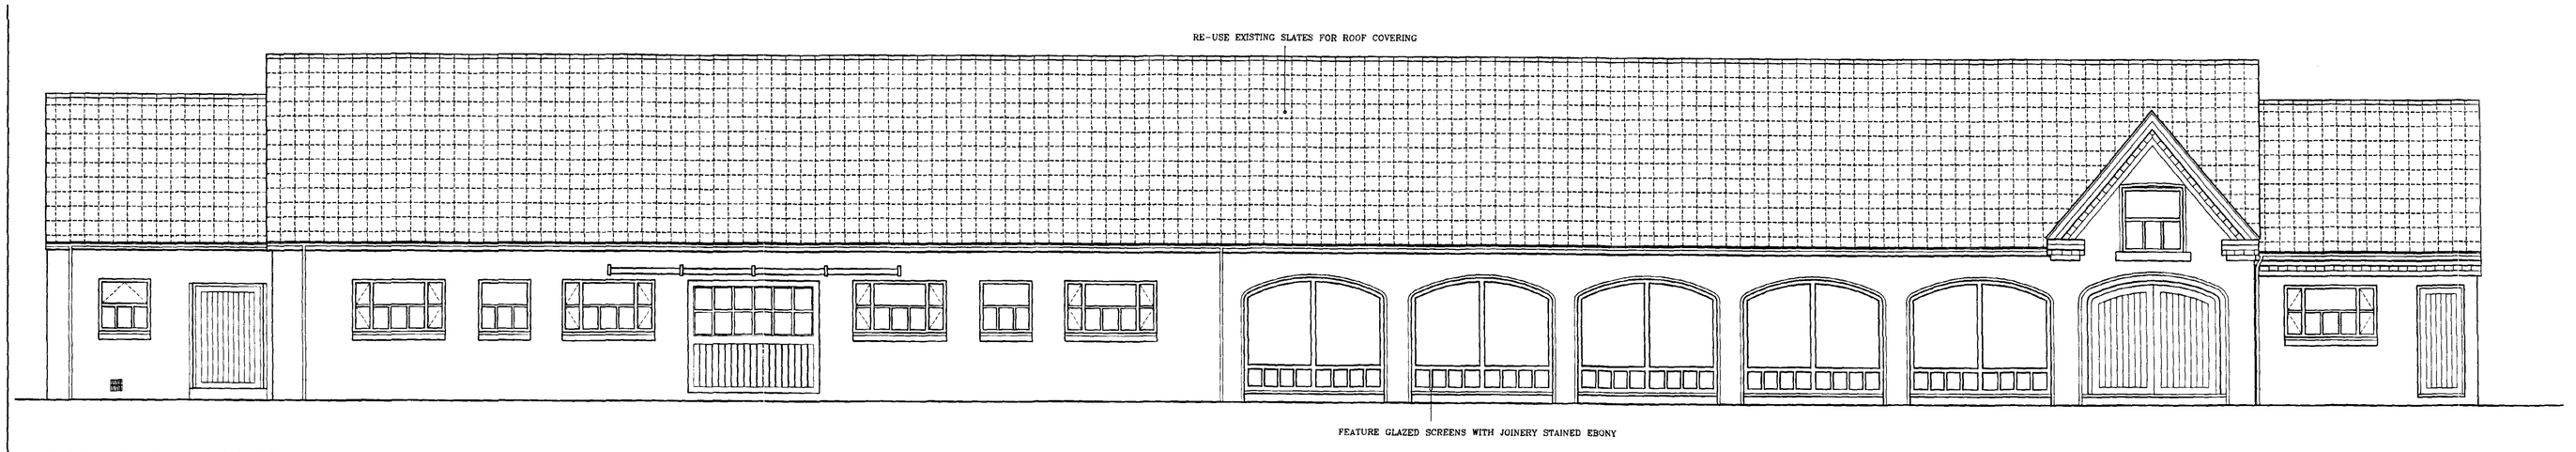


FRONT ELEVATION

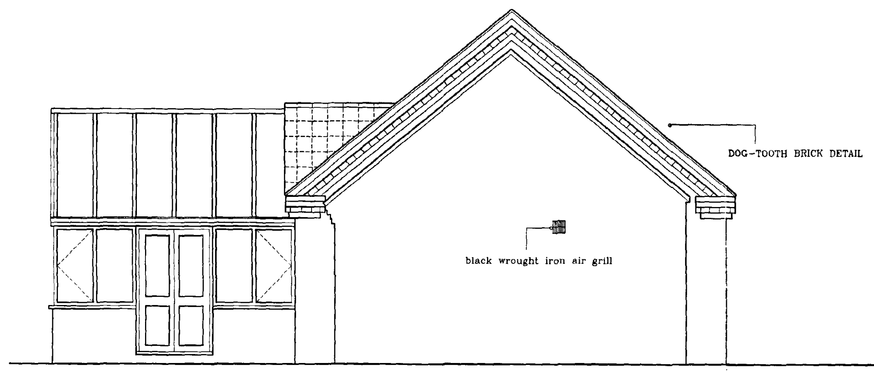


SIDE ELEVATION

EXTERNAL WALLS COATED IN WHITE MASONRY PAINT


ALL EXTERNAL JOINERY STAINED EBONY

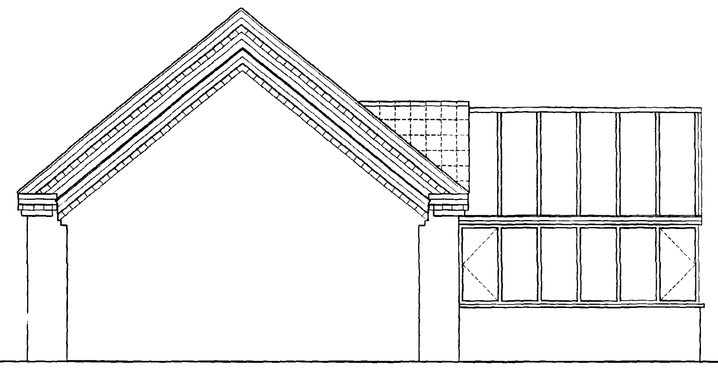

SIDE ELEVATION

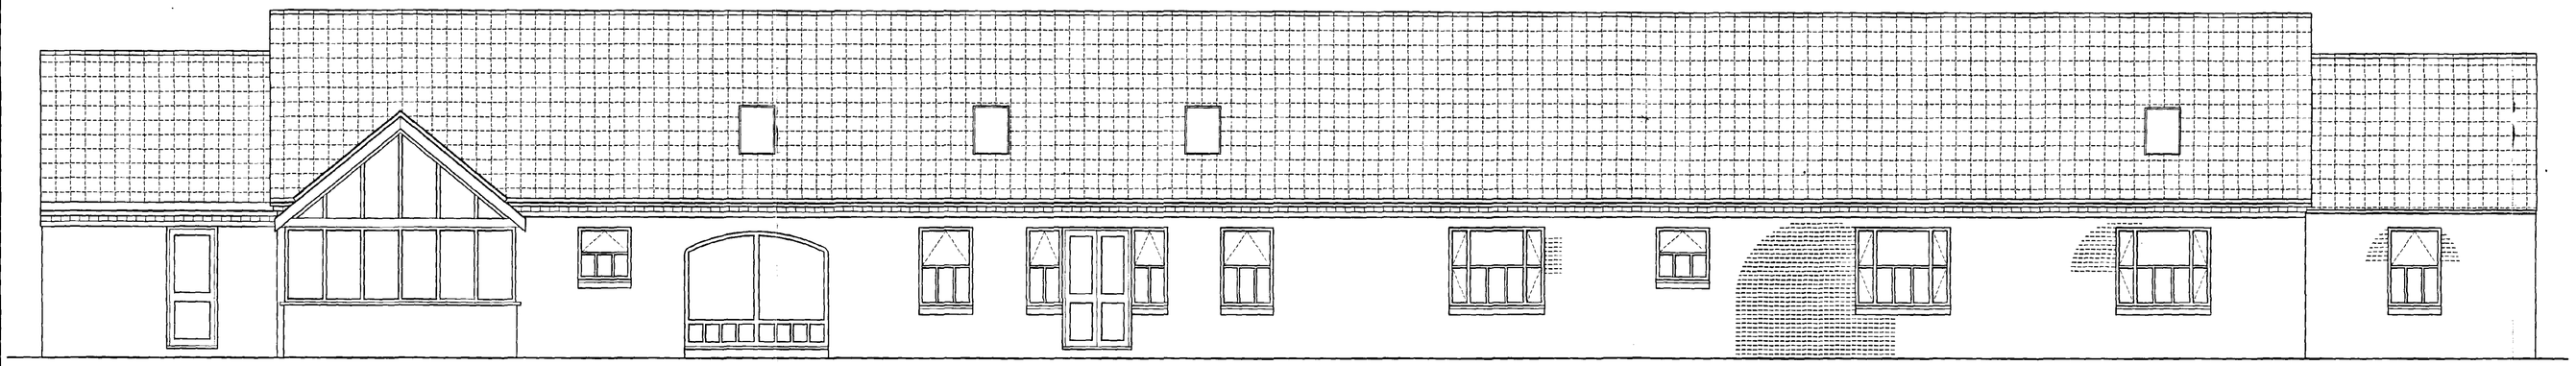

REAR ELEVATION

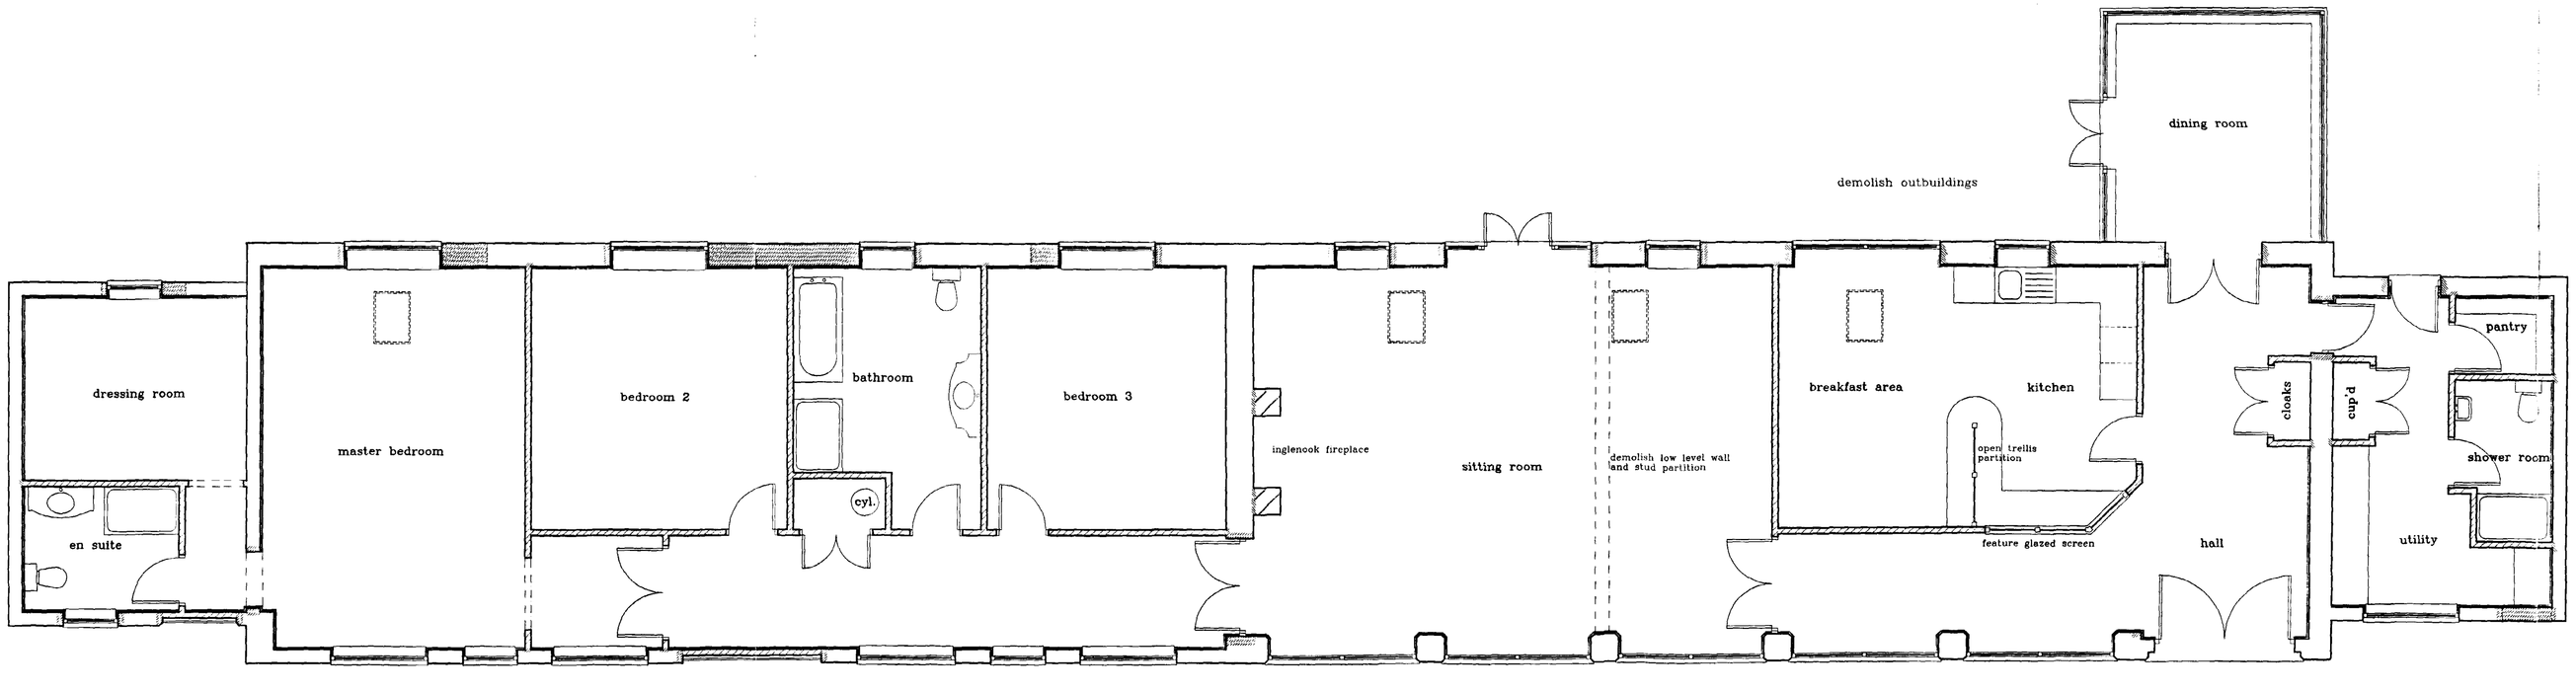

GROUND FLOOR LAYOUT

BROADGATE HOMES

Broadgate Homes Limited

Broadgate House, Weston Hills,
Spalding, Lincolnshire. PE12 6DB.
Telephone: 01406 380532 Fax:01406 380014

PROPOSED BARN CONVERSION
AT : HOME FARM,
LITTLEWORTH DROVE,
DEEPING St NICHOLAS,
SPALDING, LINCS.


PROPOSED PLANS AND ELEVATIONS.

scale: 1-50	drawn by:
date: August 1998	dwg no: 9801H/03


revisions:

SOUTH HOLLAND DC
HOUSING & PLANNING
17 SEP 1998
Ref: S/926/98

MASTER COPY

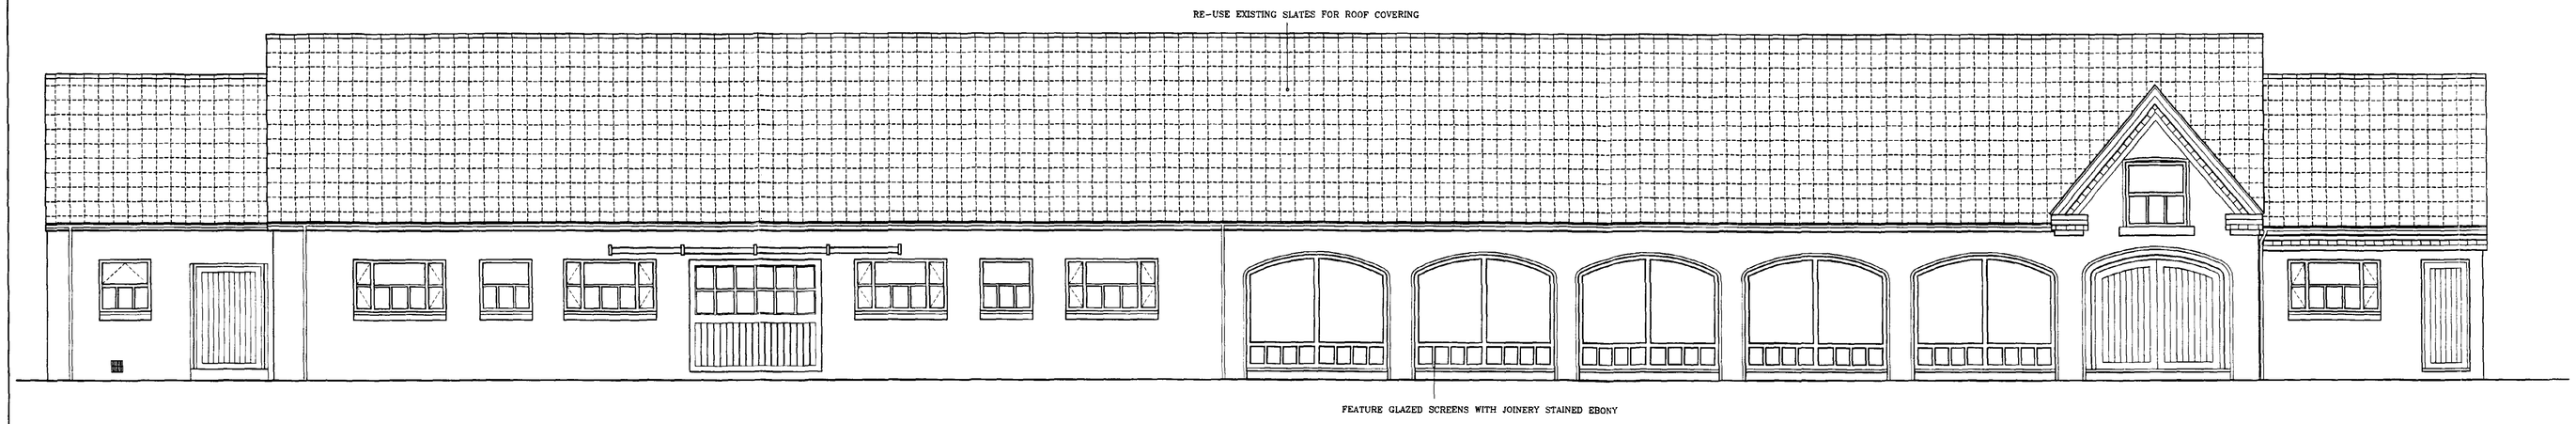


FRONT ELEVATION

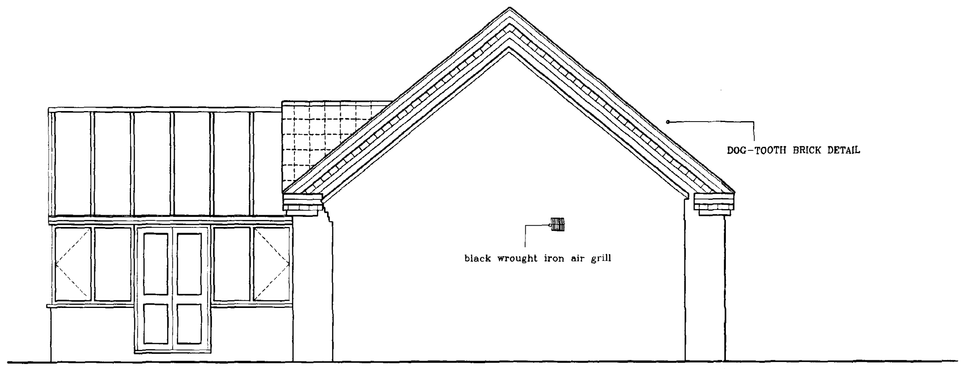


SIDE ELEVATION

EXTERNAL WALLS COATED IN WHITE MASONRY PAINT


ALL EXTERNAL JOINERY STAINED EBONY

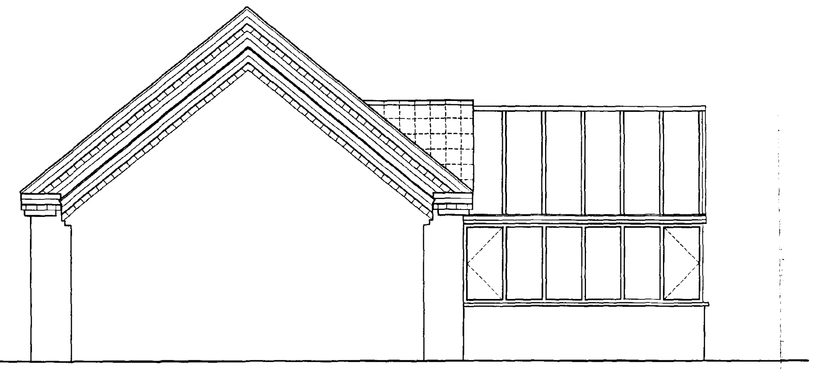

SIDE ELEVATION

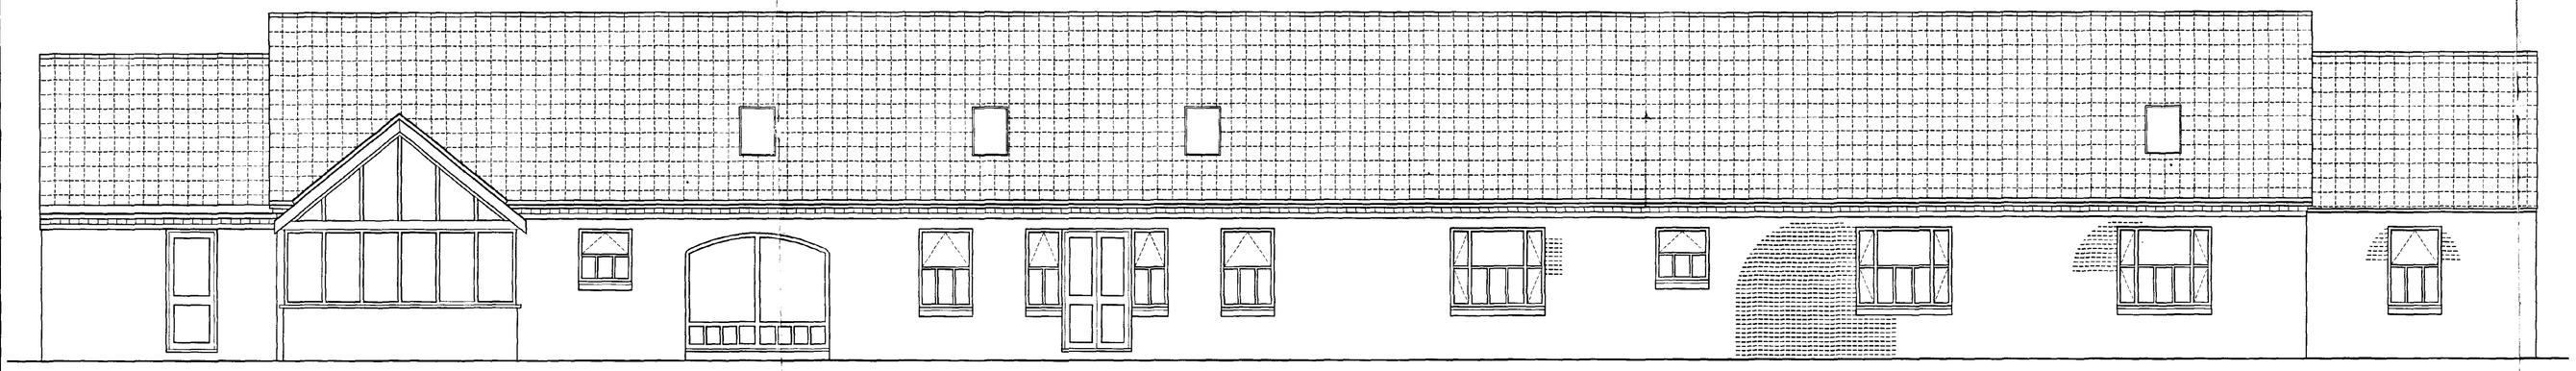

REAR ELEVATION

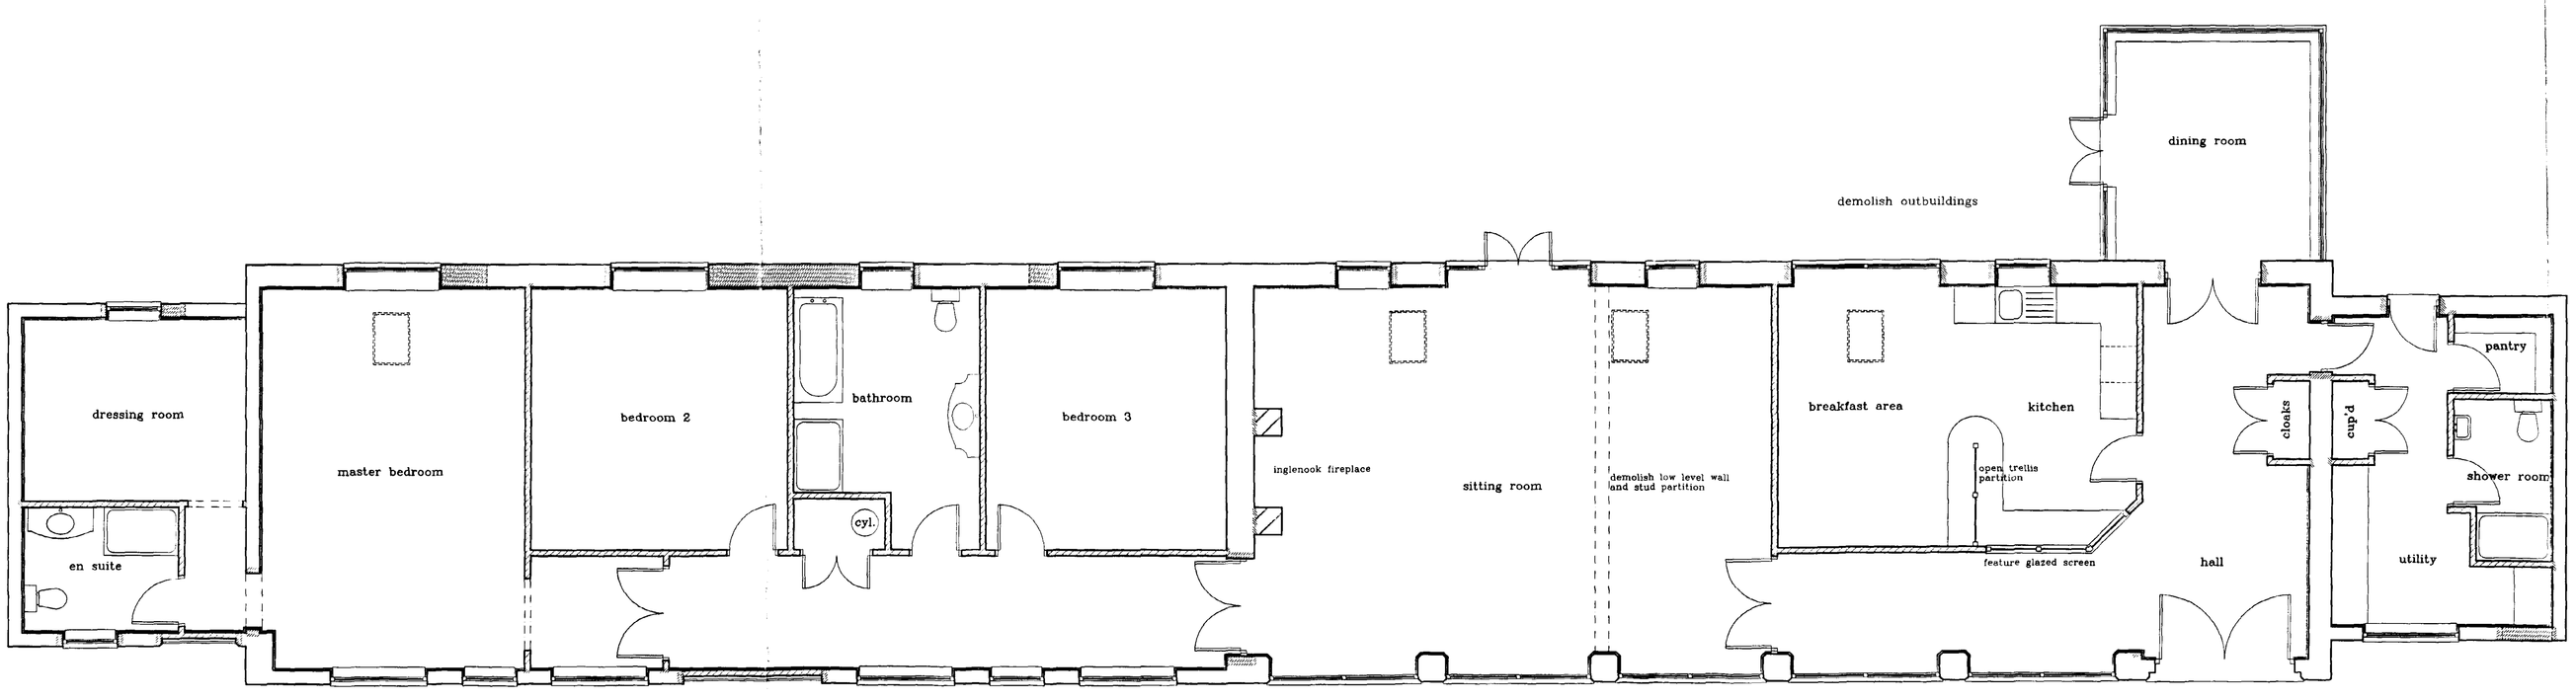

GROUND FLOOR LAYOUT

SOUTH HOLLAND DC
HOUSING & PLANNING
17 SEP 1998
Ref: 0926/98

BROADGATE HOMES

Broadgate Homes Limited
Broadgate House, Weston Hills,
Spalding, Lincolnshire, PE12 6DB.
Telephone: 01406 380532 Fax:01406 380014


PROPOSED BARN CONVERSION
AT : HOME FARM,
LITTLEWORTH DROVE,
DEEPING St NICHOLAS,
SPALDING, LINCS.

PROPOSED PLANS AND ELEVATIONS.


scale: 1-50	drawn by:
date: August 1998	dwg no: 9801C/03

revisions:

MASTER COPY

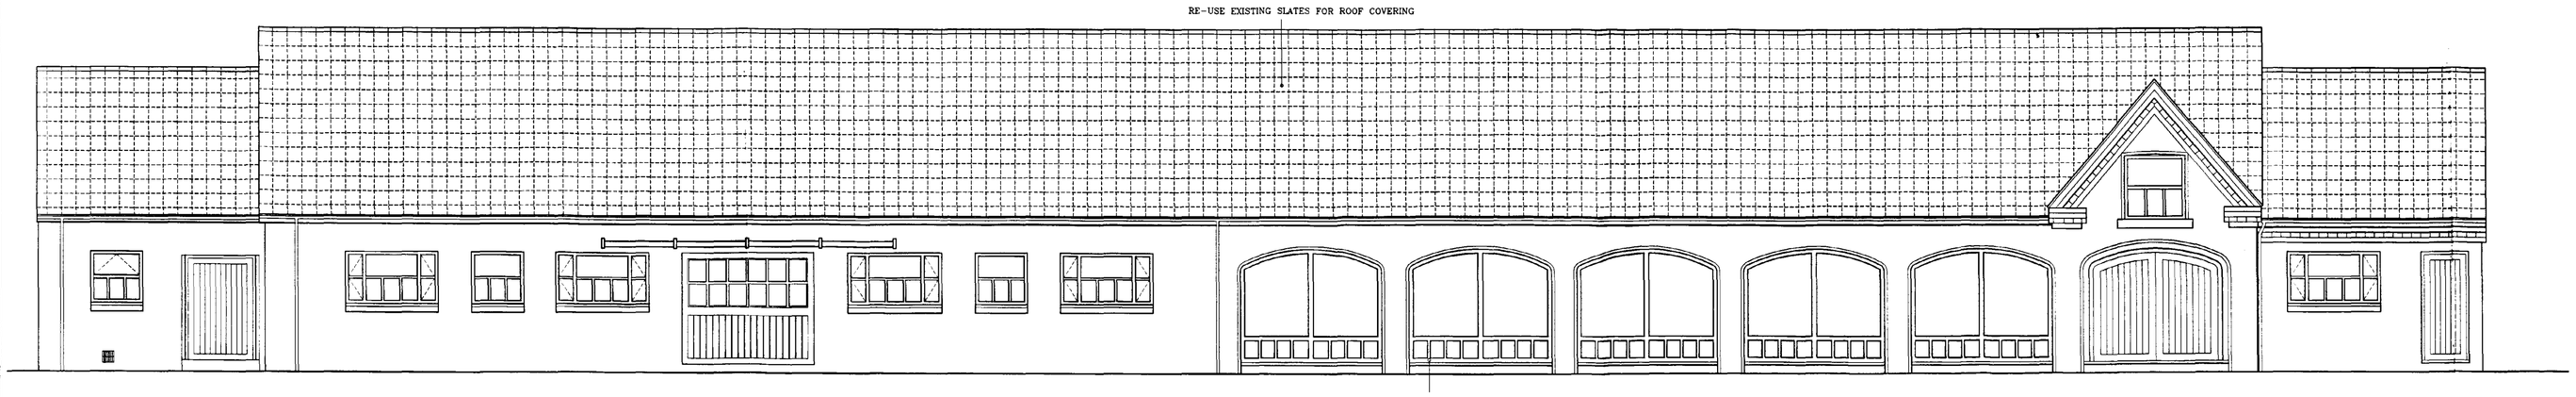


FRONT ELEVATION

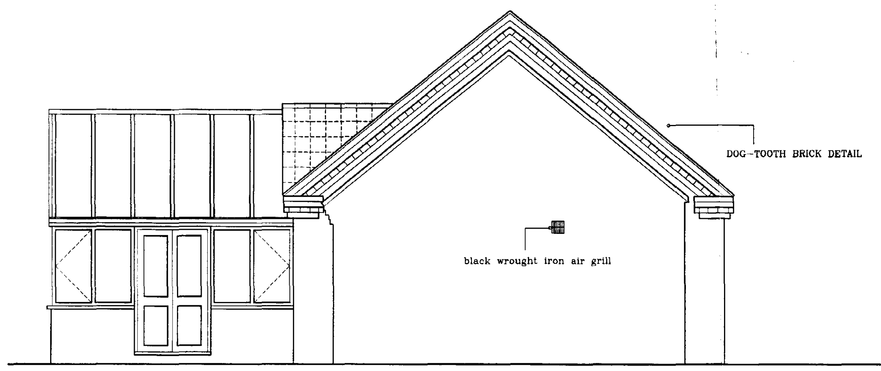


SIDE ELEVATION

EXTERNAL WALLS COATED IN WHITE MASONRY PAINT


ALL EXTERNAL JOINERY STAINED EBONY

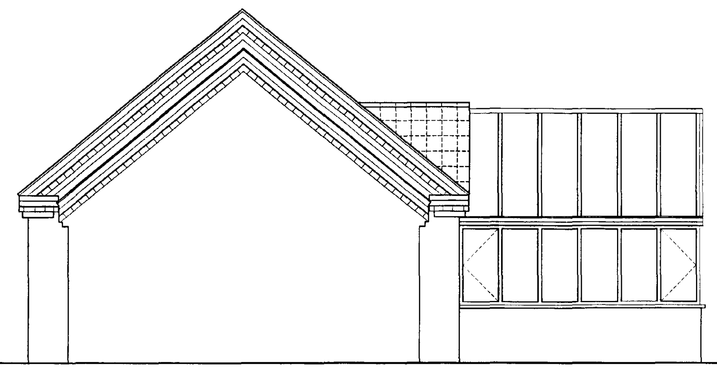

SIDE ELEVATION

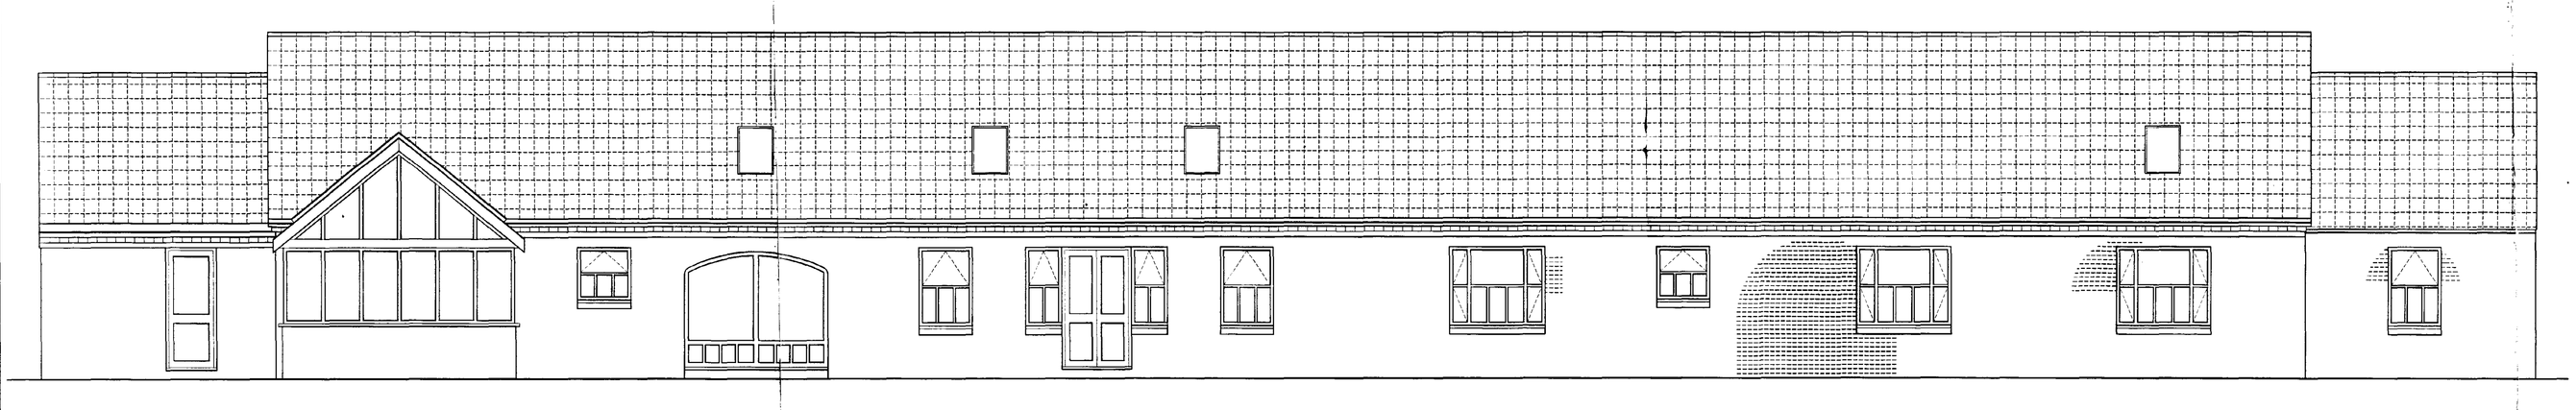

REAR ELEVATION

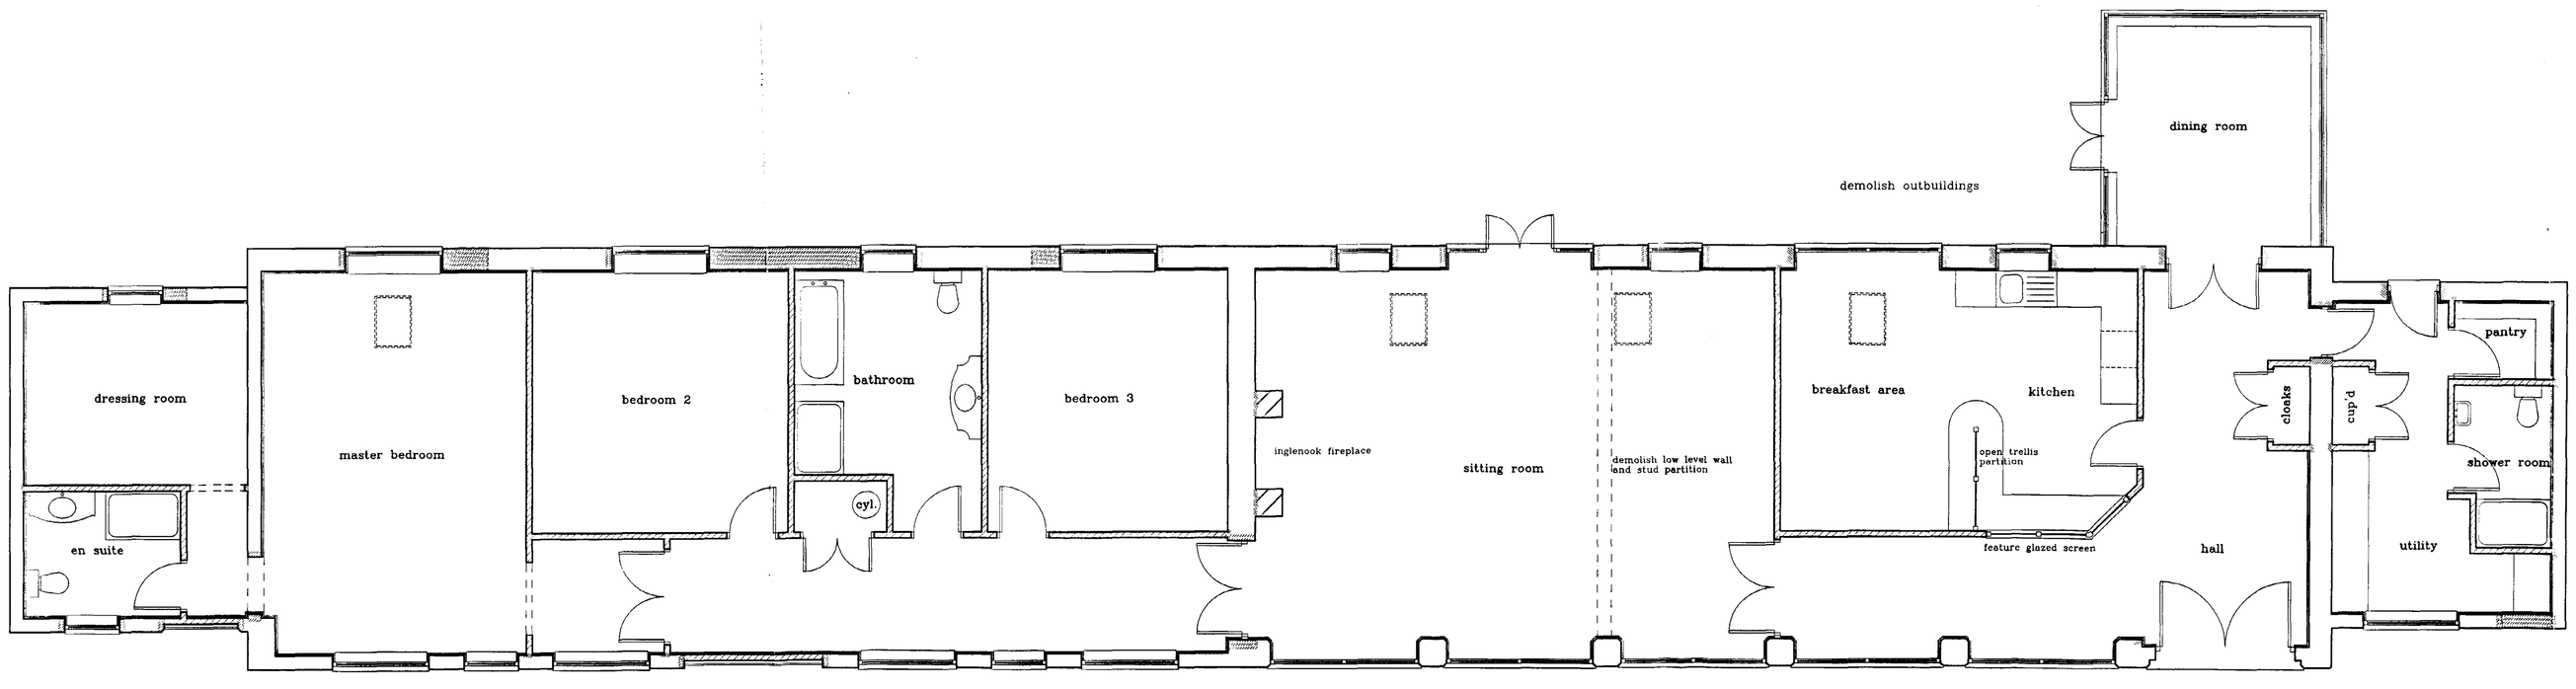

GROUND FLOOR LAYOUT

SOUTH HOLLAND DC
HOUSING & PLANNING
17 SEP 1998
Ref: 0926/98.

BROADGATE HOMES

Broadgate Homes Limited
Broadgate House, Weston Hills,
Spalding, Lincolnshire. PE12 6DB.
Telephone: 01406 380532 Fax:01406 380014

PROPOSED BARN CONVERSION
AT : HOME FARM,
LITTLEWORTH DROVE,
DEEPING St NICHOLAS,
SPALDING, LINCS.

PROPOSED PLANS AND ELEVATIONS.


scale: 1-50	drawn by: SJ
date: August 1998	dwg no: 9801/03

revisions:

MASTER COPY

MASTER COPY


GROUND FLOOR LAYOUT

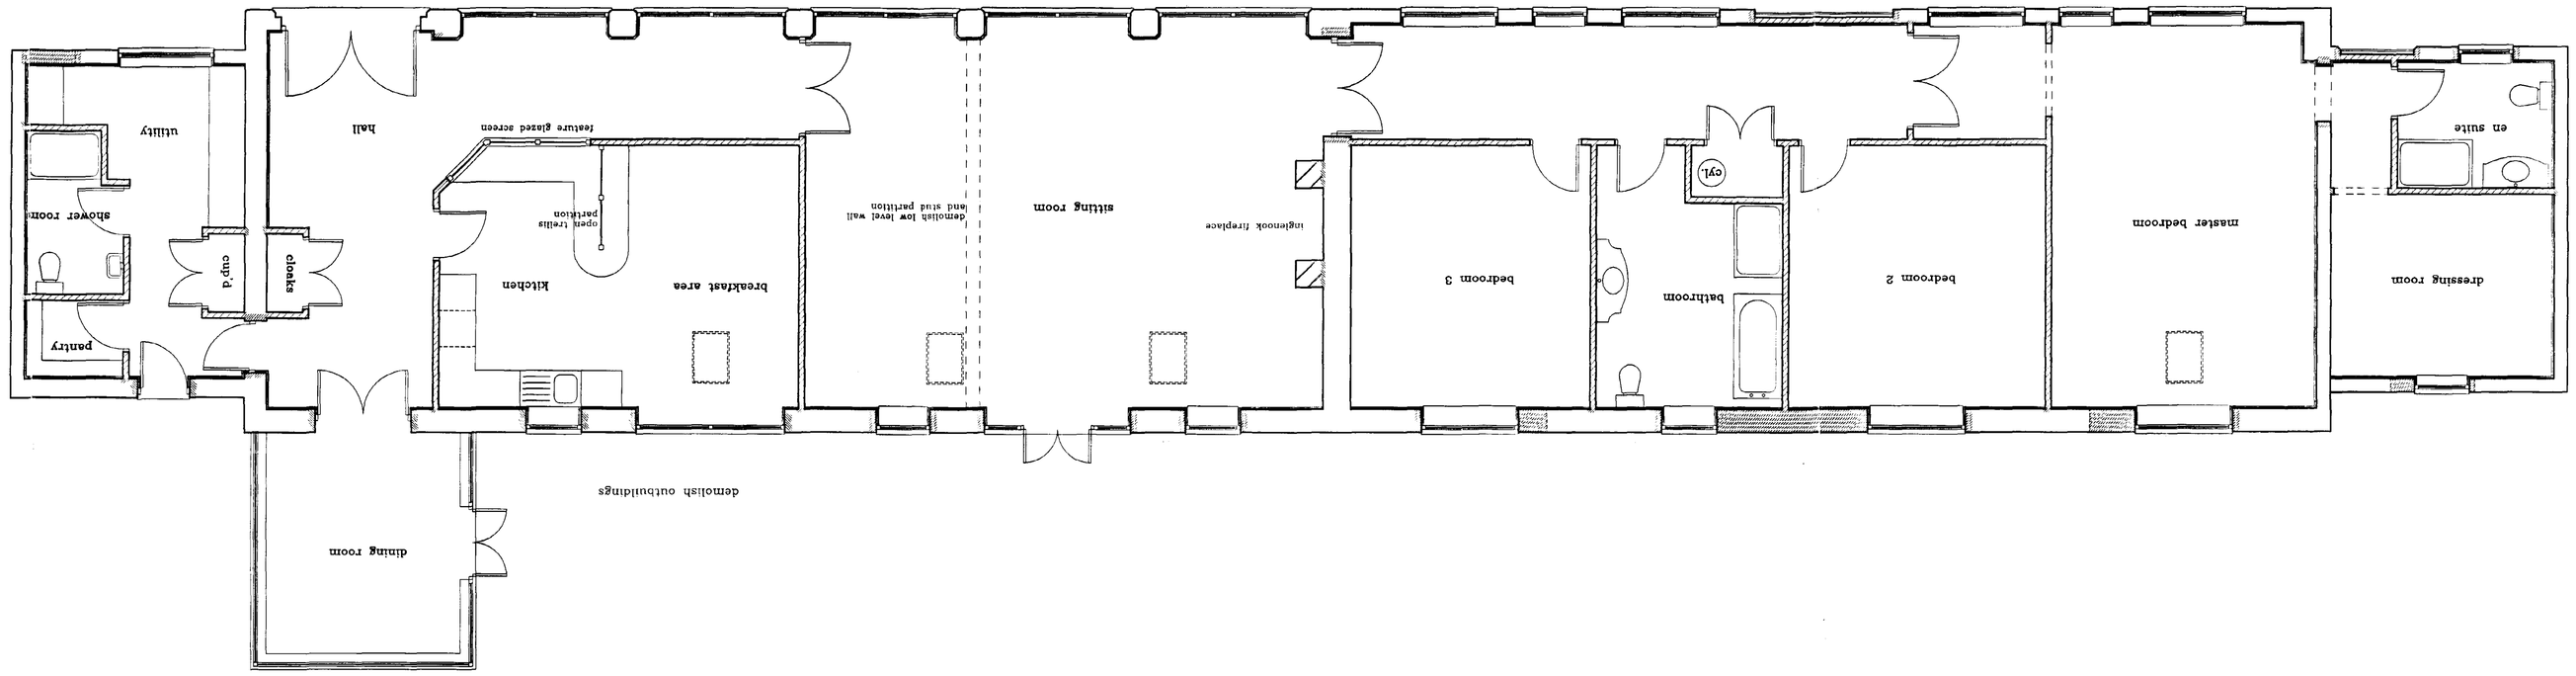


demolish outbuildings

demolish glasshouse


REAR ELEVATION

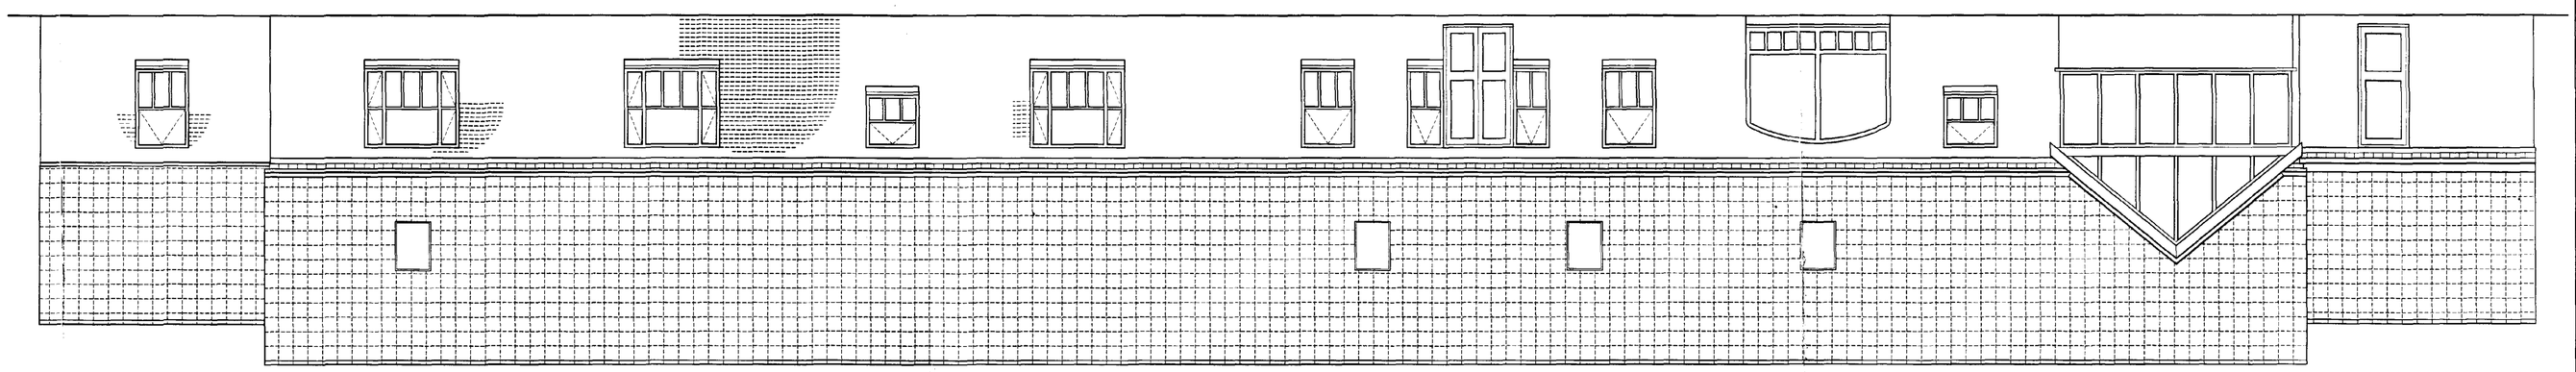

SIDE ELEVATION

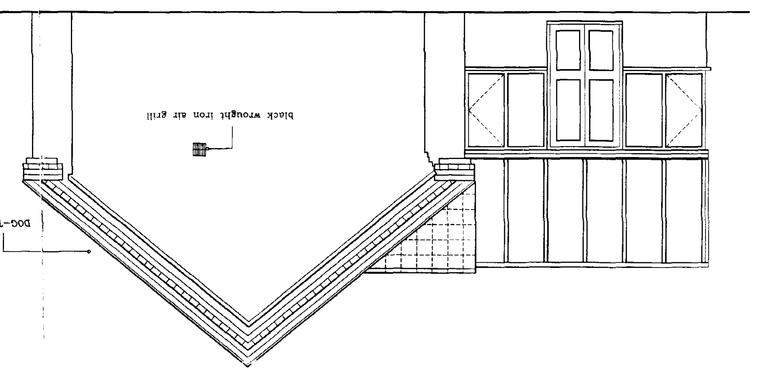


SIDE ELEVATION

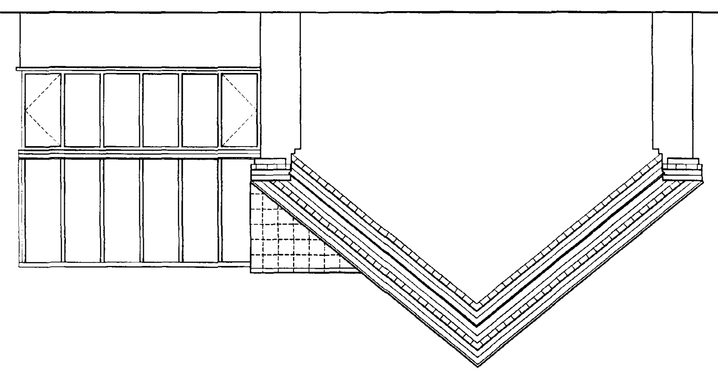

EXTERNAL WALLS COATED IN WHITE MASONRY PAINT

ALL EXTERNAL JOINERY STAINED EBONY

FRONT ELEVATION

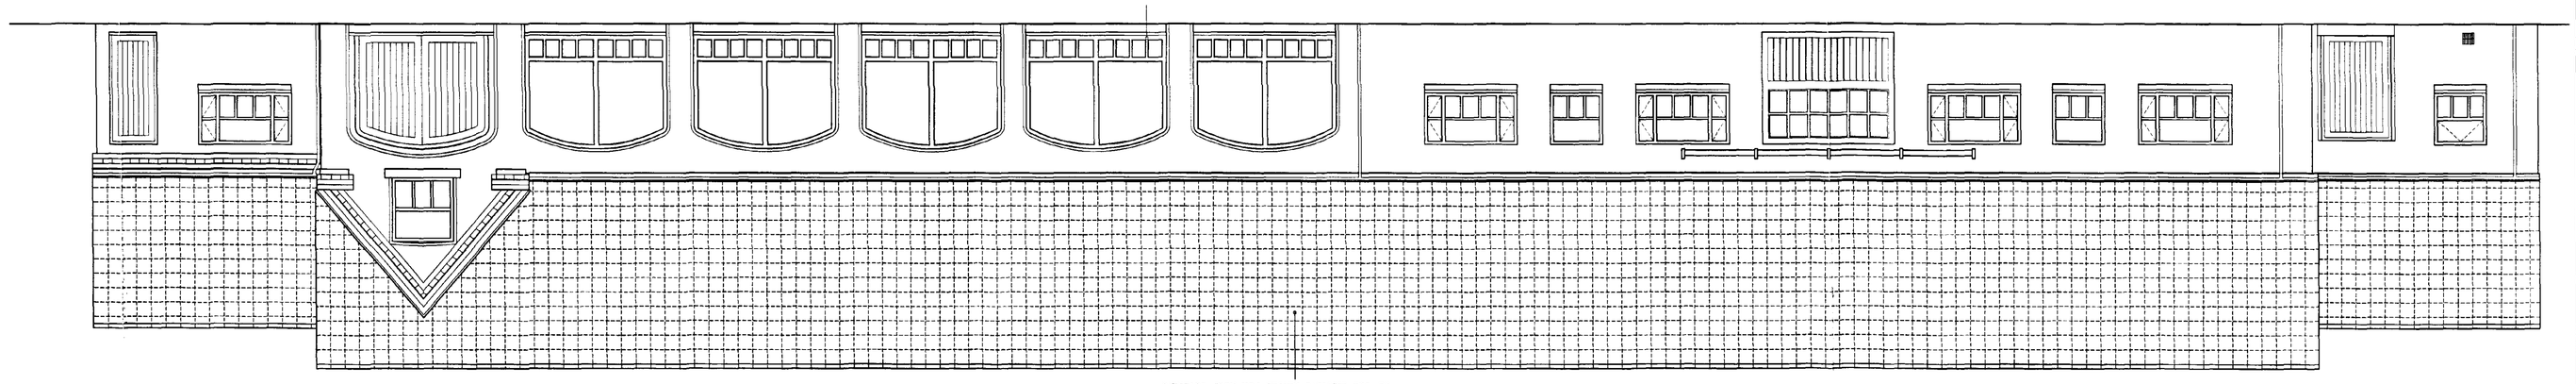

SOUTH HOLLAND DC
HOUSING & PLANNING
17 SEP 1998
Ref: 0606/98

BROADGATE HOMES


Broadgate Homes Limited
Broadgate House, Meadow Mills,
Spalding, Lincolnshire, PE12 6QR.
Telephone: 01406 380532 Fax:01406 380014

PROPOSED BARN CONVERSION
AT : HOME FARM,
LITTLEWORTH GROVE,
DEEPING St NICHOLAS,
SPALDING, LINCS.


PROPOSED PLANS AND ELEVATIONS.

scale: 1-50	drawn by:
date: August 1998	dwg no: 9801D/03


revisions:

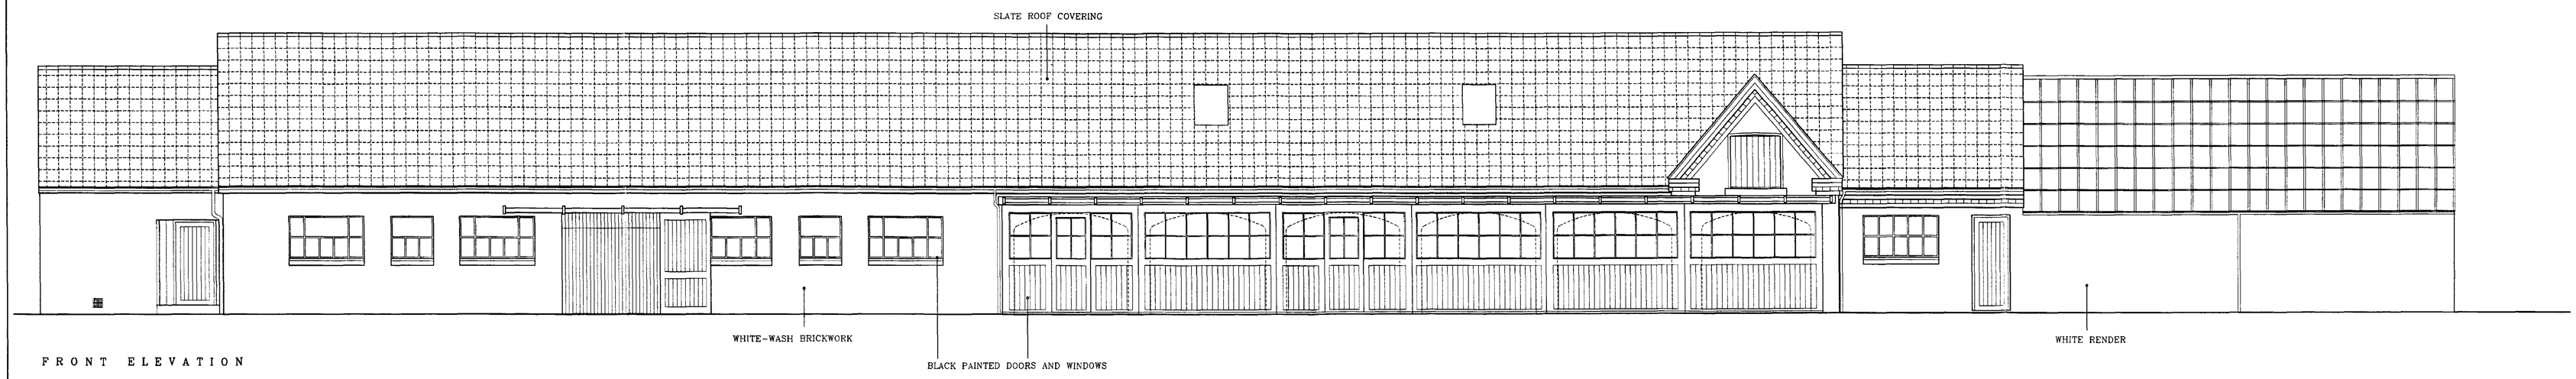

FRONT ELEVATION

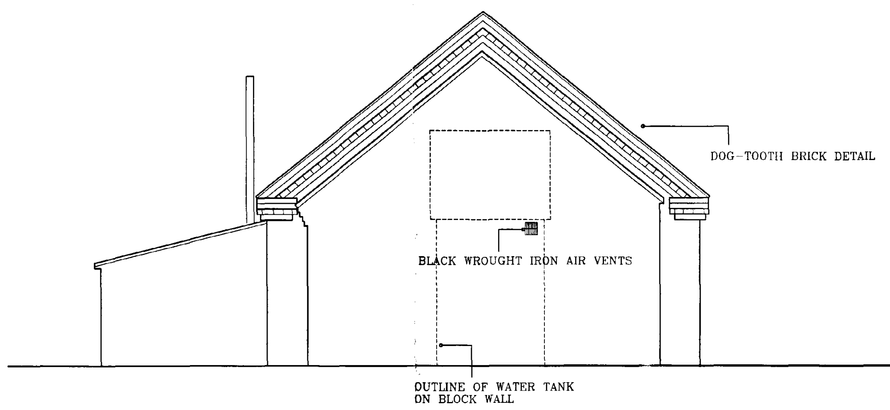


SIDE ELEVATION

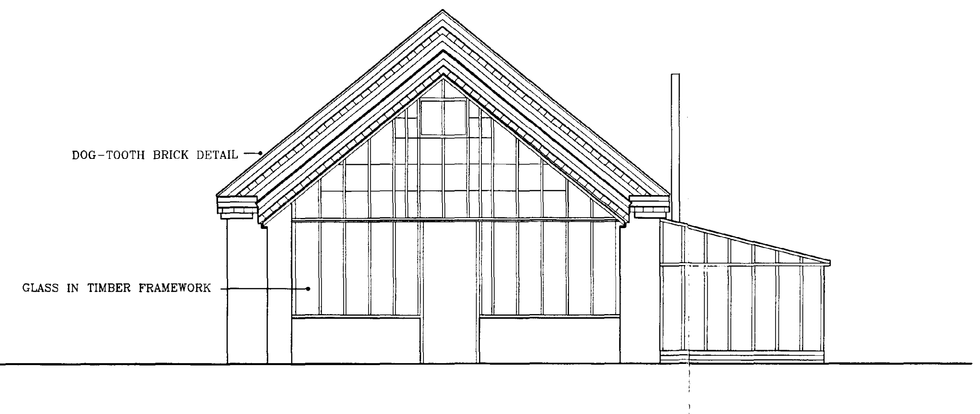


SIDE ELEVATION

BROADGATE HOMES
Broadgate Homes Limited
Broadgate House, Weston Hills,
Spalding, Lincolnshire. PE12 6DB.
Telephone: 01406 380532 Fax:01406 380014

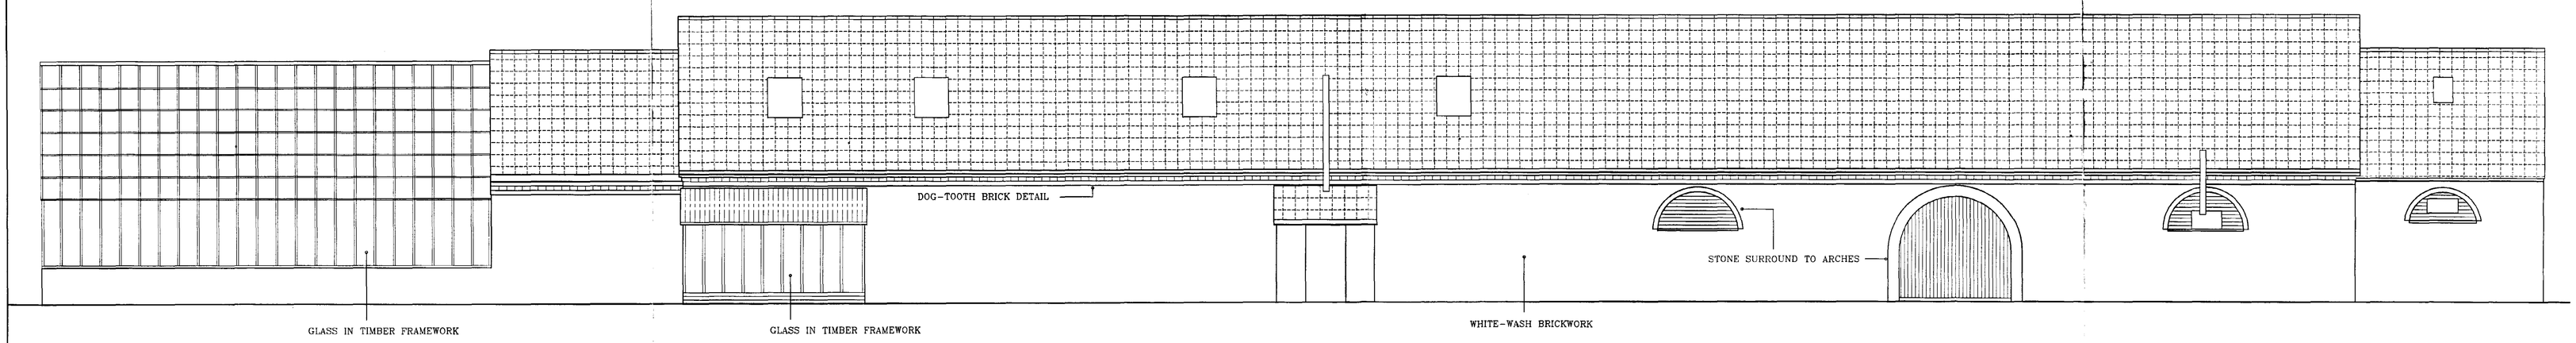

REAR ELEVATION

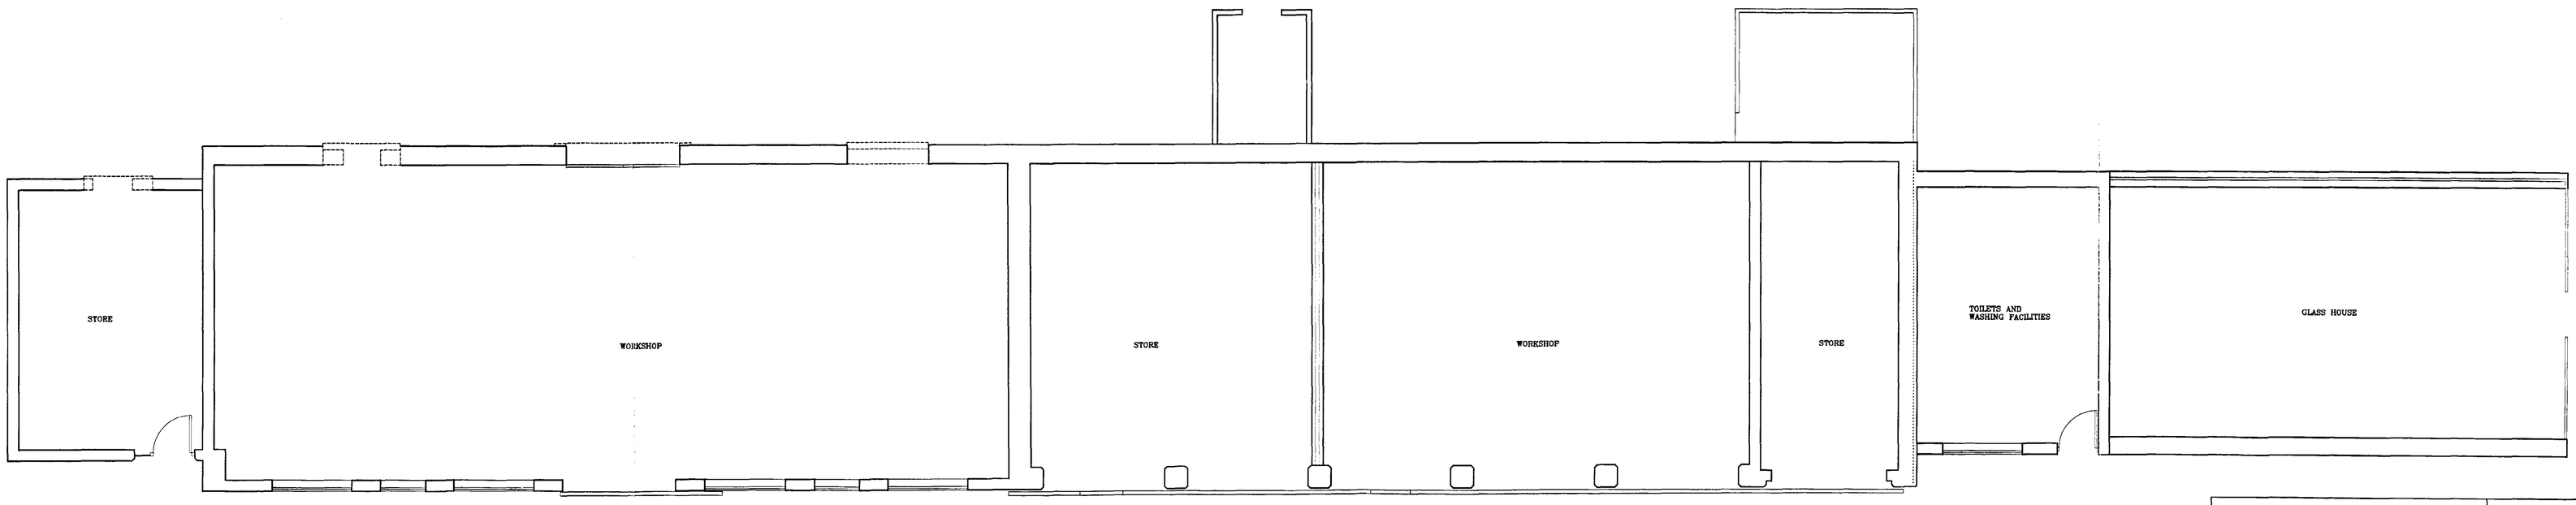


GROUND FLOOR LAYOUT

SOUTH HOLLAND DC
HOUSING & PLANNING
17 SEP 1998
Ref: 0926/98


PLANS AND ELEVATIONS AS EXISTING.	
scale: 1-50	drawn by:
date: June 1998	dwg no: 98010/02
revisions:	

PROPOSED BARN CONVERSION
AT : HOME FARM,
LITTLEWORTH DROVE,
DEEPING St NICHOLAS,
SPALDING, LINCS.


MASTER COPY

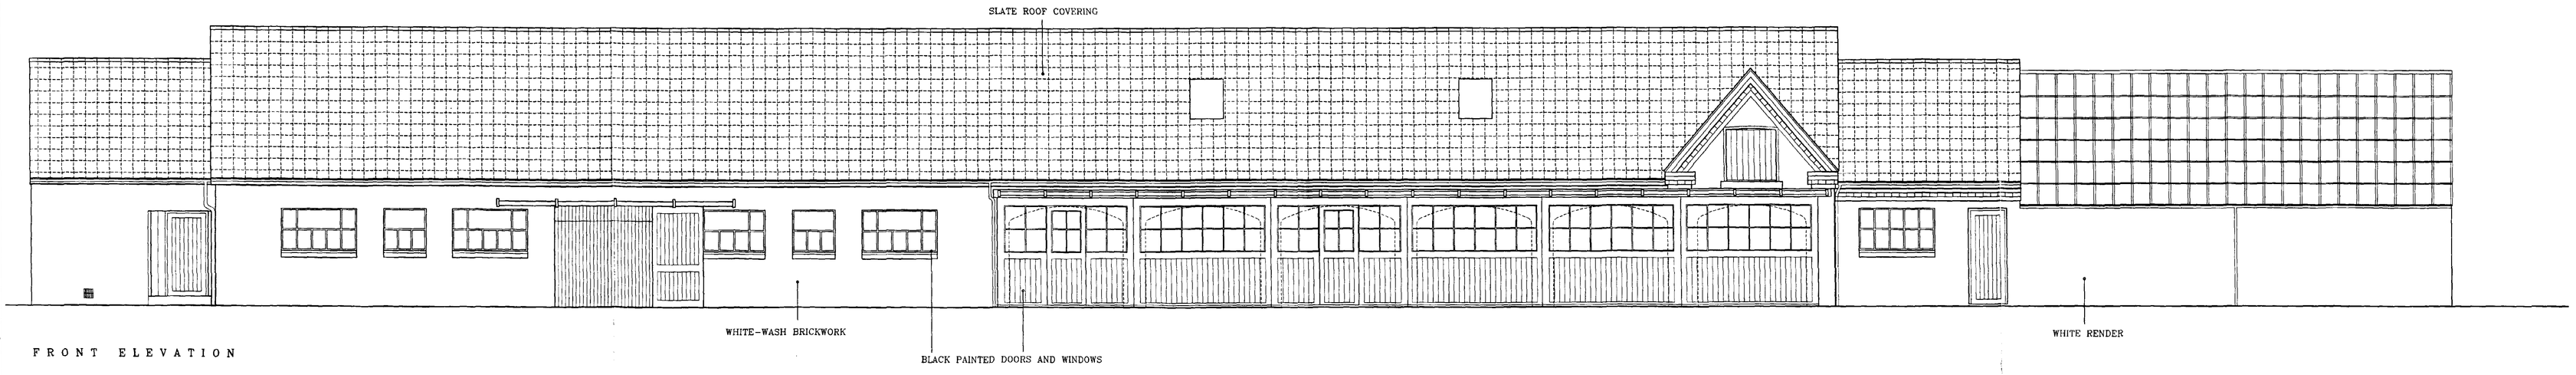

FRONT ELEVATION

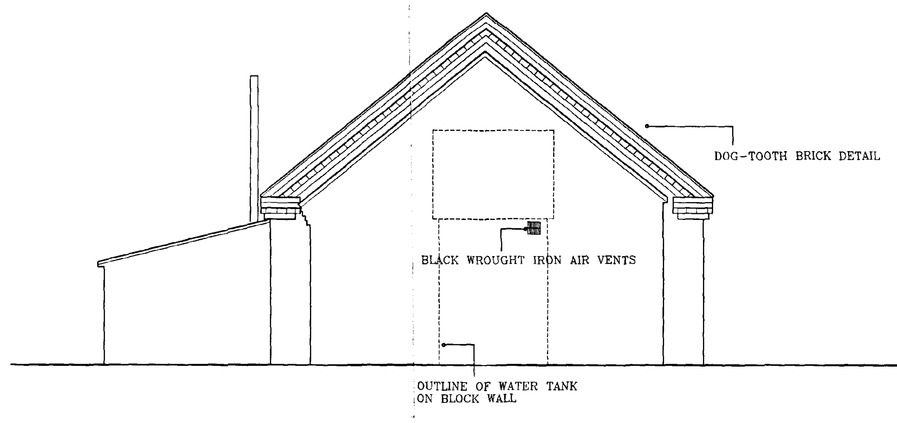


SIDE ELEVATION

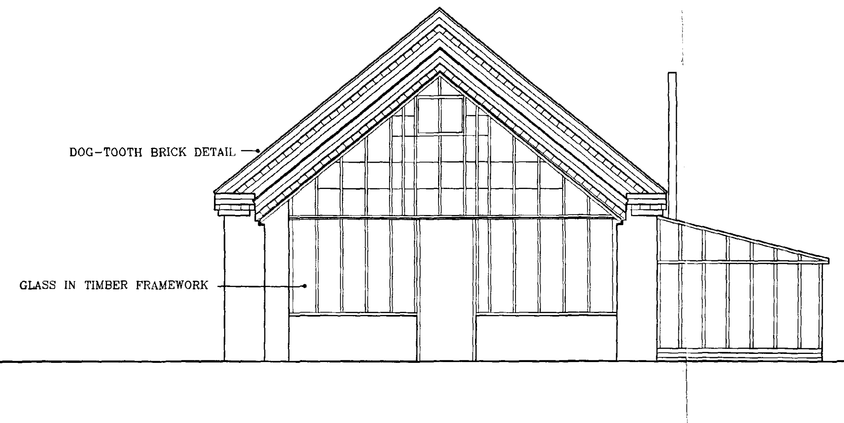


SIDE ELEVATION

BROADGATE HOMES

Broadgate Homes Limited
Broadgate House, Weston Hills,
Spalding, Lincolnshire. PE12 6DB.
Telephone: 01406 380532 Fax:01406 380014

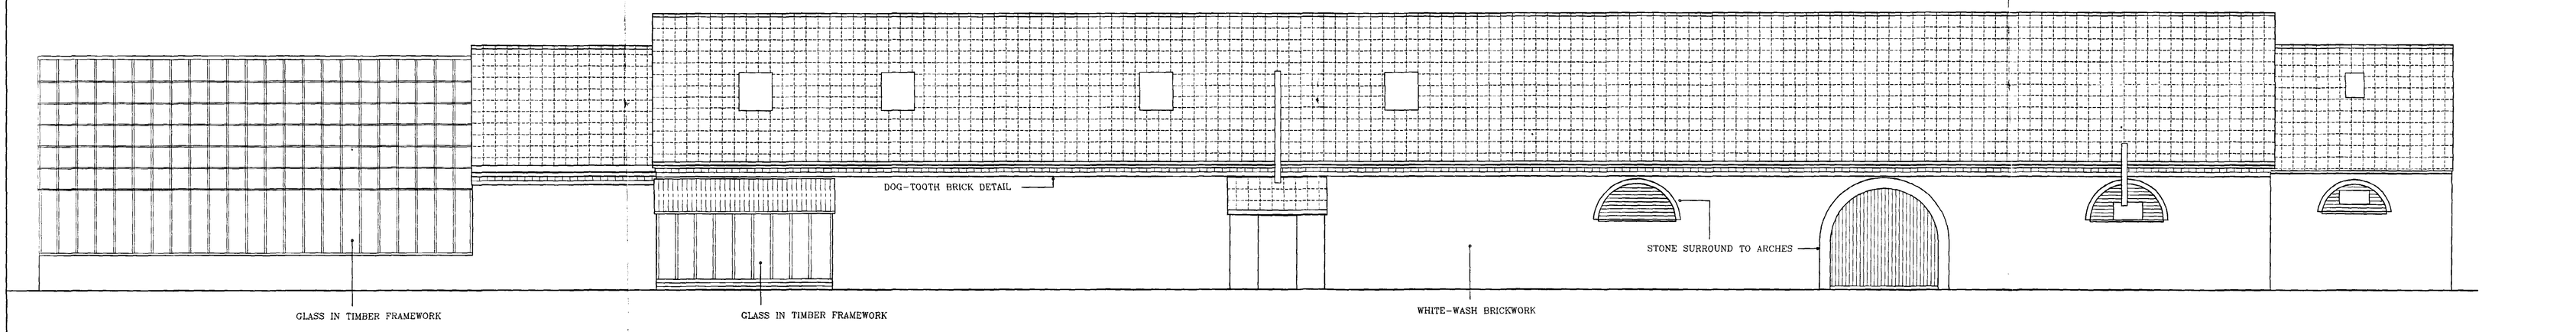

REAR ELEVATION

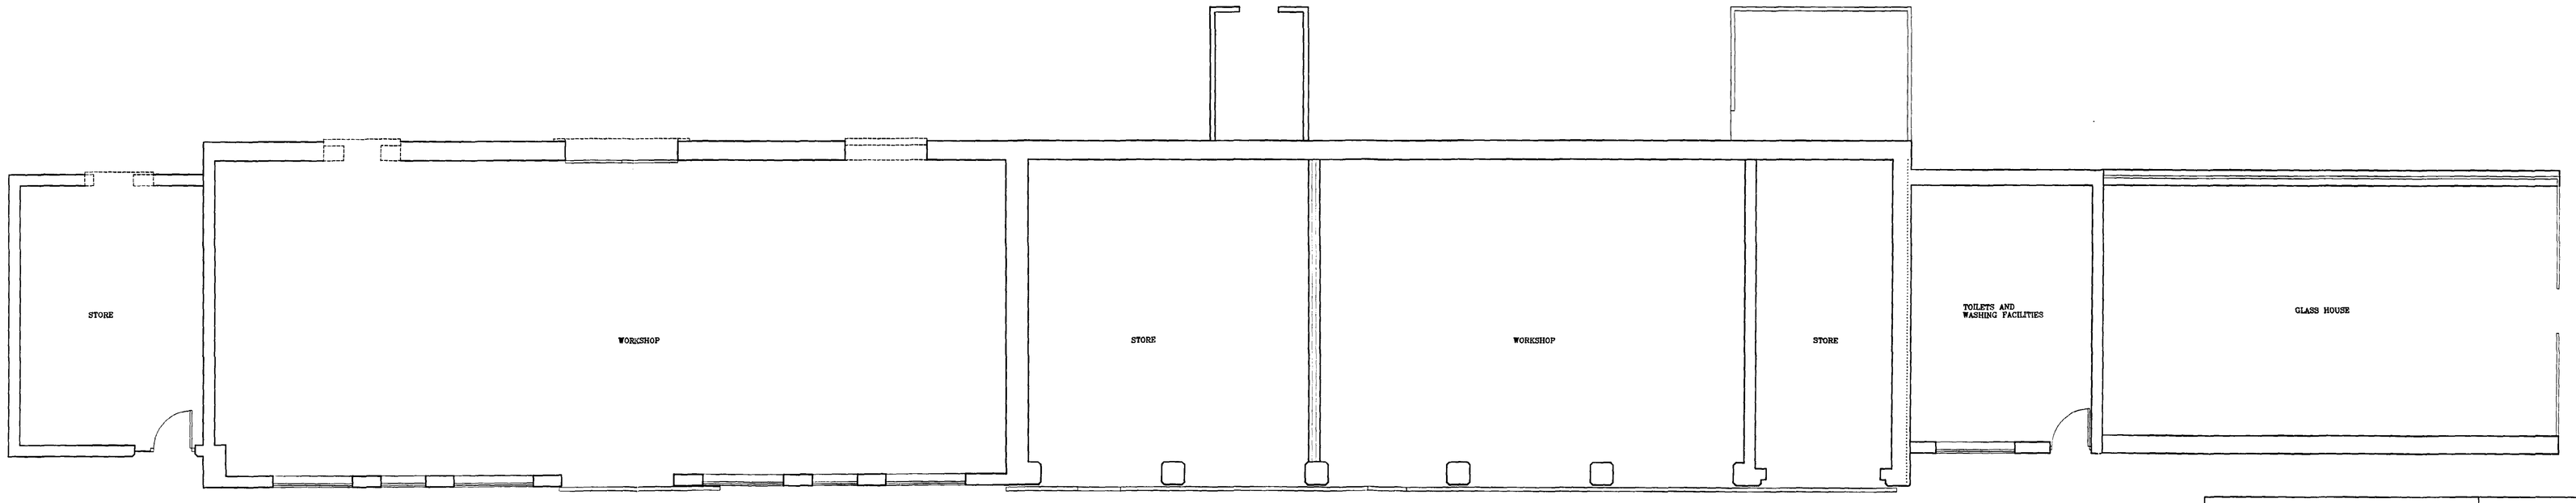


GROUND FLOOR LAYOUT

SOUTH HOLLAND DC
HOUSING & PLANNING
17 SEP 1998
Ref: 0926/98


PLANS AND ELEVATIONS AS EXISTING.

scale: 1-50	drawn by:
date: June 1998	dwg no: 98010/02
revisions:	


PROPOSED BARN CONVERSION AT : HOME FARM, LITTLEWORTH DROVE, DEEPING St NICHOLAS, SPALDING, LINCS.

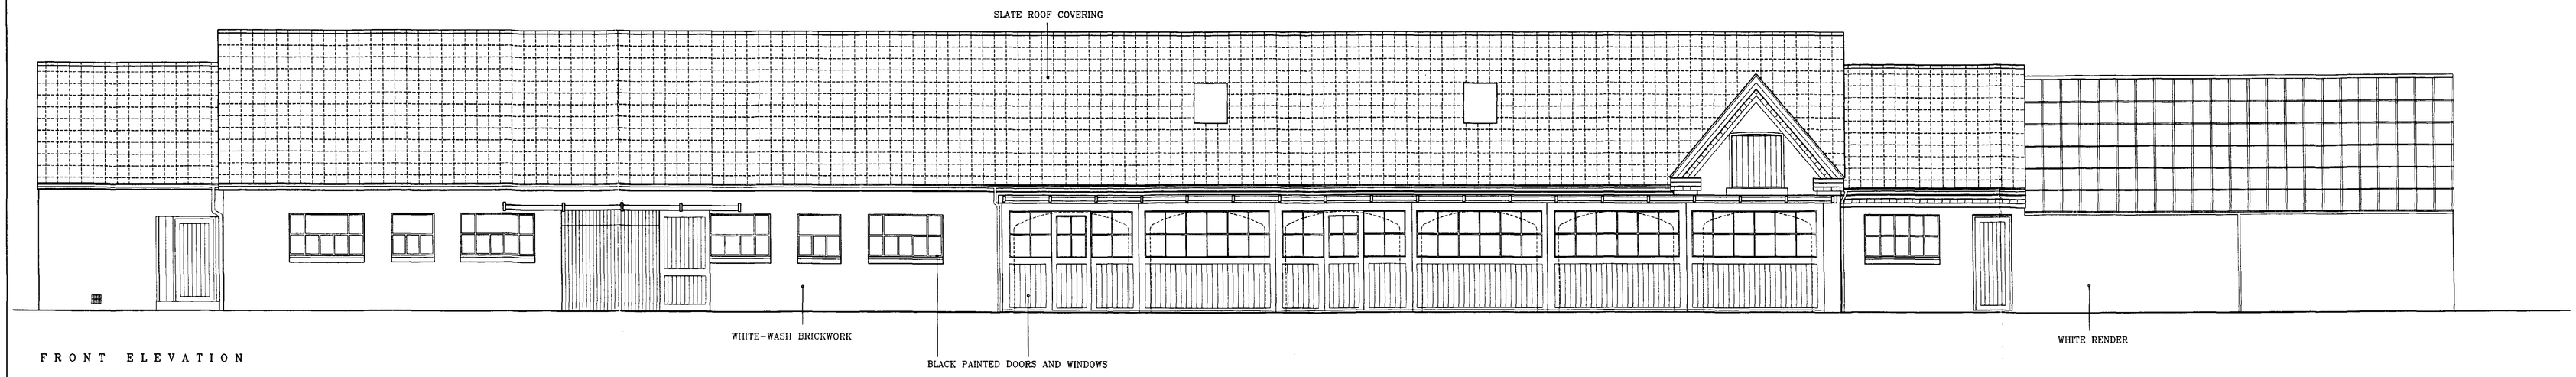


FRONT ELEVATION

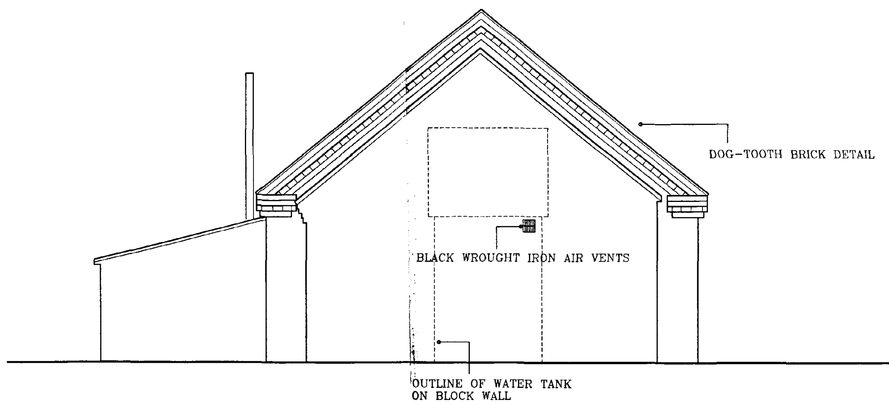


SIDE ELEVATION

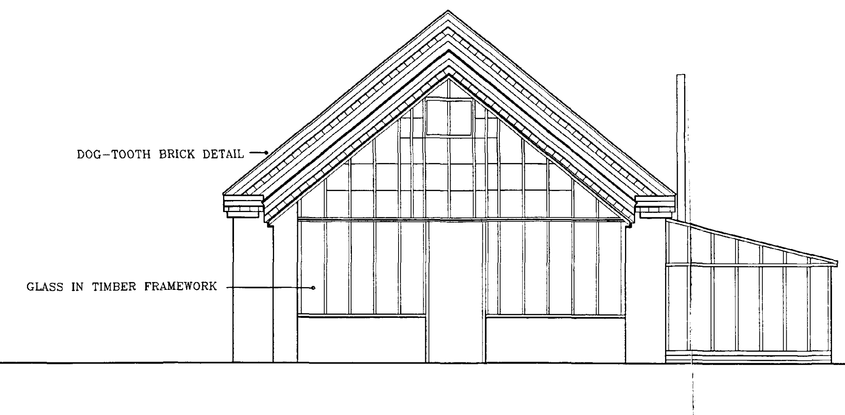

SIDE ELEVATION

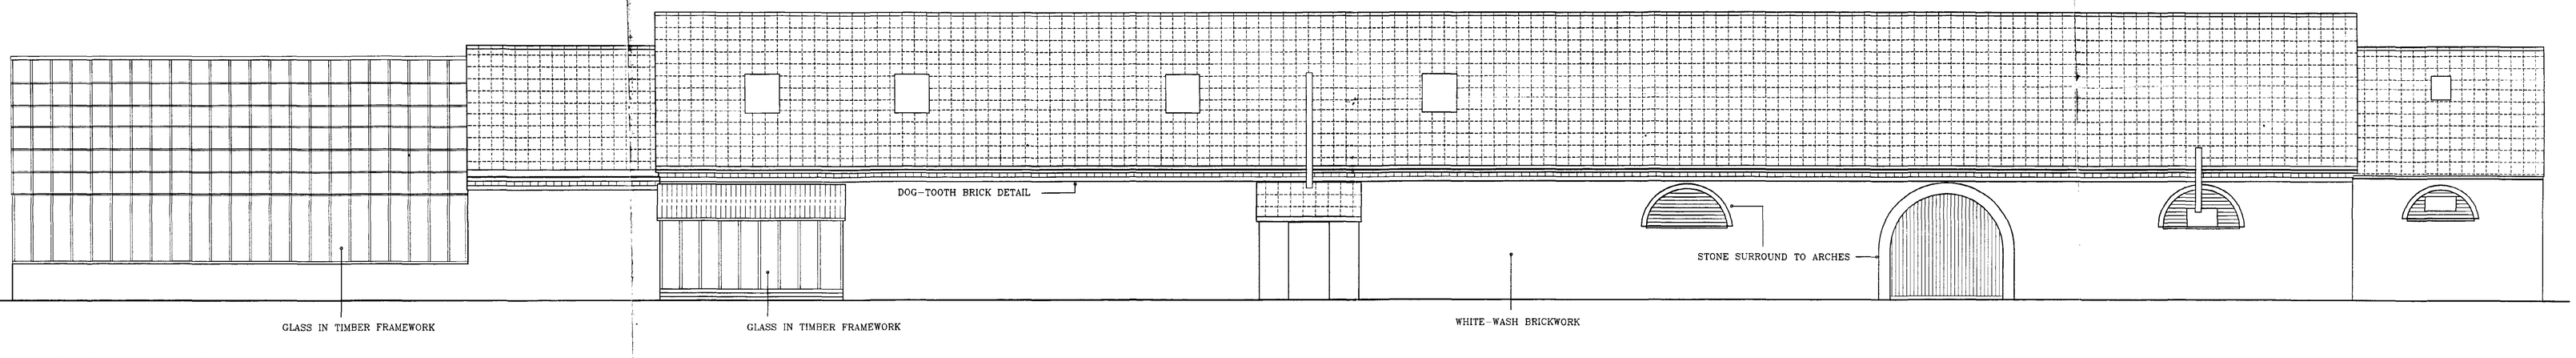

REAR ELEVATION

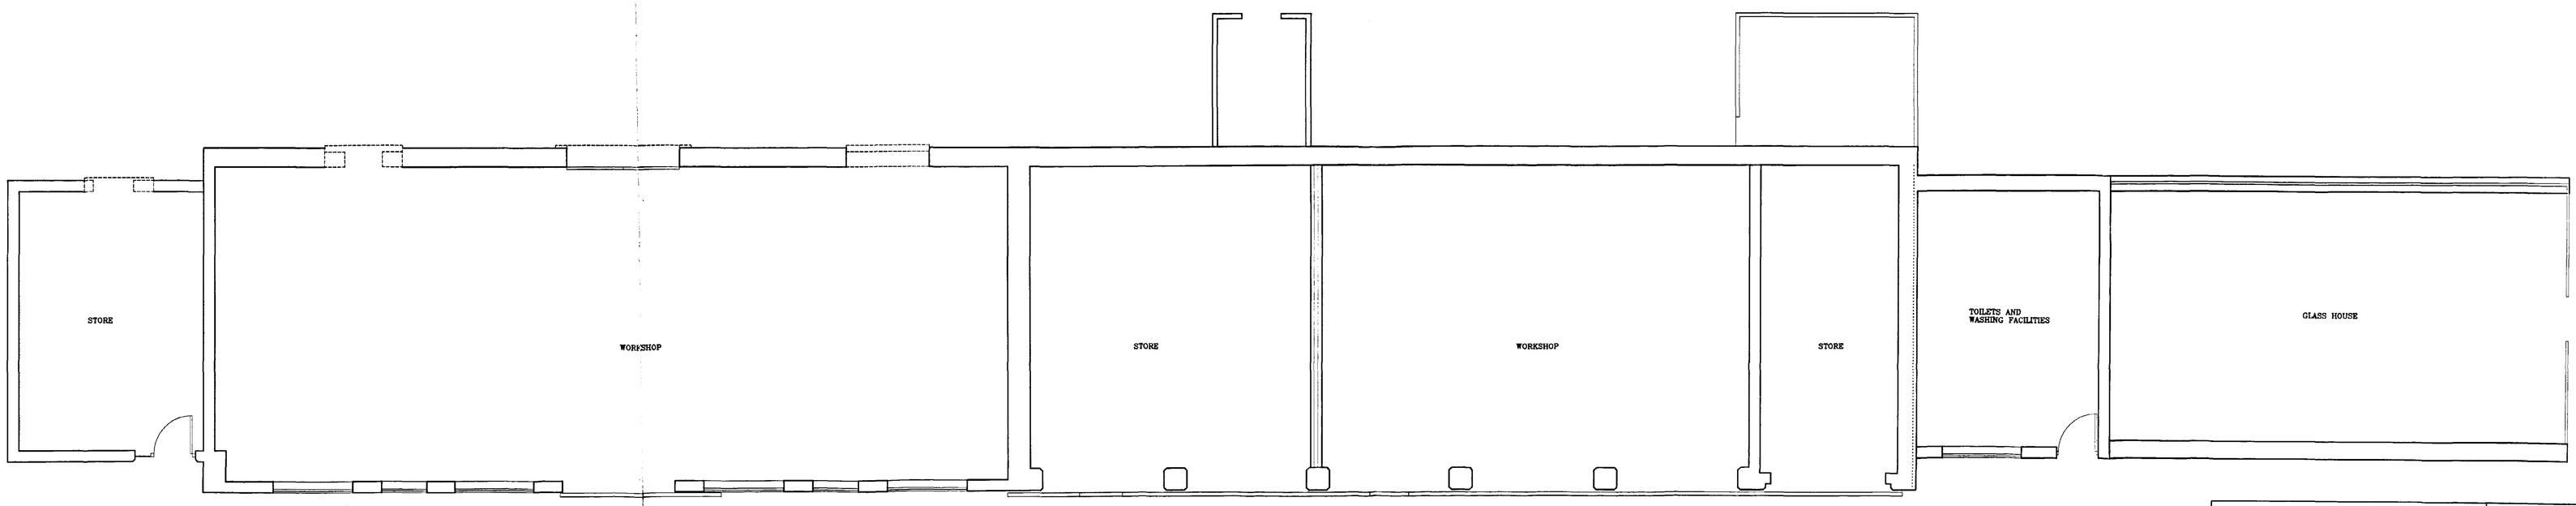

GROUND FLOOR LAYOUT

BROADGATE HOMES
Broadgate Homes Limited
Broadgate House, Weston Hills,
Spalding, Lincolnshire. PE12 6DB.
Telephone: 01406 380532 Fax:01406 380014


SOUTH HOLLAND DC
HOUSING & PLANNING
17 SEP 1998
Ref. S98/1018

PLANS AND ELEVATIONS AS EXISTING.


scale: 1-50	drawn by:
date: June 1998	dwg no: 98010/02
revisions:	

PROPOSED BARN CONVERSION
AT : HOME FARM,
LITTLEWORTH DROVE,
DEEPING St NICHOLAS,
SPALDING, LINCS.


MASTER COPY

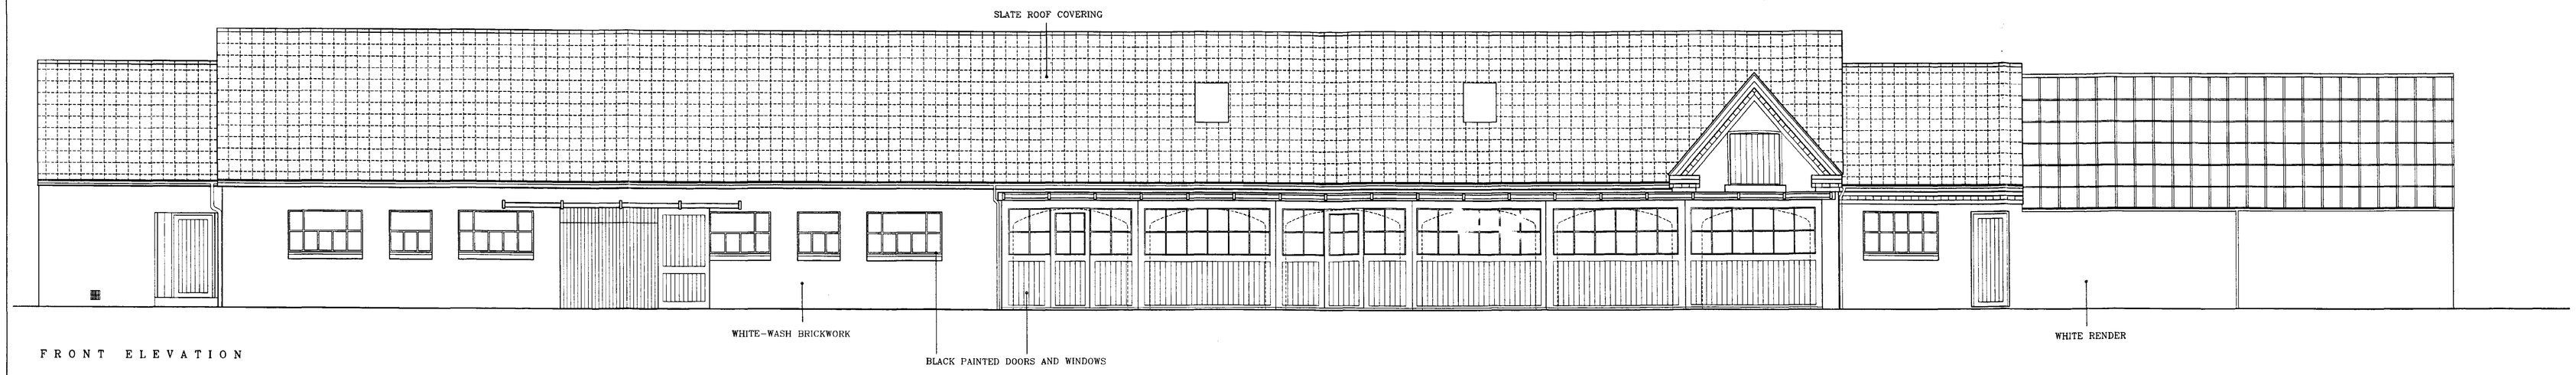

FRONT ELEVATION

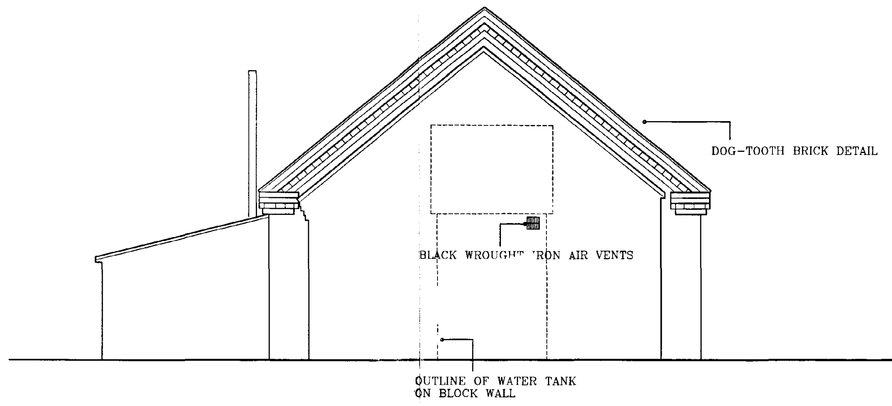


SIDE ELEVATION

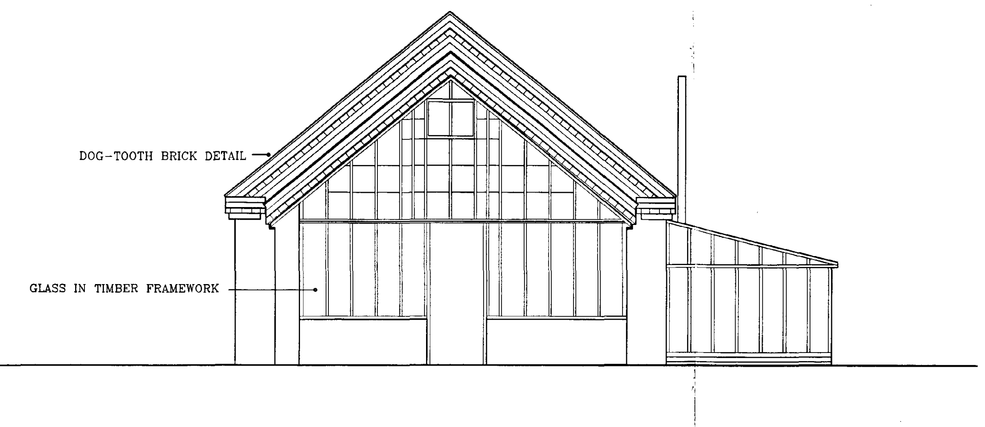


SIDE ELEVATION

BROADGATE HOMES
Broadgate Homes Limited
Broadgate House, Weston Hills,
Spalding, Lincolnshire. PE12 6DB
Telephone: 01406 380332 Fax:01406 380014

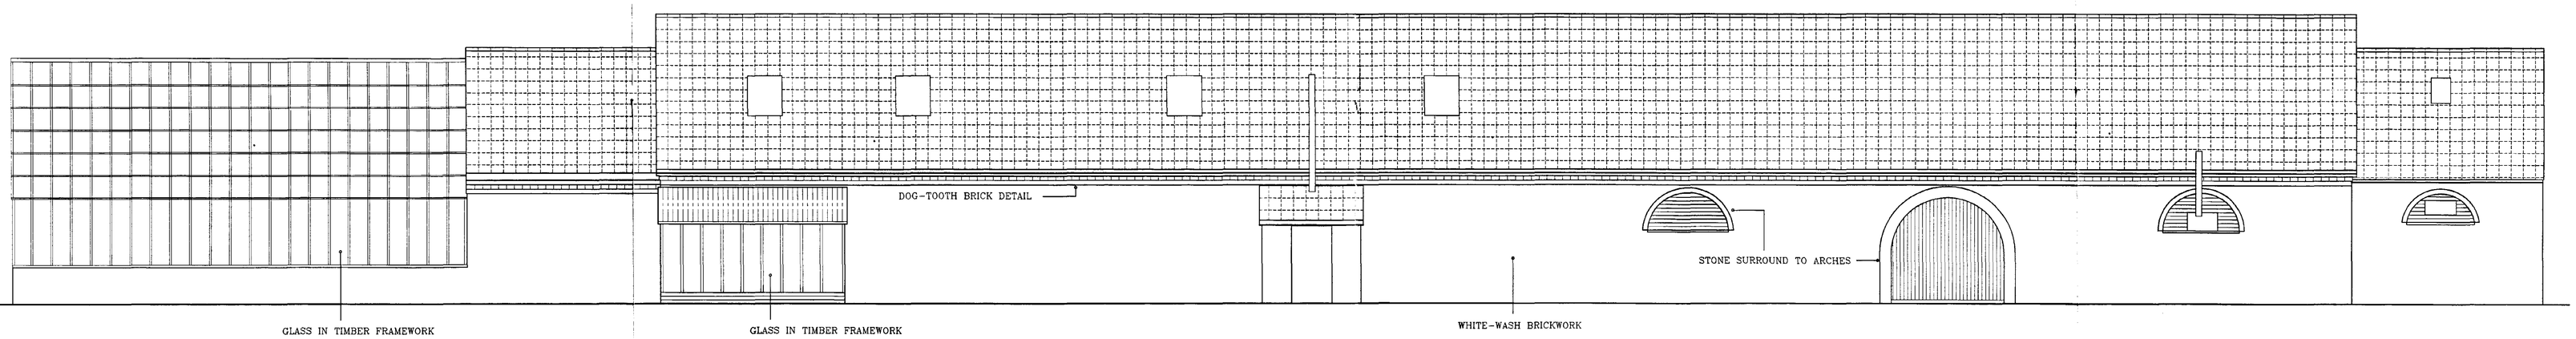

REAR ELEVATION

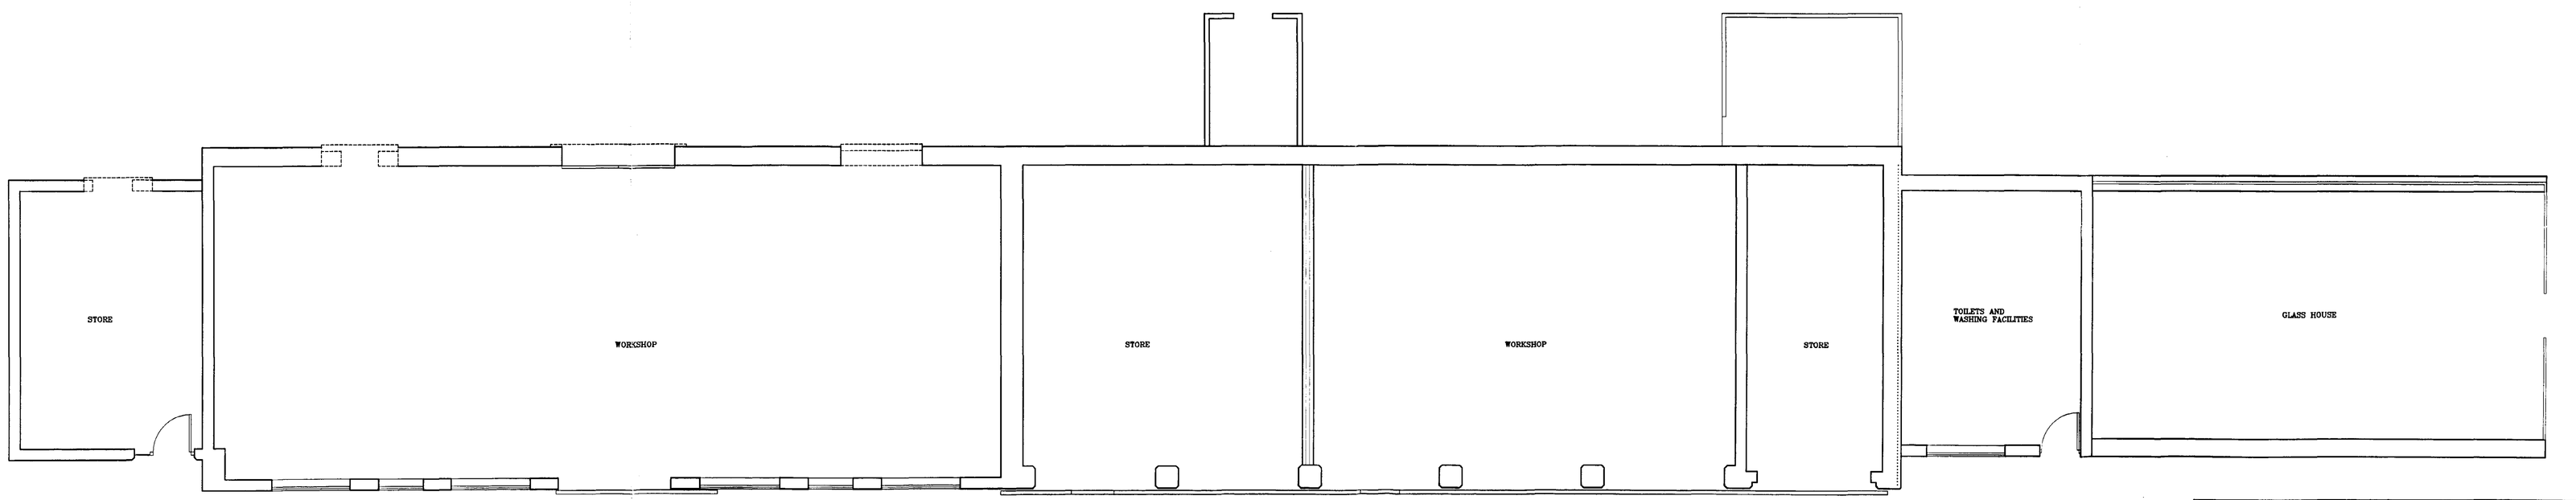

GROUND FLOOR LAYOUT

SOUTH HOLLAND DISTRICT COUNCIL
HOUSING & PLANNING
17 SEP 1998
Ref: 0926/98

PLANS AND ELEVATIONS AS EXISTING.

scale: 1-50	drawn by:
date: June 1998	dwg no: 98010/02
revisions:	

PROPOSED BARN CONVERSION
AT : HOME FARM,
LITTLEWORTH DROVE,
DEEPING St NICHOLAS,
SPALDING, LINCS.

MASTER COPY