
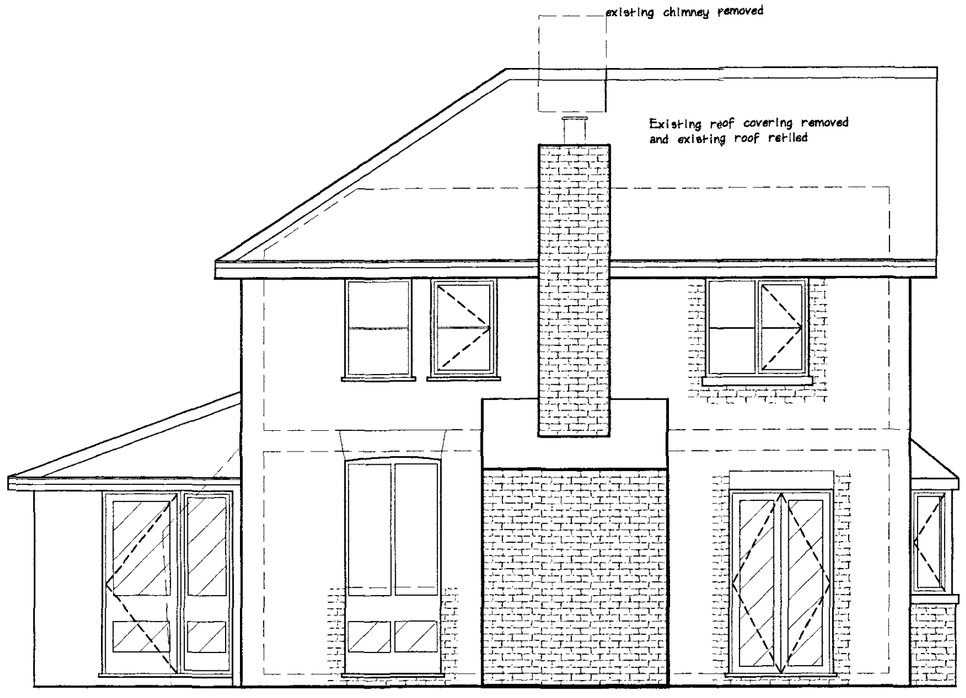


SOUTH WEST ELEVATION

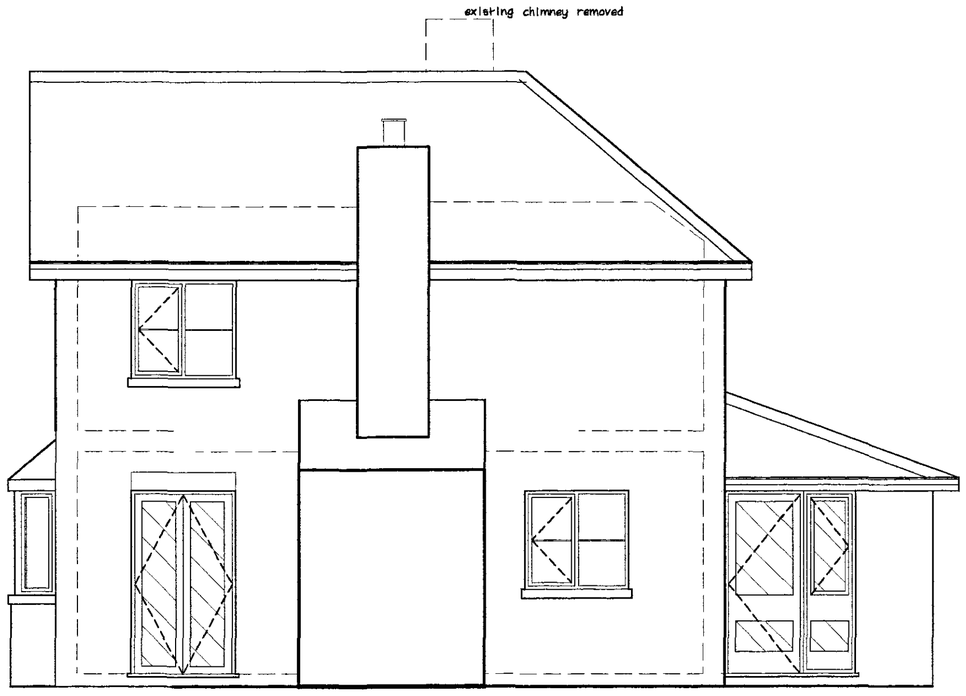

NORTH EAST ELEVATION

SHDC
PLANNING & DEVELOPMENT
- 4 JUL 2006
Ref. 0944/06

DETERMINED PLAN

Robert Powell - SURVEYOR
Building Surveyor, Party Wall Surveyor and Planning Supervisor
48 Church Street, Whittlesey, Peterborough, PE7 1DB
Telephone 01733 203262 Fax 01733 351210

The Farmouse at Grays Farm, North Drove Bank, Spalding.
Proposed extension and Alterations.

Proposed Elevations Sht 2 REVISION
Scale 1:50 Date: May 2006 Drawing No:06:242/05