
This drawing is the copyright of Lincs Design Consultancy and must not be reproduced without written consent. The client/contractor is responsible for taking and checking all dimensions on site prior to commencement particularly where building elements have not been accessible during surveys, and reporting back to the architectural consultant any discrepancies. All materials specified on this drawing are to be used in strict accordance with manufacturers written instructions and current codes of practice.

All Details and Specification on this drawing and in relation to this specific project should be adhered to. If any deviations occur the contractor / client should inform Lincs Design Consultancy immediately as we cannot be held responsible for errors resulting from undeclared detail and specification changes.

DRAWING ISSUES AND REVISIONS

A Renamed to 'Daisy'	15/05/25
B Ceiling heights reduced to 2.4m	23/06/25
C SVP dimensions added to substructure	26/03/26
D Updated to client requests	30/03/26
E AC doors amended	14/08/26

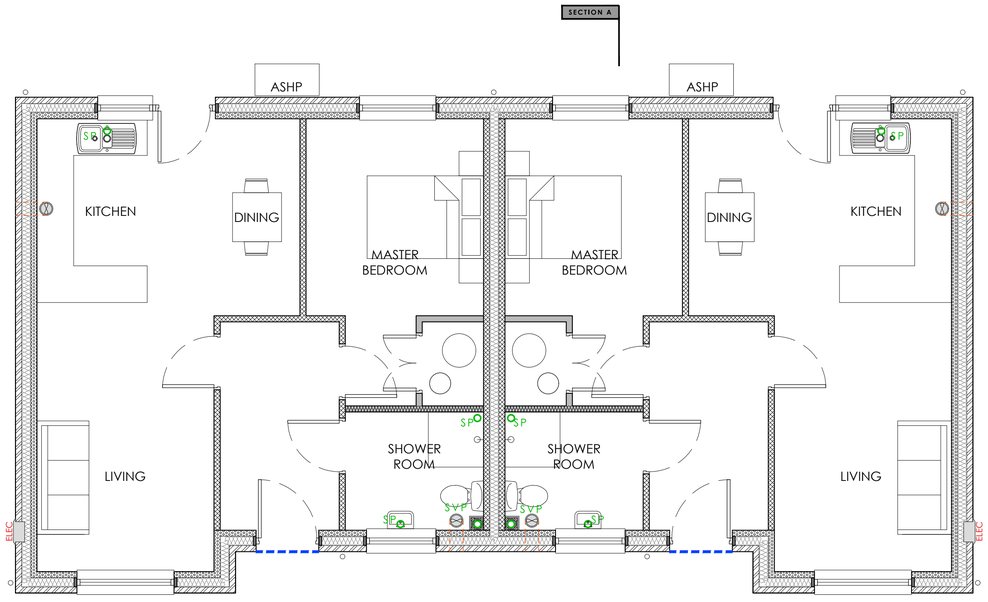


GROUND FLOOR

Gross external floor area - 120m² units combined
Gross internal floor area - 51m² per unit

PROPOSED FLOOR PLANS

scale 1:50

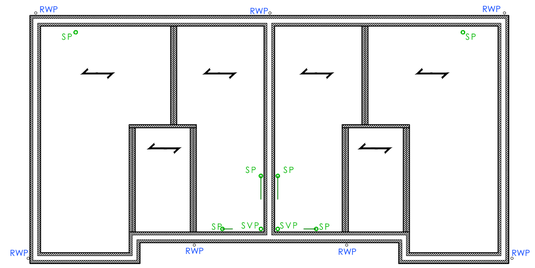


SUBSTRUCTURE GUIDE PLAN

scale 1:100




PROPOSED ELEVATIONS

scale 1:100

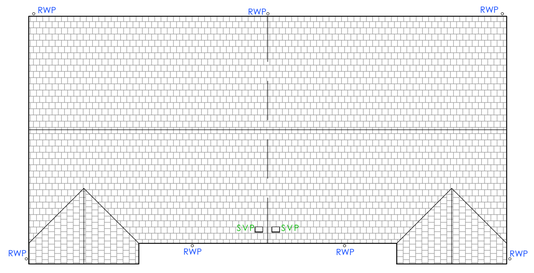

PROPOSED ROOF PLAN

scale 1:100

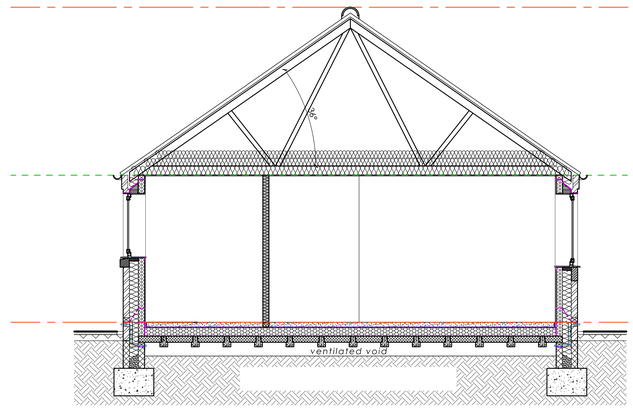

PROPOSED SECTION A-A

scale 1:50

Subject to Clients Approval

Subject to Structural Engineers Details

Subject to Full Planning Approval

Subject to Building Control Approval

Subject to SAP Energy Calculations

Lincs Design Consultancy
12 Vickers Lane
Louth
Lincolnshire
LN11 9PJ
T 01507 611155
E | admin@lincsdesignconsultancy.co.uk
www.lincsdesignconsultancy.co.uk

PROJECT	Residential Development, Land Off of Littleworth Drove, Deeping St Nicholas, Lincs.
DATE	January 2025
TITLE	Daisy - K2
SCALE	1:50 / 1:100
ORIGINAL SIZE	A1
DRG STATUS	BUILDING REGULATIONS
DRAWING NUMBER	LDC4244-1202E