

NOTES:
All dimensions must be checked on site and not scaled from this drawing.

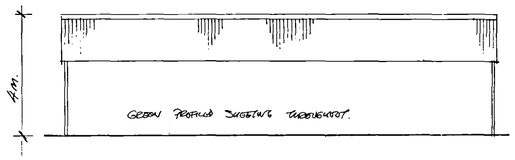

EAST ELEVATION

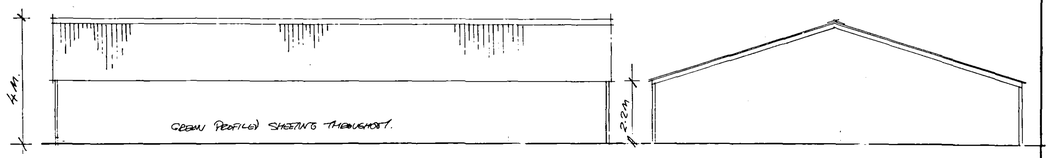


SOUTH ELEVATION



EAST ELEVATION


NORTH ELEVATION

WEST ELEVATION

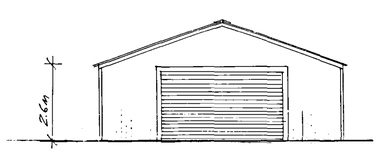


NORTH ELEVATION


WEST ELEVATION

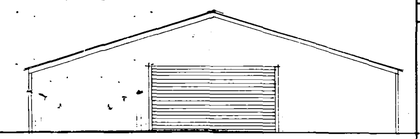

SOUTH ELEVATION

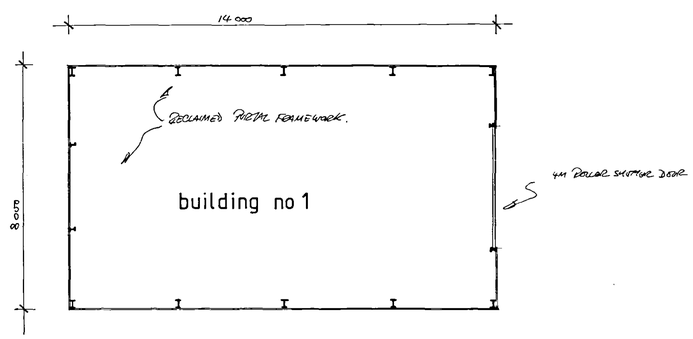

PLAN

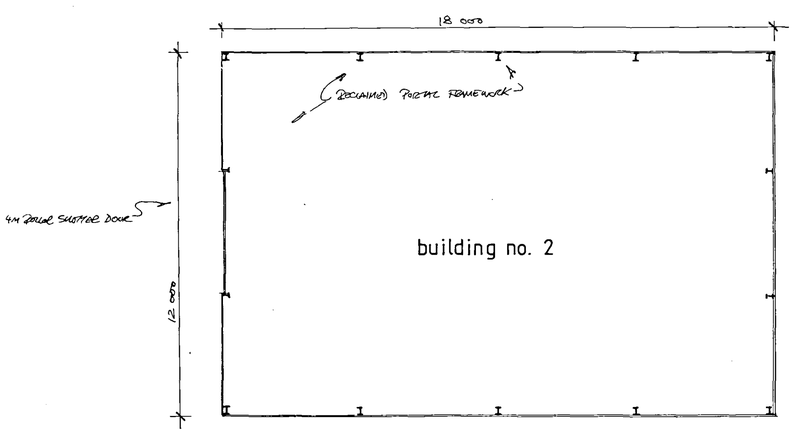

PLAN

		Building raised 175. Position to
A	12.5.08	4m above G.L.
	Date	Revisions

© copyright

Robert Barwell
Architectural Design Ltd
P.O. Box 67
Bourne Lincs
PE10 9XY
Tel No: 01778 571 868

Client
MR. D. JACKSON.

Job Title
PROPOSED STORAGE BUILDINGS (AGRICULTURAL) AT.
PORTERS WORKSHOP.
MAIN ROAD.
DEEPING ST. NICHOLAS. PE11 3DX

Drawing Title
PROPOSED PLANS AND ELEVATIONS.

Scale 1:100.

Date NOV. 2007. Drawn by RBarwell

Drg No. 07/0641/1 Rev. A.

A PRODUCT OF THE UNO RANGE: ARCHITECT CAT. No 7311

594 x 841mm A1