
FOR SITE LOCATION MAPS REFER TO DRAWING No. 3168M


NOTES
1. DO NOT SCALE OFF THIS DRAWING
2. THIS DRAWING IS TO BE READ IN CONJUNCTION WITH DRG No.'s 3168A-C

CONSTRUCTION NOTES

1. CABIN TO BE CONTAINERISED
2. STANDARD BASE CONSTRUCTION.
3. ALL DUCTS TO HAVE LONG RADIUS EASY BENDS
4. SCL TO CARRY OUT ANCILLARIES TO ELEC. SUPPLY AS DETAILED ON DWGS.
5. SCL TO CONSTRUCT NEW HARDCORE FOOTPATH TO SITE LENGTH APPROX. 15m.

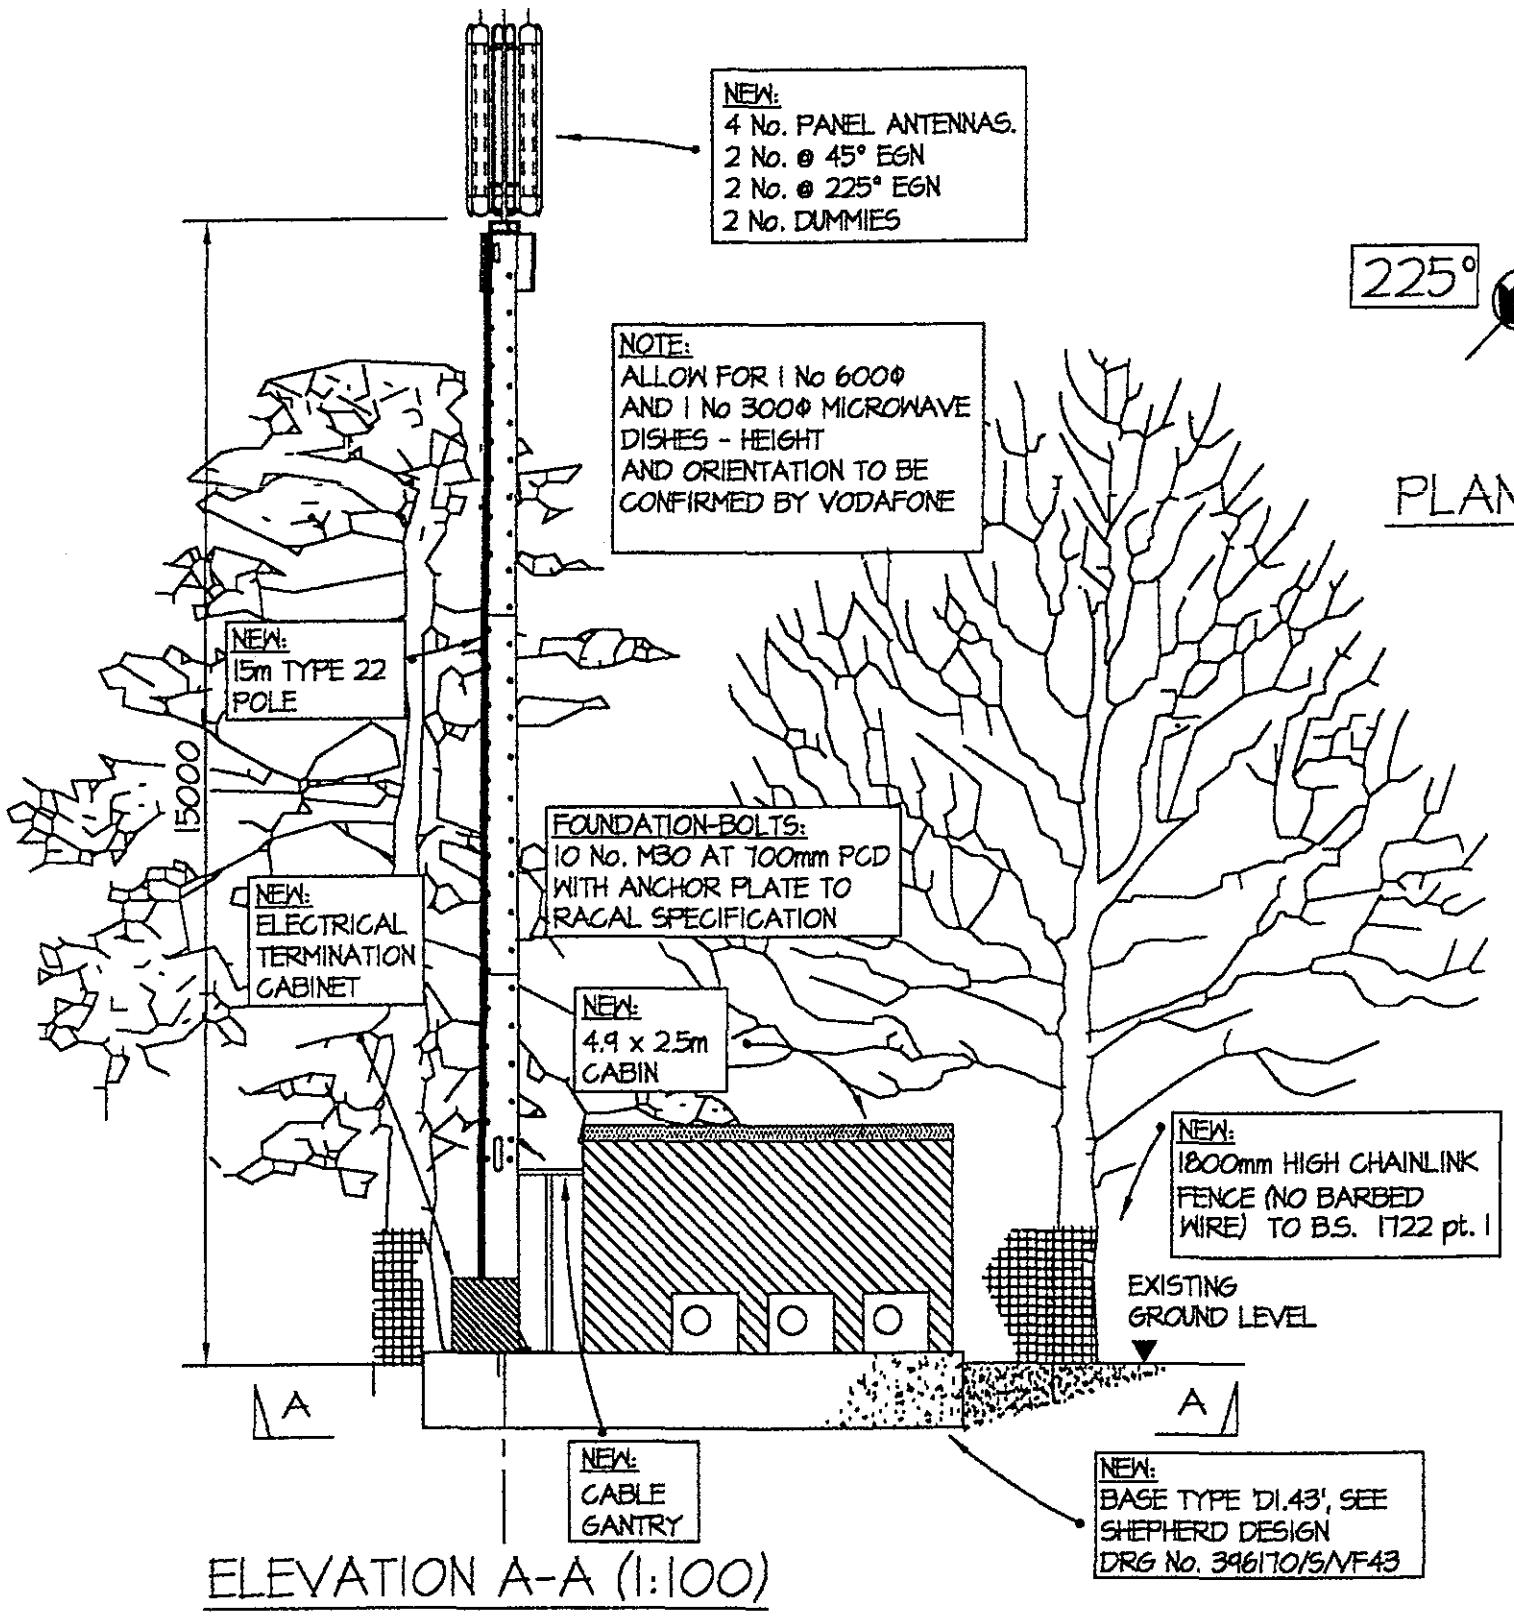

ELEVATION A-A (1:100)

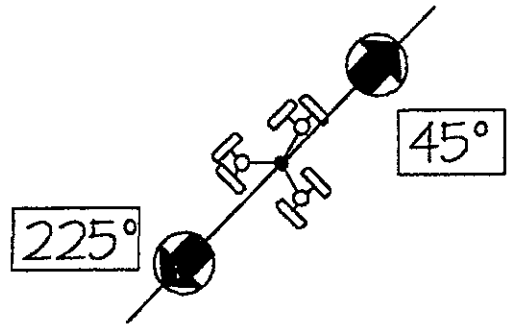

PLAN ON ANTENNA

A2

15

10258/00

HEALTH AND SAFETY NOTES

1. LAND USES & GROUND CONDITIONS:	FARM YARD
2. EXISTING SERVICES:	UNDERGROUND
3. TRAFFIC SYSTEMS & RESTRICTIONS:	PRIVATE
4. SITE ACCESS & EGRESS:	PRIVATE
5. EXISTING STRUCTURE:	N/A
6. DEMOLITIONS:	NO
7. EXISTING 'AS-BUILT & SERVICES SURVEY DRGS':	NO
8. INFO RELATING TO ADJOINING PROPERTIES:	NO
9. LOCATION OF SITE WELFARE ACCOMMODATION:	TO BE AGREED ON SITE
10. UNLOADING/LOADING LOCATION:	TO BE AGREED ON SITE
11. RESTRICTIONS OF TRAFFIC/ PEDESTRIAN ROUTES:	RESTRICTIONS TO BE IN FORCE DURING CRANAGE & UNLOADING OPERATIONS. THE PRINCIPLE CONTRACTOR IS TO MAKE PROVISIONS FOR THIS IN THEIR METHOD STATEMENT.

Date	Issue	Amendment	By	Chk
05/03/01	C	SITE, BASE AND POLE AMENDED	JF	AS
06/02/01	B	AMENDED TO SHOW TYPE 22 POLE.	MC	JL
17/11/00	A	COMPOUND REVISED	AS	JL

SHEPHERD design
Shepherd Design
Frederick House
Fulford Road
York Y010 4EA
England
Tel: +44 (0)1904 654533
Fax: +44 (0)1904 610256
Certificate No FS25312

Client: vodafone

Drawing Issue Status: PRELIMINARY ☐ TENDER ☐ CONSTRUCTION ☐

Drawn:	MMC
Date:	10/08/00
Scale:	1:100
Checked:	J Leffler


Project: CELL SITE 6605B
DEEPING ST. NICHOLAS

Drawing Title: ELEVATION A-A

Dwg No:				
396170	S	3168 C	SD	C

© Shepherd Design

NOTES
1. DO NOT SCALE OFF THIS DRAWING
2. THIS DRAWING IS TO BE READ IN CONJUNCTION WITH DRG No.'s 3168A-C

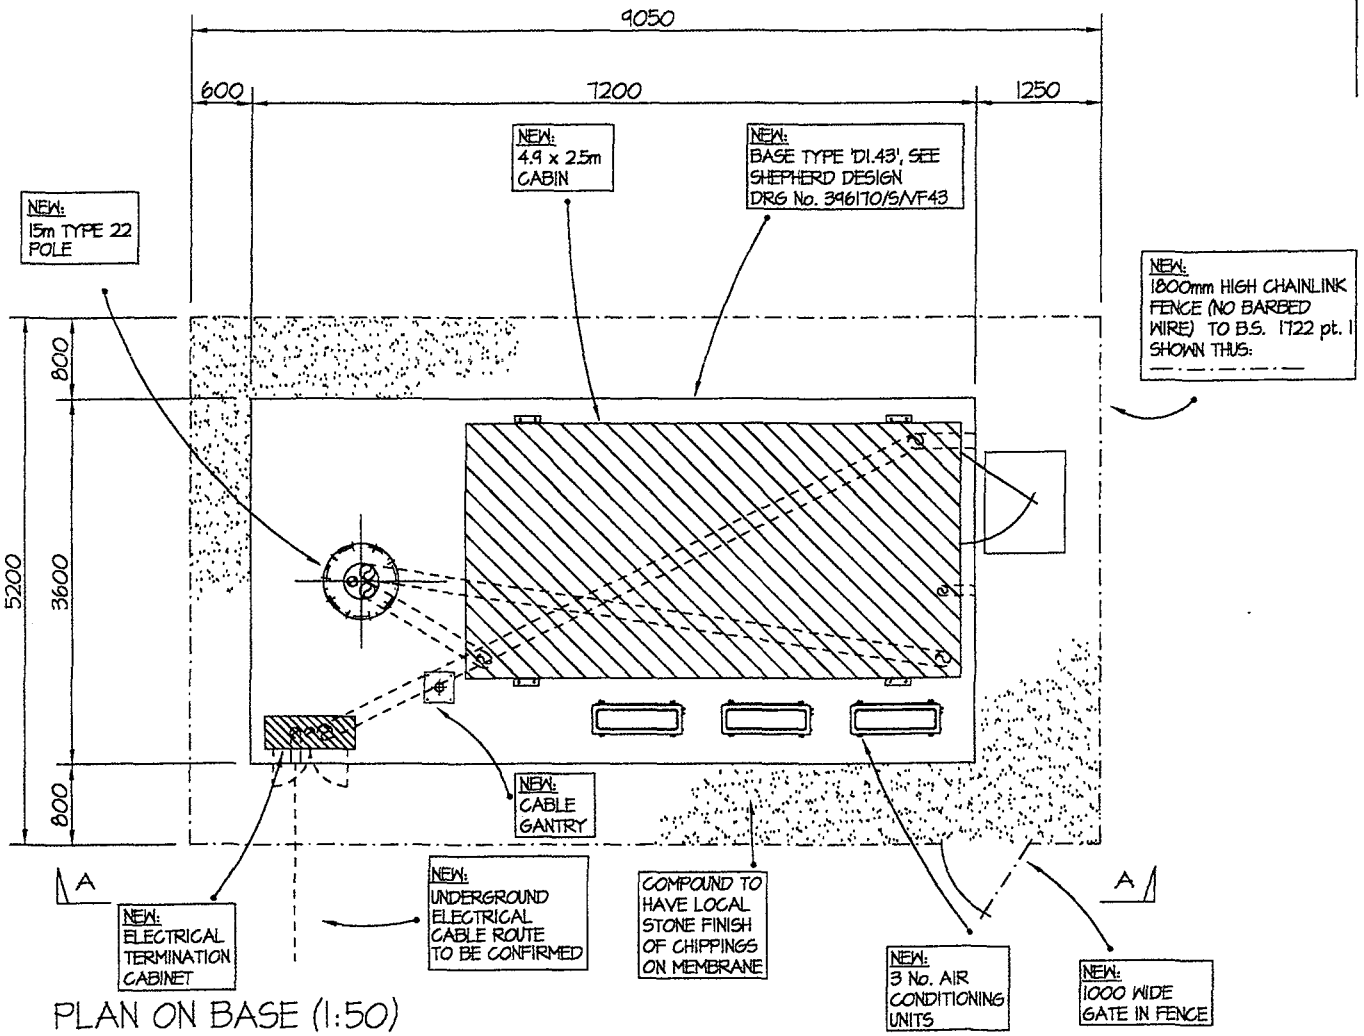

PLAN ON BASE (1:50)

A2

15

1028/00

Date	Issue	Amendment	By	Chk
05/09/01	B	BASE AND POLE AMENDED	JF	AS
17/11/00	A	COMPOUND REVISED	AS	JL

SHEPHERD design
Shepherd Design
Frederick House
Fulford Road
York Y010 4EA
England
Tel: +44 (0)1904 654533
Fax: +44 (0)1904 610256
Certificate No FS25312

Client: vodafone

Drawing Issue Status: PRELIMINARY ☐ TENDER ☐ CONSTRUCTION ☐


Drawn:	MMC
Date:	10/08/00
Scale:	1:50
Checked:	J Leffler

© Shepherd Design

Project: CELL SITE 6605B
DEEPING ST. NICHOLAS

Drawing Title: FOUNDATION PLAN

Dwg No:	396170	S	3168 B	SD	B

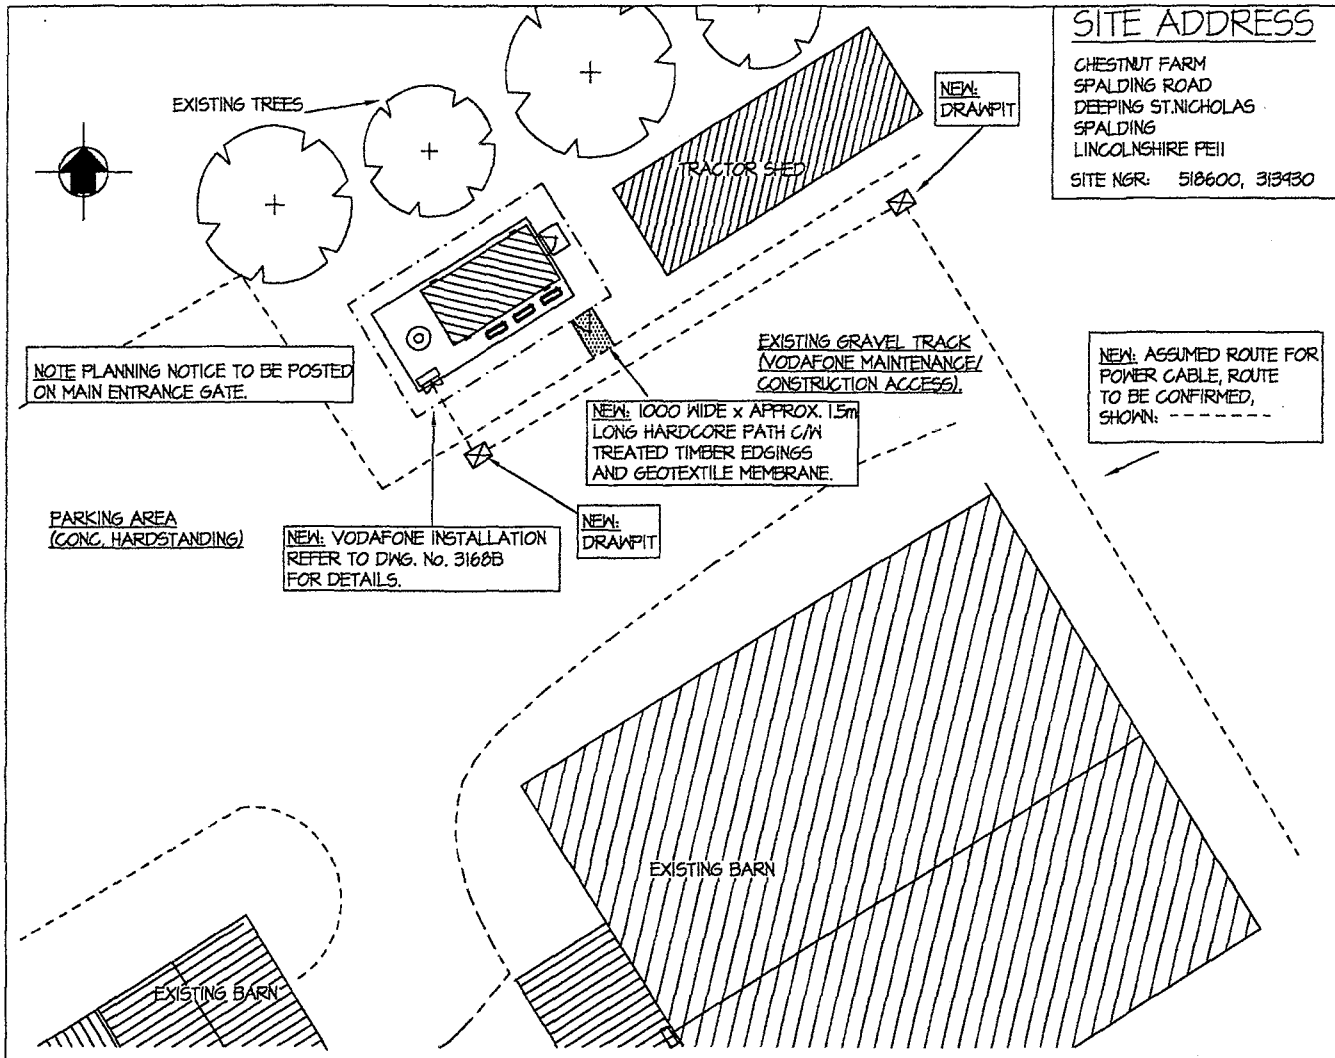

SITE LAYOUT (1:200)

SITE ADDRESS

CHESTNUT FARM
SPALDING ROAD
DEEPING ST.NICHOLAS
SPALDING
LINCOLNSHIRE PE11

SITE NGR: 518600, 313930

NOTES

1. DO NOT SCALE OFF THIS DRAWING
2. THIS DRAWING IS TO BE READ IN CONJUNCTION WITH DRG No.'s 3168A-C

ANTENNA TYPE:	4 No. PANELS
ORIENTATION:	45 & 225 DEGREES EGN
TOWER TYPE:	15m TYPE 22 POLE
BASE TYPE:	'D1.43'
EQUIPMENT:	4.9m x 2.5m CABIN
POWER SUPPLY:	45 KVA 3 PHASE
FOR ACCESS CONTACT:	P.N. WATTS
TEL.	(01775) 630208

EARTH BONDING OF CABLE TRAY AND CONNECTION TO LIGHTNING PROTECTION SYSTEM TO BE IN ACCORDANCE WITH 16th EDITION OF I.E.E REGULATIONS AND RELEVANT BRITISH STANDARDS. LIGHTNING PROTECTION IS TO BE PROVIDED TO ALL ANTENNAS AND ASSOCIATED STEELWORK IN ACCORDANCE WITH BS. 6651 (1985)

FOUNDATIONS TO BE CAREFULLY HAND DUG AND C.A.T USED TO LOCATE EXISTING SERVICES

ALL FOUNDATION BASES TO BE CAST WITH TOP SURFACE 150mm ABOVE EXISTING GROUND LEVEL UNLESS NOTED OTHERWISE.

ELECTRICS TO BE AN ELECTRICITY BOARD SUPPLY. DETAILS HELD.

VODAFONE CONTROLLER: MICHAEL DEVLIN

DIRECTIONS TO SITE

FROM SPALDING TAKE THE A16 WEST TOWARDS MARKET DEEPING. PASS THROUGH DEEPING St. NICOLAS AND CHESTNUT FARM IS A TURNING ON THE RIGHT HAND SIDE.

A2

15 [redacted]

1028|cc

Date	Issue	Amendment	By	Chk
05/09/01	B	SITE LOCATION, BASE AND POLE AMENDED	JF	AS
17/11/00	A	SITE REVISED TO POLE	AS	JL

SHEPHERD design
Shepherd Design
Frederick House
Fulford Road
York Y010 4EA
England
Tel: +44 (0)1904 654533
Fax: +44 (0)1904 610258
Certificate No FS25312

Client: vodafone

Drawing Issue Status: PRELIMINARY ☐ TENDER ☐ CONSTRUCTION ☐


Drawn:	MMC
Date:	10/08/00
Scale:	1:200
Checked:	J Leffler

Project: CELL SITE 6605B
DEEPING ST. NICHOLAS


©Shepherd Design

Drawing Title: SITE LAYOUT

Dwg No: 396170 | S | 3168 A | SD | B

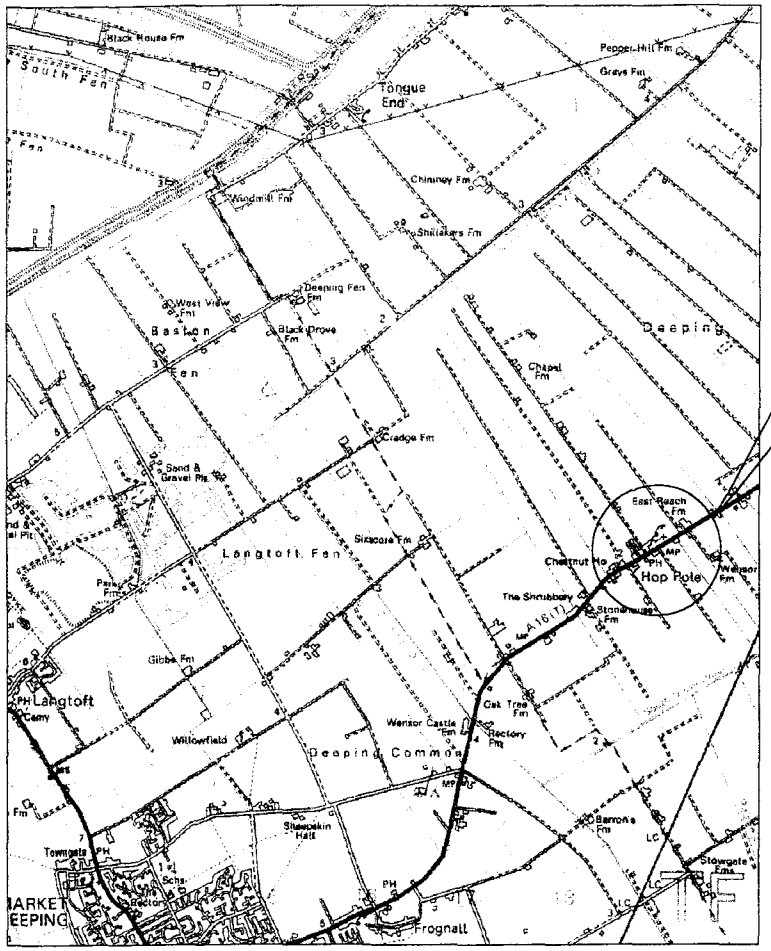

SITE LOCATION

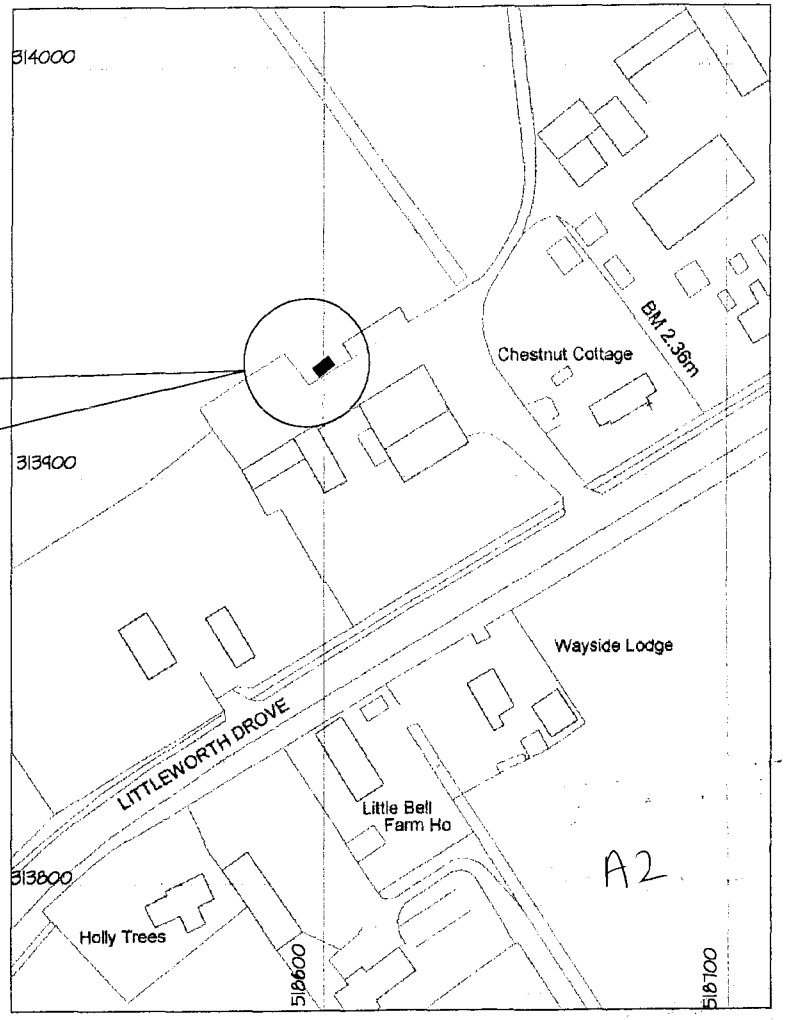

NORTH

AREA LOCATION PLAN (1:50000)

CHESTNUT FARM
SPALDING ROAD
DEEPING ST.NICHOLAS
SPALDING
LINCOLNSHIRE PE11

SITE LOCATION PLAN (1:1250)

SITE NGR: 518600, 313930

15

10/23/00

50/30/01	A	SITE LOCATION AMENDED	JF	AS
Date	Issue	Amendment	By	Chk

Shepherd Design
Frederick House
Fulford Road
York Y010 4EA
England
Tel: +44 (0)1904 654533
Fax: +44 (0)1904 610256

Certificate No FS25312

Client: vodafone

Drawn: N/A
Date: 10/08/00
Scale: As Shown
Checked: JL


Project: Cell Site 6605 B
DEEPING ST. NICHOLAS
Drawing Title: Site Location Maps

© Shepherd Design

Drawing Issue Status: PRELIMINARY ☐ TENDER ☐ CONSTRUCTION ☐

Dwg No:	396170	S	3168M	SD	A

NOTES
1. DO NOT SCALE OFF THIS DRAWING
2. THIS DRAWING IS TO BE READ IN CONJUNCTION WITH DRG No.'s 3168A-C

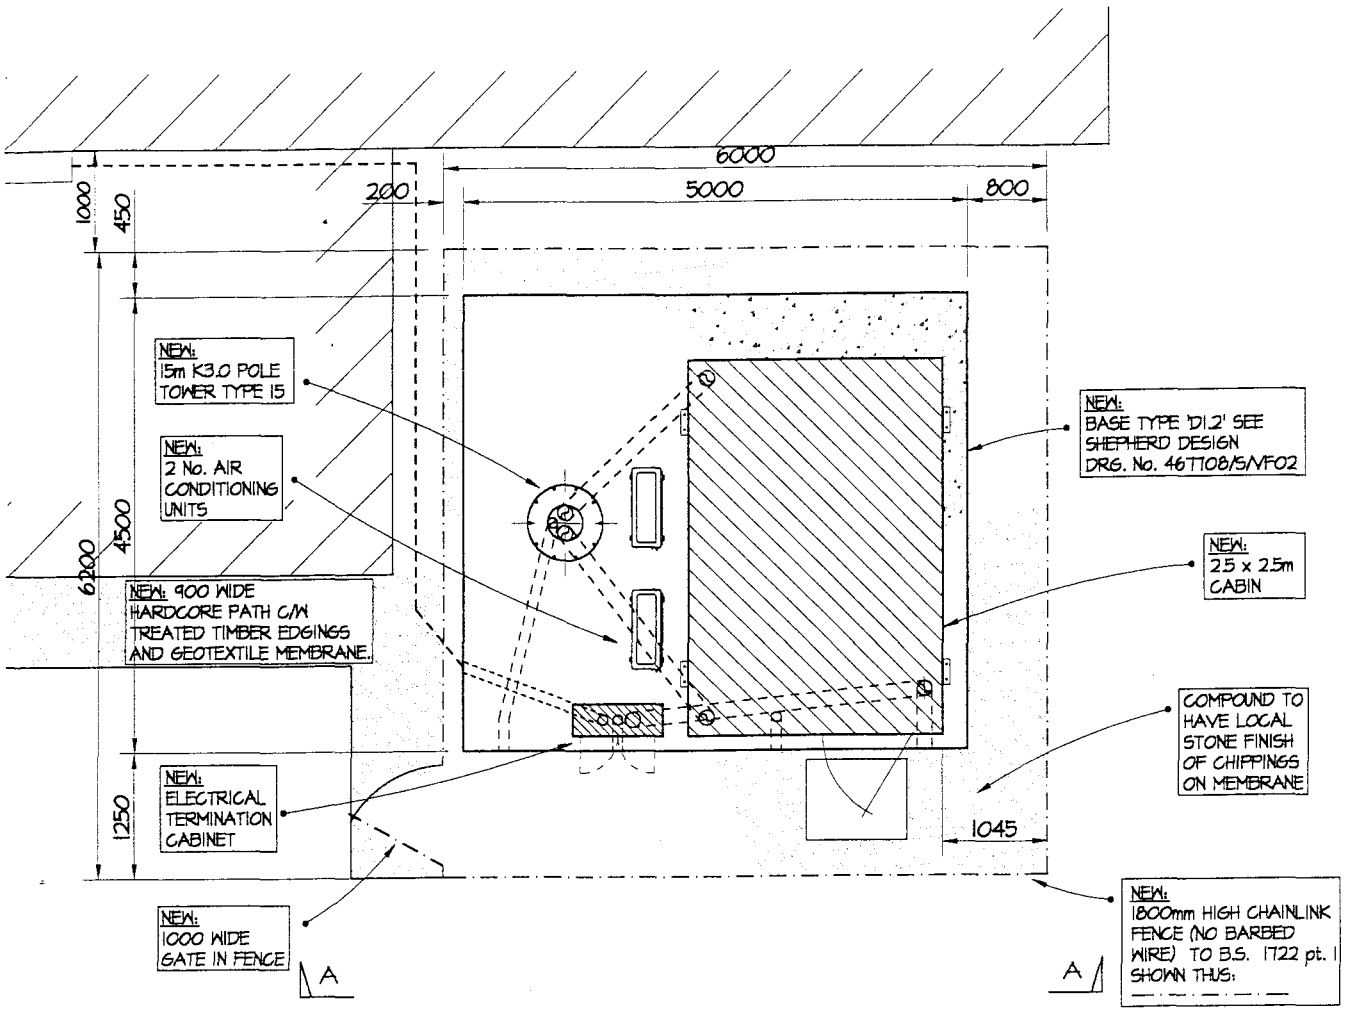

FOUNDATION PLAN (1:50)

DETERMINED

27 Nov 00

Amended Plan

Date	Issue	Amendment	By	Chk
7/11/00	A	COMPOUND REVISED	AS	JL

SHEPHERD design

Shepherd Design
Frederick House
Fulford Road
York Y010 4EA
England
Tel: +44 (0)1904 654533
Fax: +44 (0)1904 610256

Certificate No FS25312

Client: vodafone

Drawing Issue Status: PRELIMINARY ☐ TENDER ☐ CONSTRUCTION ☐

Drawn:	MMC
Date:	10/08/00
Scale:	1:50
Checked:	J Leffler

Project: CELL SITE 6605 B
DEEPING ST. NICHOLAS

Drawing Title: FOUNDATION PLAN

Dwg No: 396170 | S | 3168 B | SD | A

© Shepherd Design

SITE ADDRESS

CHESTNUT FARM
SPALDING ROAD
DEEPING ST.NICHOLAS
SPALDING
LINCOLNSHIRE PE11

SITE NGR: 518615, 313400

NOTES

1. DO NOT SCALE OFF THIS DRAWING
2. THIS DRAWING IS TO BE READ IN CONJUNCTION WITH DRG No.'s 3168A-C

ANTENNA TYPE:	2 No. ADC XPD 7210 PANELS
ORIENTATION:	45 & 225 DEGREES EGN.
TOWER TYPE:	15m K3.0 POLE
BASE TYPE:	'D1.2'
EQUIPMENT:	3.7m x 2.5m CABIN
POWER SUPPLY:	100 AMP SINGLE PHASE
FOR ACCESS CONTACT:	P.N. WATTS
TEL.	(01775) 630208

EARTH BONDING OF CABLE TRAY AND CONNECTION TO LIGHTNING PROTECTION SYSTEM TO BE IN ACCORDANCE WITH 16th EDITION OF I.E.E REGULATIONS AND RELEVANT BRITISH STANDARDS. LIGHTNING PROTECTION IS TO BE PROVIDED TO ALL ANTENNAS AND ASSOCIATED STEELWORK IN ACCORDANCE WITH BS. 6651 (1985)

FOUNDATIONS TO BE CAREFULLY HAND DUG AND C.A.T USED TO LOCATE EXISTING SERVICES

ALL FOUNDATION BASES TO BE CAST WITH TOP SURFACE 150mm ABOVE EXISTING GROUND LEVEL UNLESS NOTED OTHERWISE.

ELECTRICS TO BE AN ELECTRICITY BOARD SUPPLY. DETAILS HELD.

VODAFONE CONTROLLER: MICHAEL DEVLIN

NORTH

N.B. PLANNING NOTICE TO BE POSTED ON MAIN ENTRANCE GATE.

EXISTING GRAVEL TRACK (VODAFONE MAINTENANCE/ CONSTRUCTION ACCESS).

HAZARD: SCL SHOULD NOTE THAT CANOPY ADJOINING CONSTRUCTION SITE IS USED BY LANDLORD FOR STORAGE OF GAS CYLINDERS.

NEW: SEPERATELY METERED ELEC. SUPPLY FROM LANDLORDS SWITCH BOARD TO BE CLIPPED TO BARN CLADDING AT HIGH LEVEL. CABLE TO FALL INTO NEW 100 DIA. PVCu DUCT AT EDGE OF CANOPY. DUCT TO RUN INTO NEW E.T. CABINET. SHOWN THUS: - - - - - - - -

PARKING AREA (CONC. HARDSTANDING)

NEW: 900 WIDE x APPROX. 12m LONG HARDCORE PATH C/W TREATED TIMBER EDGINGS AND GEOTEXTILE MEMBRANE.

EXISTING BARN

EXISTING BARN

EXISTING BARN

EXISTING GAS CYLINDERS TO BE MOVED TO OTHER SIDE OF CANOPY BY LANDLORD PRIOR TO CONSTRUCTION.

NEW: EXISTING TARMAC STOCKPILE TO BE REMOVED BY LANDLORD PRIOR TO CONSTRUCTION.

FLAT VEGETATED AREA (TALL NETTLES TO BE REMOVED)

1000

EXISTING ELEC. SUPPLY TO BE REROUTED BY E.B. PRIOR TO CONSTRUCTION.

NEW: VODAFONE INSTALLATION REFER TO DWG. No. 3168B FOR DETAILS.

SITE LAYOUT (1:200)

DETERMINED PLAN

10/28/00

17/11/00	A	SITE REVISED TO POLE	AS	JL
			By	Chk

Drawing Issue Status: PRELIMINARY ☐ TENDER ☐ CONSTRUCTION ☐

SHEPHERD design
Shepherd Design
Frederick House
Fulford Road
York Y010 4EA
England
Tel: +44 (0)1904 654533
Fax: +44 (0)1904 610256
Certificate No FS25312

Client: vodafone


Drawn:	MMC
Date:	10/08/00
Scale:	1:200
Checked:	J Leffler

Project: CELL SITE 6605 B
DEEPING ST. NICHOLAS


Drawing Title: SITE LAYOUT

Dwg No: 396170 | S | 3168 A | SD | A

© Shepherd Design

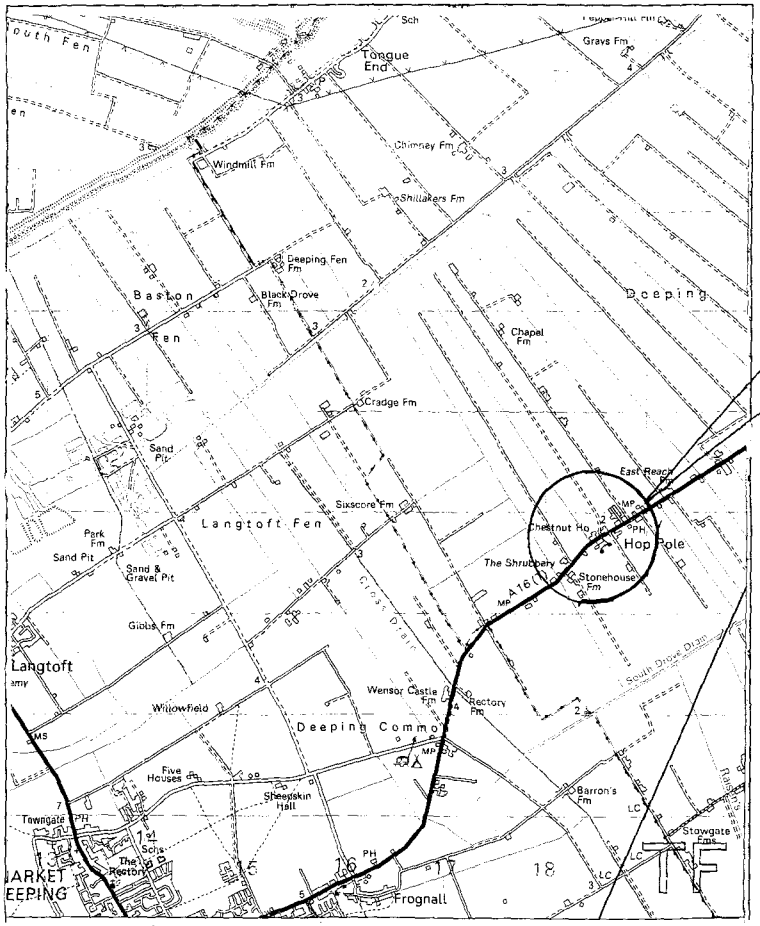

SITE LOCATION

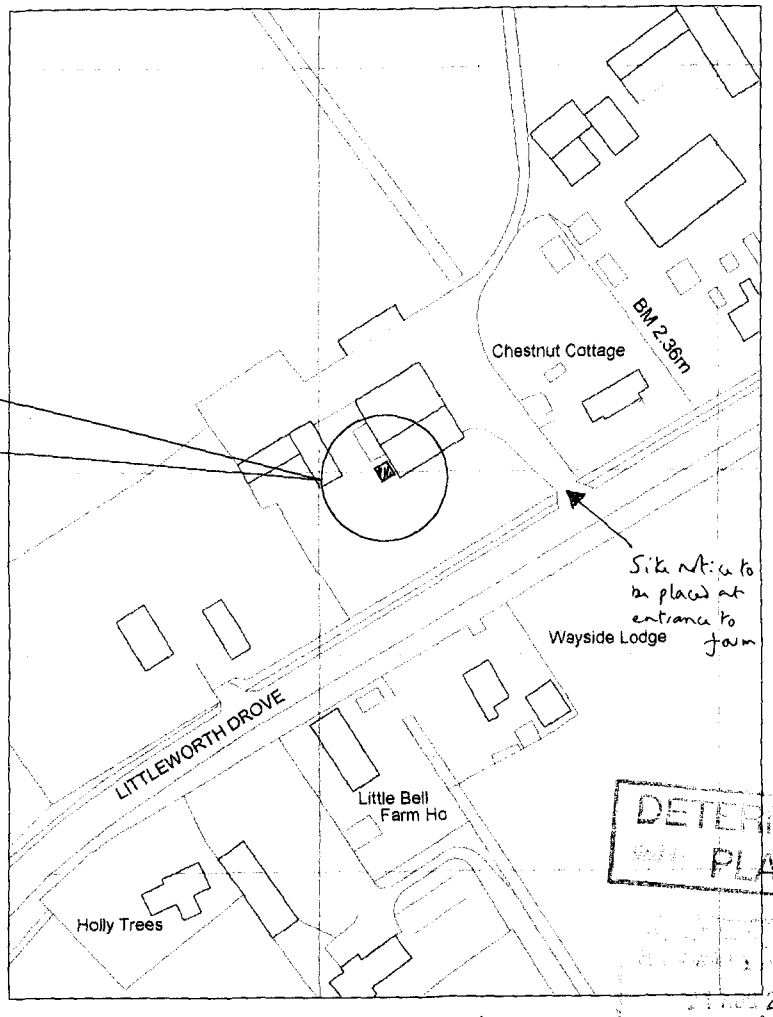

DETERMINED PLAN

Ref: 1028/00

AREA LOCATION PLAN (1:50000)

CHESTNUT FARM
~~SPALDING~~ ROAD
DEEPING ST.NICHOLAS
SPALDING
LINCOLNSHIRE PE11

NORTH

SITE LOCATION PLAN (1:1250)

SITE NGR: 518615, 313900

SHEPHERD design
Shepherd Design
Frederick House
Fulford Road
York Y010 4EA
England
Tel: +44 (0)1904 654533
Fax: +44 (0)1904 610258
Certificate No FS25312

Client: vodafone

Drawn:	N/A
Date:	10/08/00
Scale:	As Shown
Checked:	JL

Project: Cell Site 6605 B
DEEPING ST. NICHOLAS


Drawing Title: Site Location Maps

Dwg No: 396170 | S | 3168M | SD | -

Drawing Issue Status: PRELIMINARY ☐ TENDER ☐ CONSTRUCTION ☐

© Shepherd Design

FOR SITE LOCATION MAPS REFER TO DRAWING No. 3168M

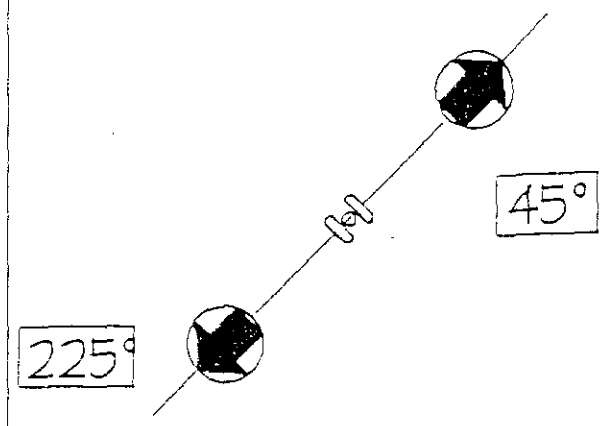


PLAN ON ANTENNA HEADLOAD 7

NEW: SEPERATELY METERED ELEC. SUPPLY FROM LANDLORDS SWITCH BOARD TO BE CLIPPED TO BARN CLADDING AT HIGH LEVEL. CABLE TO FALL INTO NEW 100 DIA. PVCu DUCT AT EDGE OF CANOPY. DUCT TO RUN INTO NEW E.T. CABINET. SHOWN THUS: - - - - - - -

NEW:
4 No. ADC_XPD 7210 PANEL ANTENNAS.
2 No. @ 45 EGN
2 No. @ 225 EGN

NEW:
15m POLE TYPE 22

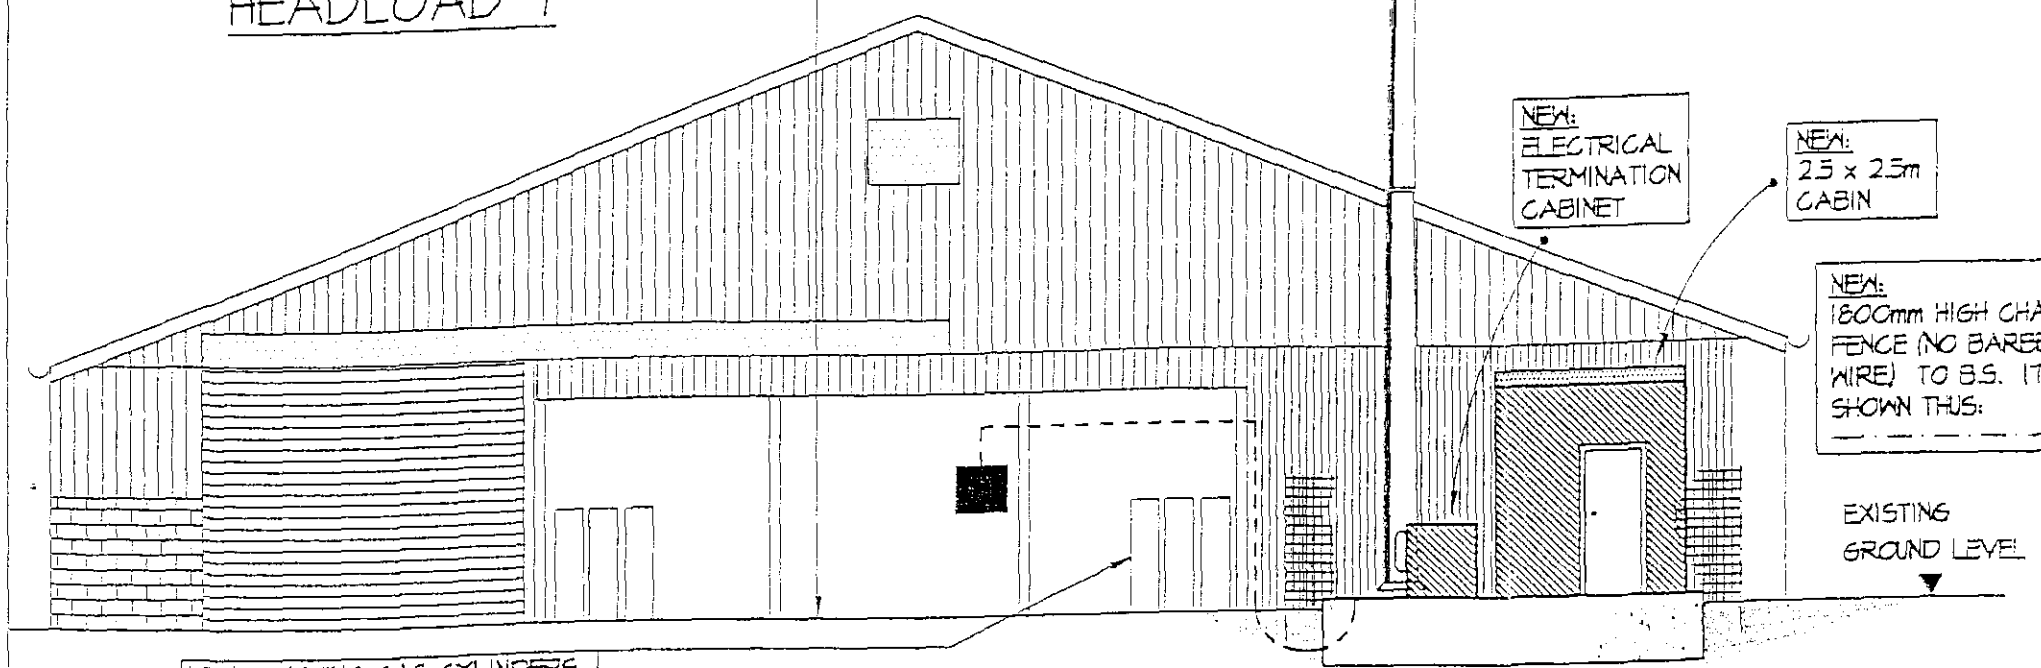

ELEVATION A - A (1:100)

NOTES
1. DO NOT SCALE OFF THIS DRAWING
2. THIS DRAWING IS TO BE READ IN CONJUNCTION WITH DRG No.'s 3168A-C

CONSTRUCTION NOTES

1. CABIN TO BE CONTAINERISED
2. STANDARD BASE CONSTRUCTION.
3. ALL DUCTS TO HAVE LONG RADIUS EASY BENDS
4. SCL TO CARRY OUT ANCILLARIES TO ELEC. SUPPLY AS DETAILED ON DWGS.
5. SCL TO CONSTRUCT NEW HARDCORE FOOTPATH TO SITE LENGTH APPROX. 12m.

DETERMINED PLAN

27-11-00

Amended Plan

HEALTH AND SAFETY NOTES

1. LAND USES & GROUND CONDITIONS:	FARM YARD
2. EXISTING SERVICES:	UNDERGROUND
3. TRAFFIC SYSTEMS & RESTRICTIONS:	PRIVATE
4. SITE ACCESS & EGRESS:	PRIVATE
5. EXISTING STRUCTURE:	N/A
6. DEMOLITIONS:	NO
7. EXISTING 'AS-BUILT & SERVICES SURVEY DRGS':	NO
8. INFO RELATING TO ADJOINING PROPERTIES:	NO
9. LOCATION OF SITE WELFARE ACCOMMODATION:	TO BE AGREED ON SITE
10. UNLOADING/LOADING LOCATION:	TO BE AGREED ON SITE
11. RESTRICTIONS OF TRAFFIC/ PEDESTRIAN ROUTES:	RESTRICTIONS TO BE IN FORCE DURING CRANAGE & UNLOADING OPERATIONS. THE PRINCIPLE CONTRACTOR IS TO MAKE PROVISIONS FOR THIS IN THEIR METHOD STATEMENT.

© Shepherd Design

Date	Issue	Amendment	By	Chk
17/11/00	A	COMPOUND REVISED	AS	JL

SHEPHERD design
Shepherd Design
Frederick House
Fulford Road
York YO10 4EA
England
Tel: +44 (0)1904 654533
Fax: +44 (0)1904 610258
Certificate No FS25312

Client: vodafone

Drawing Issue Status: PRELIMINARY ☐ TENDER ☐ CONSTRUCTION ☐

Drawn:	MMC
Date:	10/08/00
Scale:	1:100
Checked:	J Leffler

Project: CELL SITE 6605 B
DEEPING ST. NICHOLAS

Drawing Title: ELEVATION A-A

Dwg No: 396170 | S | 3168 | C | SD | A